



Rear Elevation


brickwork to match existing

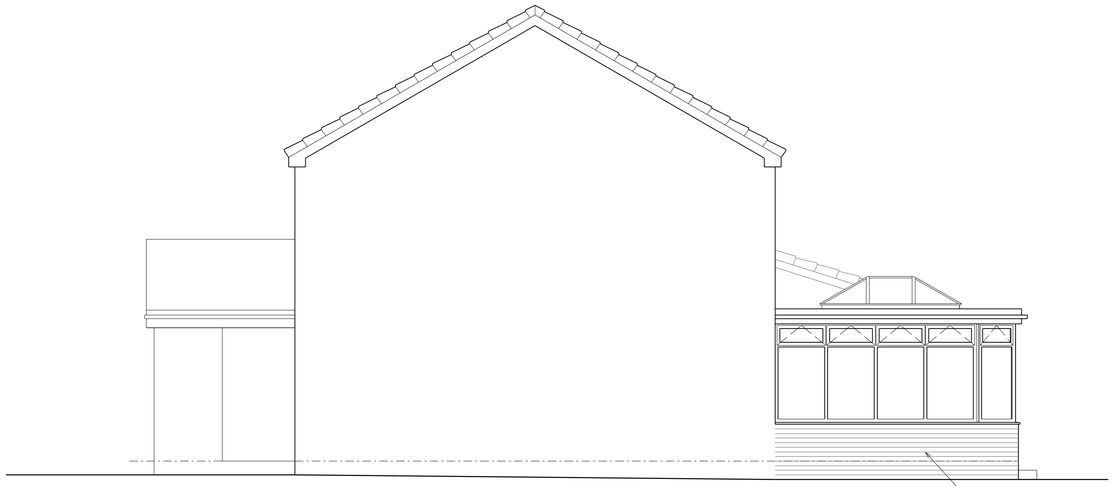

Side Elevation

brickwork to match existing

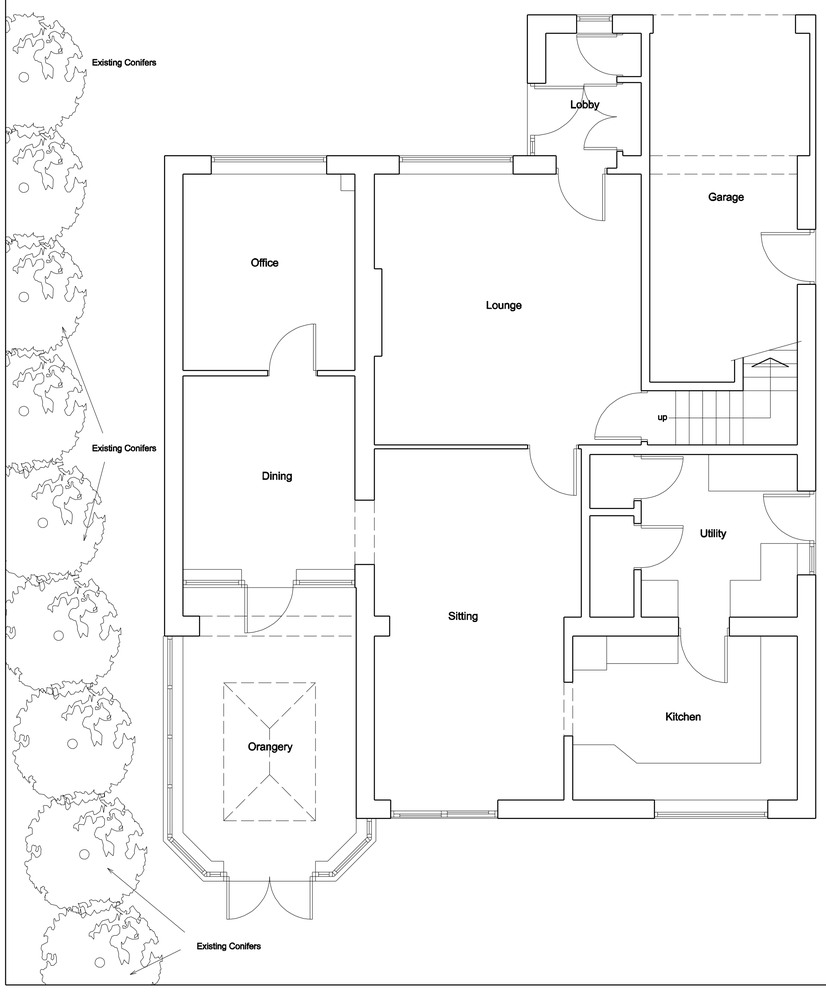

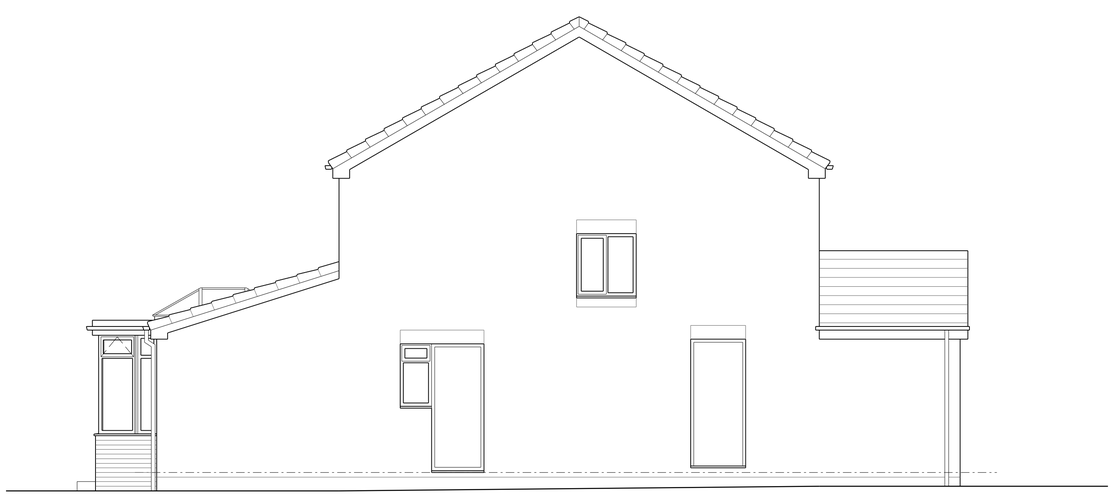

Side Elevation

COPYRIGHT: This drawing and design and all the information contained therein is the sole copyright of M J H Design and reproduction in any form is forbidden unless permission is obtained in writing.
NOTES:
All dimensions must be checked on site and not scaled from this drawing.

A		
	Date	Revisions

© Copyright

MJH
Design
Architectural Services

53 Bartholomew Street
Wombwell
Barnsley
S73 8LB

Tel: 07887548711
e-mail: concorde.mjharper@virgin.net

Client
Mr B. Garthwaite

Project
Proposed Alterations
94 Applehaigh View
Royston
Barnsley
S71 4JG

Title

Proposed Plan and Elevations

Scale 1:50	
Drawn by MJH	Date Feb 2017
Drawing No. 1066-02	Revision