
LOCATION PLAN
1:500@A1

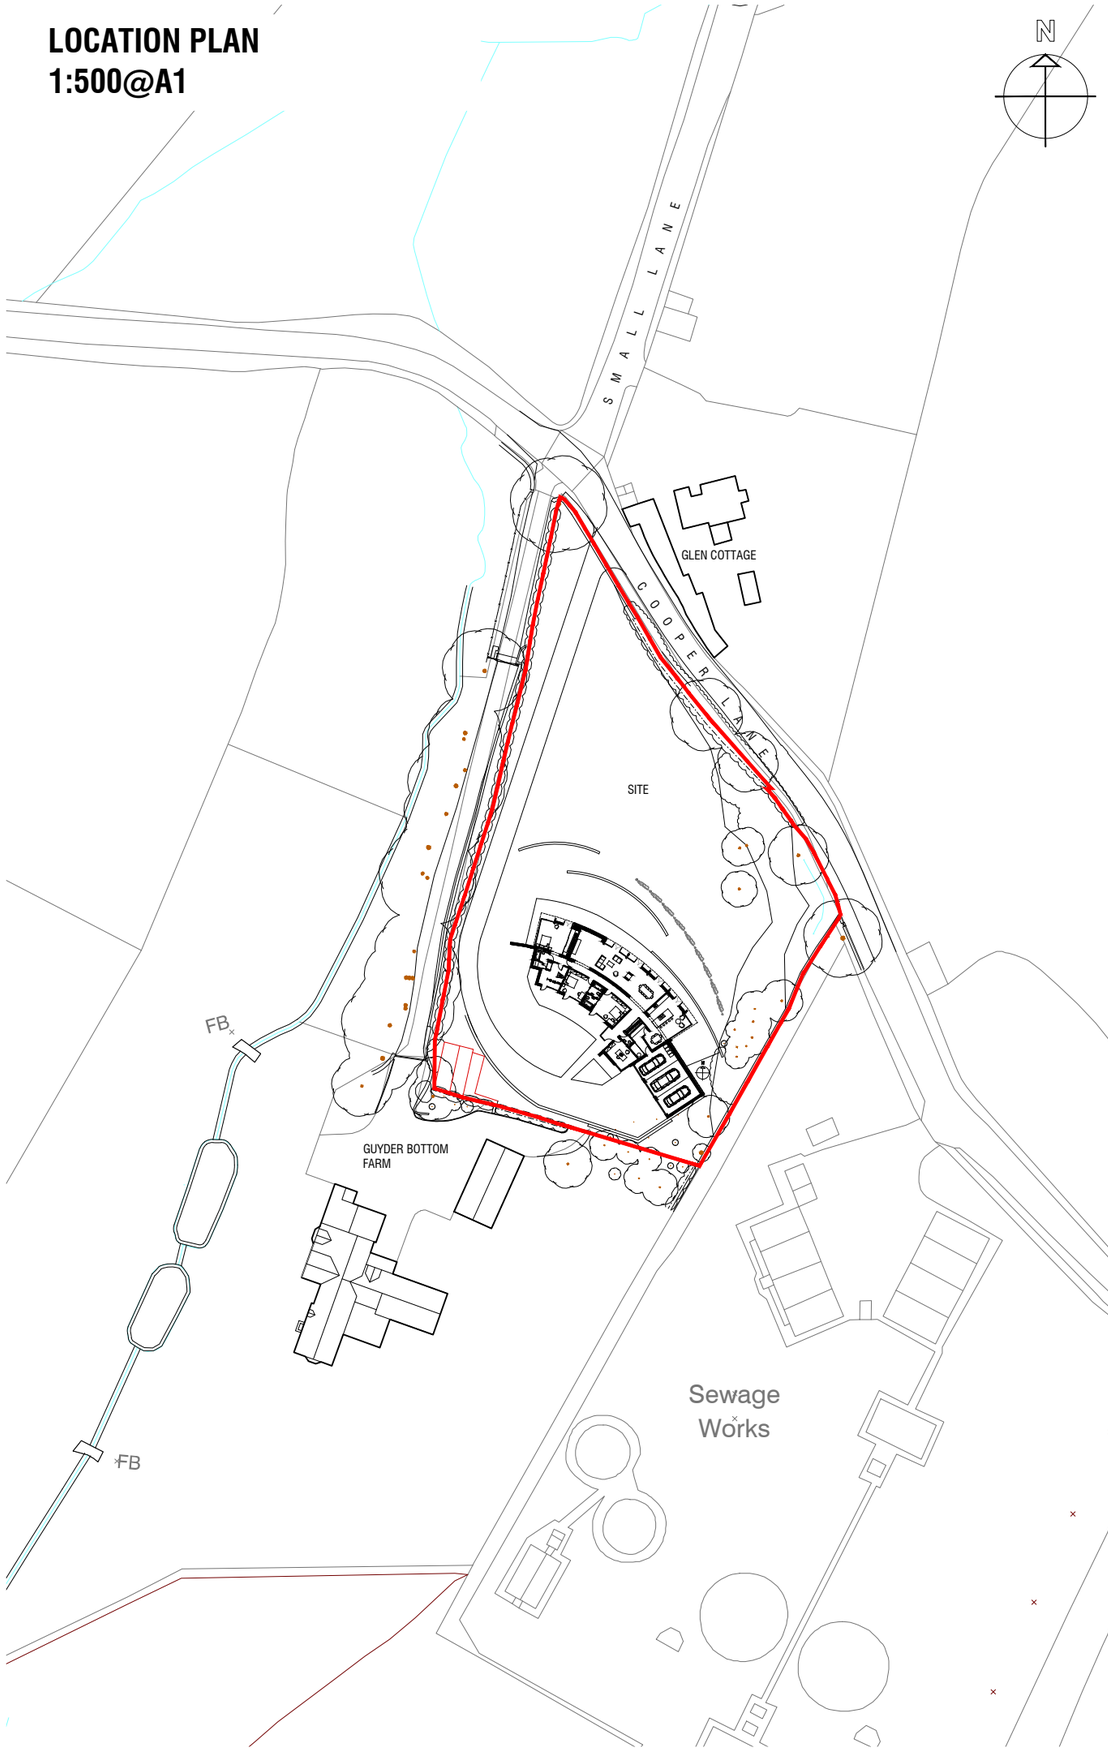

PROPOSED SITE PLAN
1:250@A1



D SUBMITTED FOR PLANNING 01-07-2013

Revision

AXIS architecture
Talbot Chambers 2-6 North Church Street Sheffield S1 2DH
tel: +44(0)114 2490944 fax: +44(0)114 2490966 www.axis-architecture.com

Guyder Bottom Farm
COOPER LANE, HOYLANDSWAINE
CONTOUR HOUSE
Mr & Mrs Brook

SITE PLAN
LOCATION

A1 Scale	A3 Scale	Date	Drawn By
1:250	1:500	JULY 2013	A X i S

Drawing Number 26275(02)01 Revision D

PLANNING

© COPYRIGHT EXISTS ON ALL DESIGN AND INFORMATION SHOWN
DO NOT SCALE for construction and verify all dimensions prior to manufacture