


COPYRIGHT: This drawing and design and all the information contained therein is the sole copyright of M J H Design and reproduction in any form is forbidden unless permission is obtained in writing.
NOTES:
All dimensions must be checked on site and not scaled from this drawing.

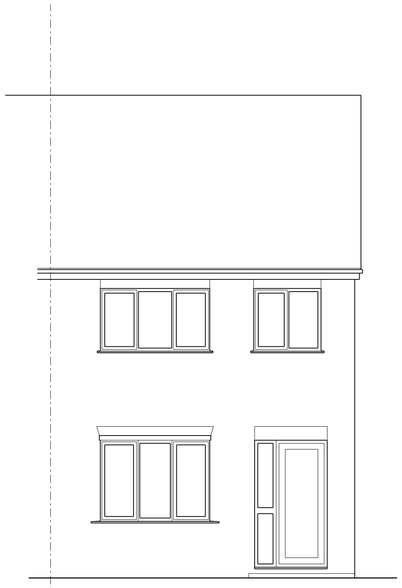


Front Elevation

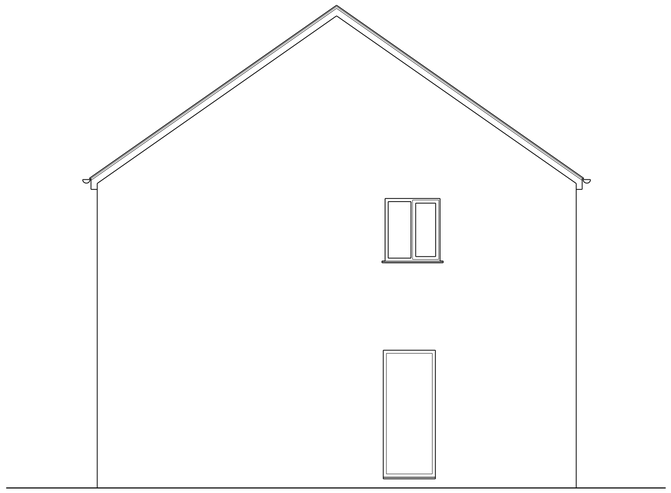


Side Elevation

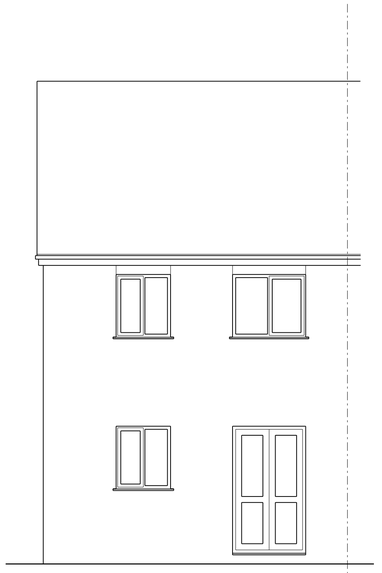

Rear Elevation

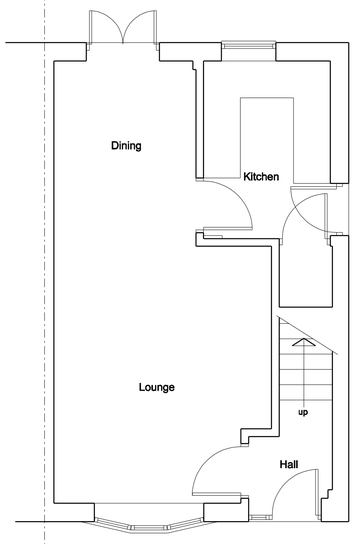

Ground Floor Plan

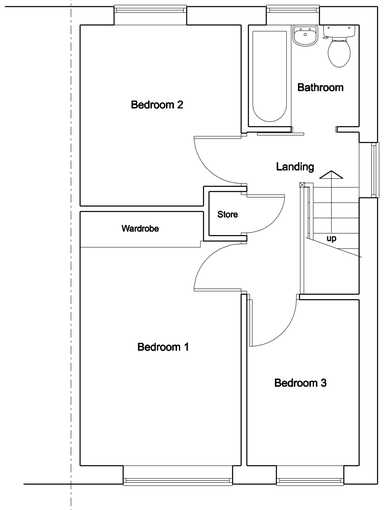

First Floor Plan

A		
	Date	Revisions

© Copyright

MJH Design
Architectural Services

53 Bartholomew Street
Wombwell
Barnsley
S73 8LB

Tel: 07887548711
e-mail: concorde.mjharper@virgin.net

Client
Mr & Mrs Tindall

Project
Proposed Alterations
8 Dunmere Close
Monk Bretton
Barnsley

Title
Existing Plans and Elevations

Scale 1:50	
Drawn by MJH	Date Nov 2017
Drawing No. 1118-01	Revision