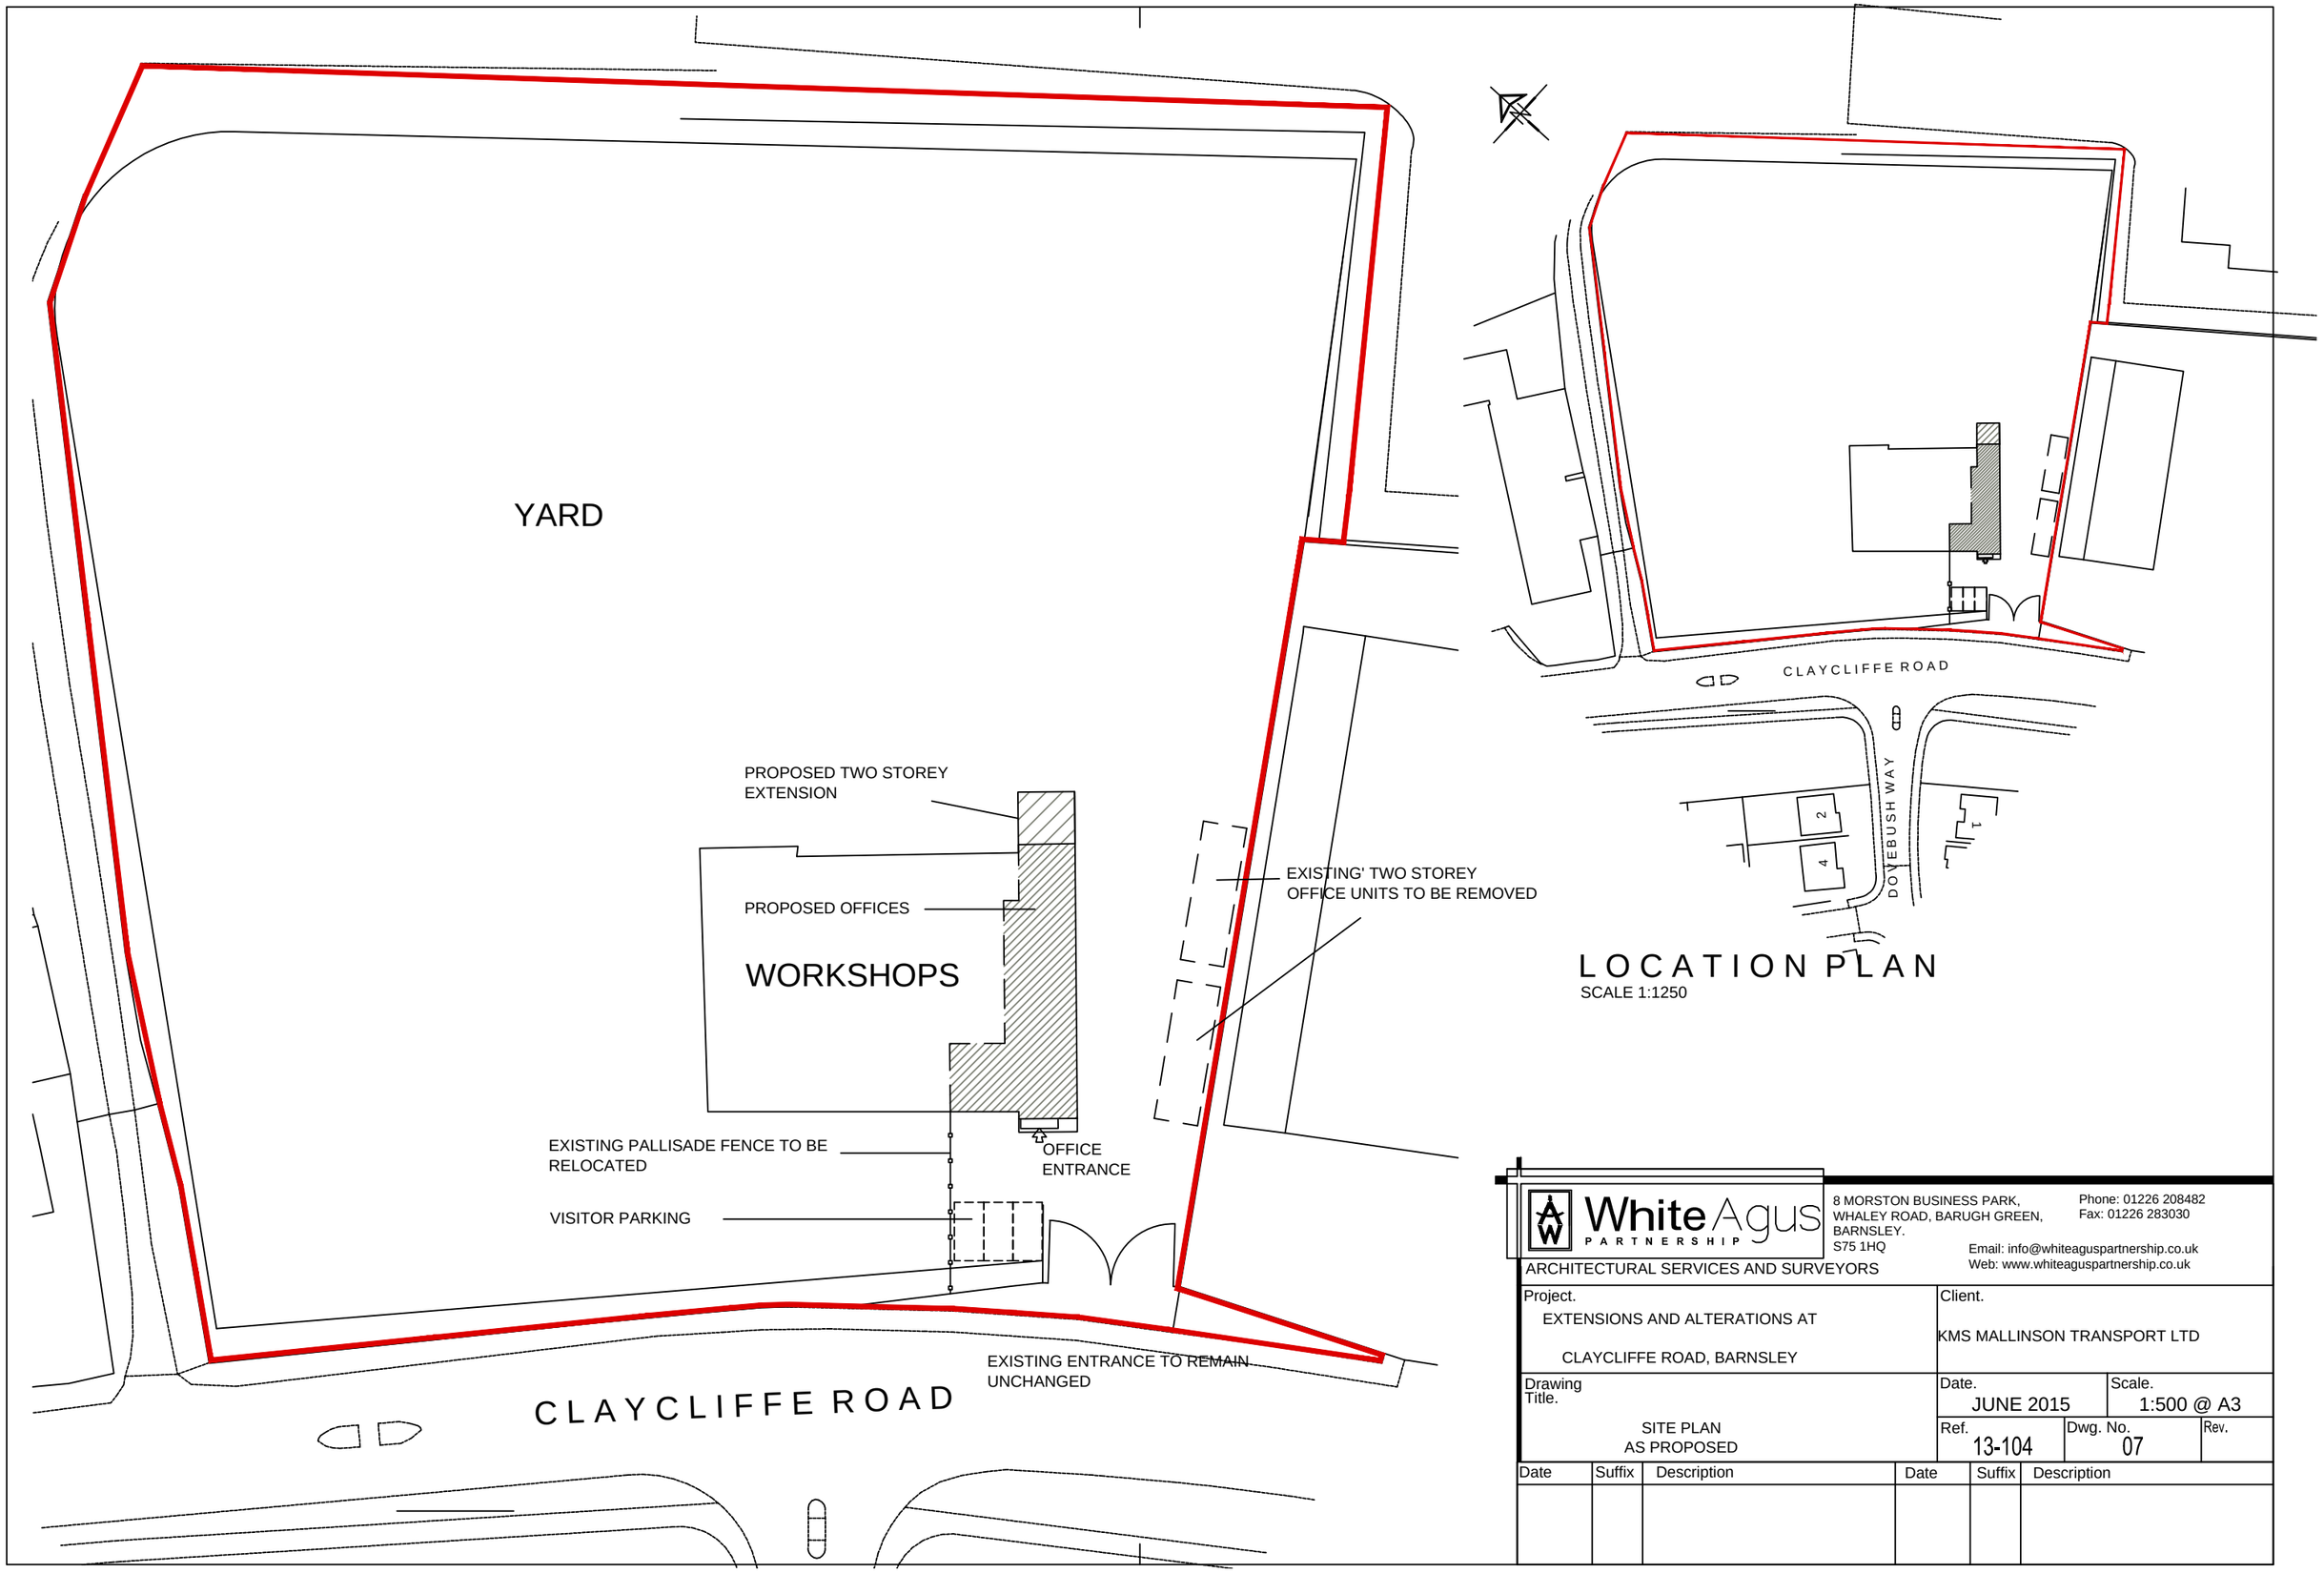


LOCATION PLAN

SCALE 1:1250

White Agus PARTNERSHIP
8 MORSTON BUSINESS PARK, WHALEY ROAD, BARUGH GREEN, BARNSLEY. S75 1HQ
Phone: 01226 208482
Fax: 01226 283030
Email: info@whiteaguspartnership.co.uk
Web: www.whiteaguspartnership.co.uk
ARCHITECTURAL SERVICES AND SURVEYORS

Project.	Client.		
EXTENSIONS AND ALTERATIONS AT CLAYCLIFFE ROAD, BARNSLEY	KMS MALLINSON TRANSPORT LTD		
Drawing Title. SITE PLAN AS PROPOSED	Date. JUNE 2015	Scale. 1:500 @ A3	
	Ref. 13-104	Dwg. No. 07	Rev.

Date	Suffix	Description	Date	Suffix	Description