

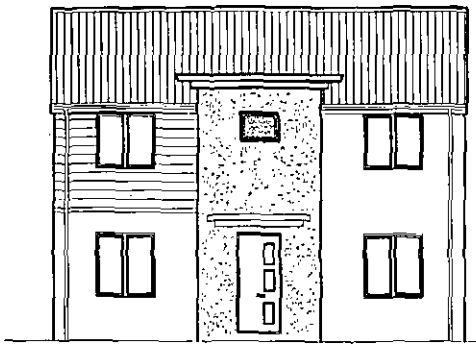



Front Elevation

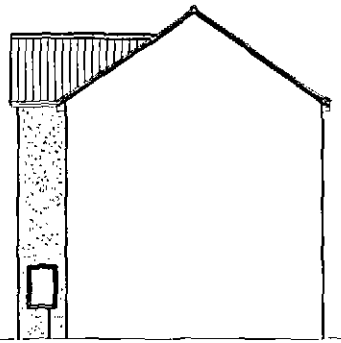


Side Elevation

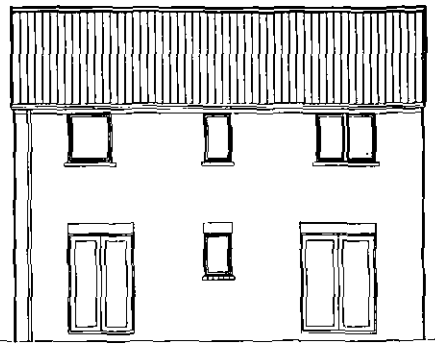


Rear Elevation

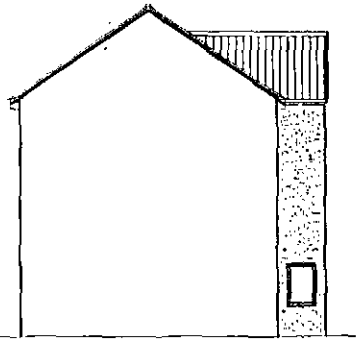

Side Elevation

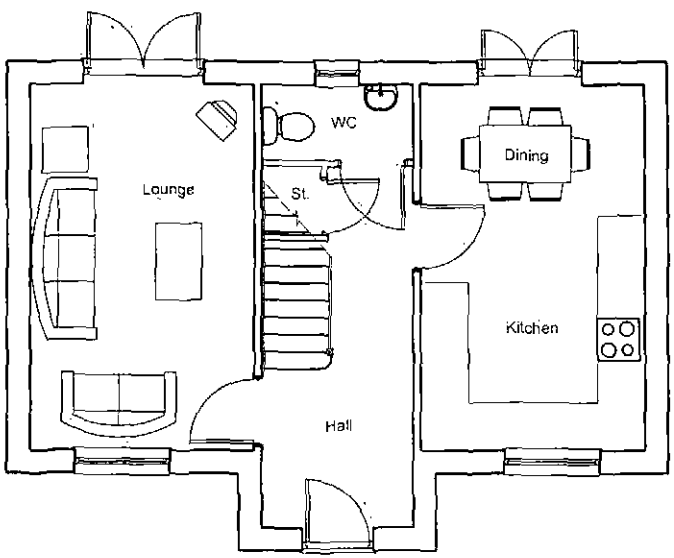

Ground Floor

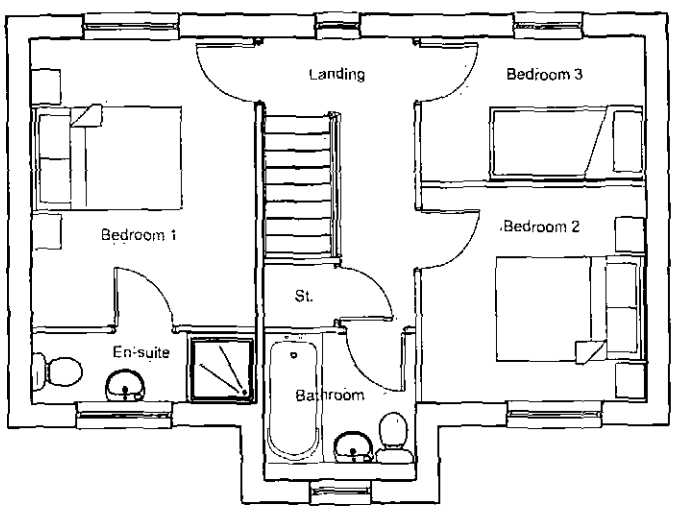

First Floor

Drawing Title
The Whitehall B


Bellway

(Yorkshire Division)
(a member of the Bellway Plc Group of Companies)

2 Deighton Close, Wetherby, West Yorkshire
LS22 7GZ
Tel 01937 583 533 Fax 01937 586 147
www.bellway.co.uk

Scale	NTS	Drawn	JC
Date	March 2011	Checked	

Drawing No	Rev
Whitehall B	-

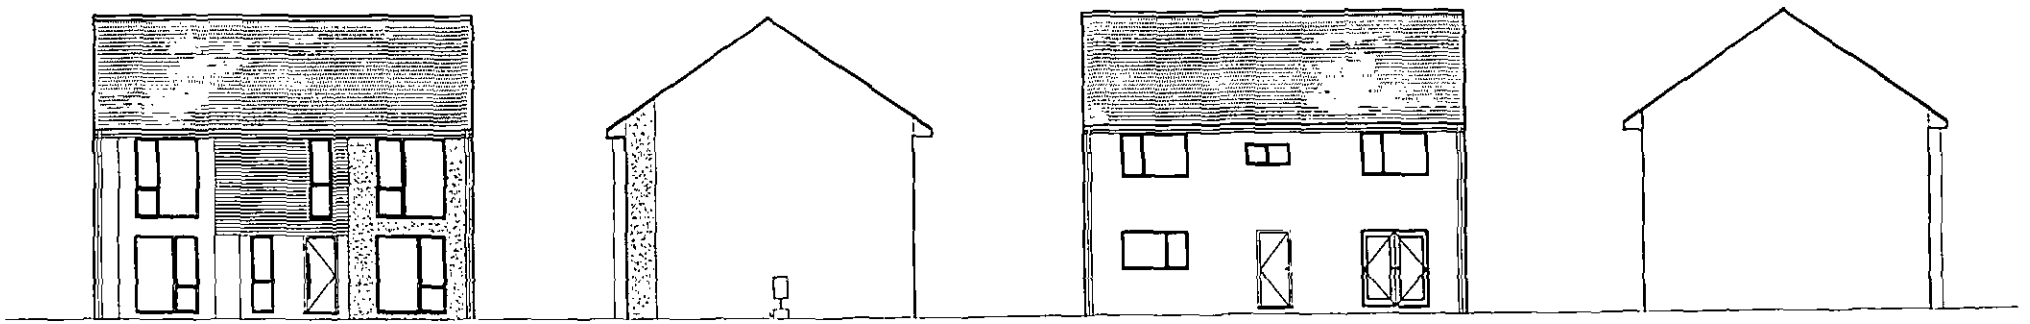


Front Elevation


Side Elevation

Rear Elevation

Side Elevation

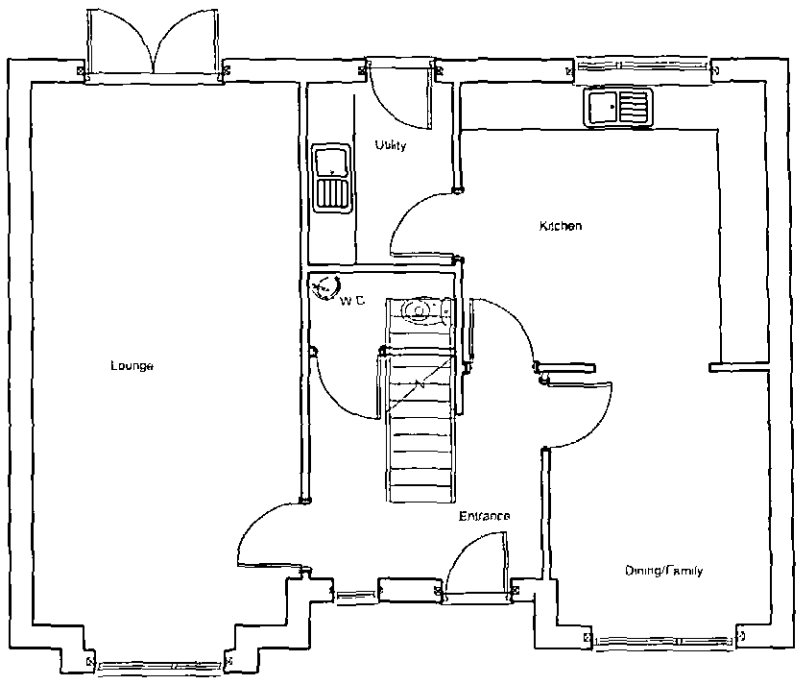

Ground Floor

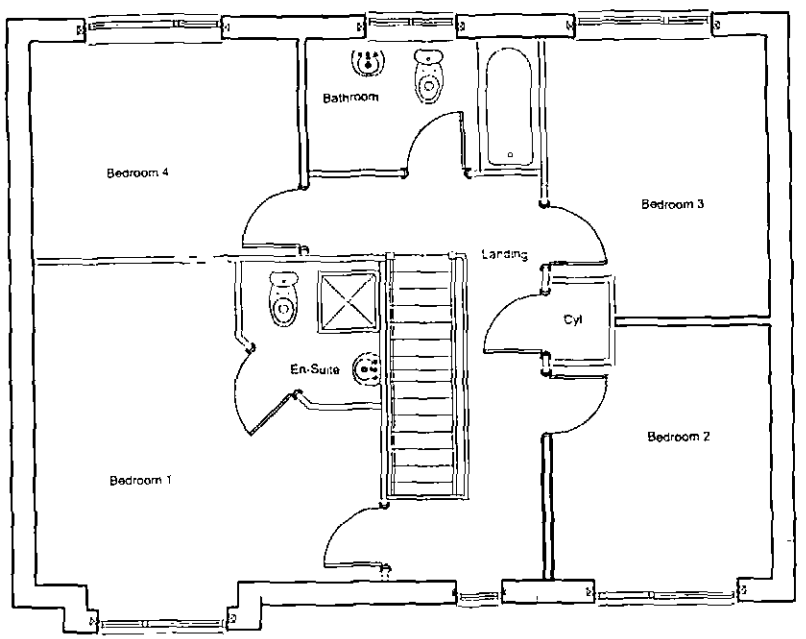

First Floor

Drawing Title
The Regent


Bellway

(Yorkshire Division)
(a member of the Bellway Plc Group of Companies)


2 Deighton Close, Wetherby, West Yorkshire
LS22 7GZ
Tel 01937 583 533 Fax 01937 586 147
www.bellway.co.uk

Scale NTS	Drawn JC
Date March 2011	Checked


Drawing No Regent	Rev -

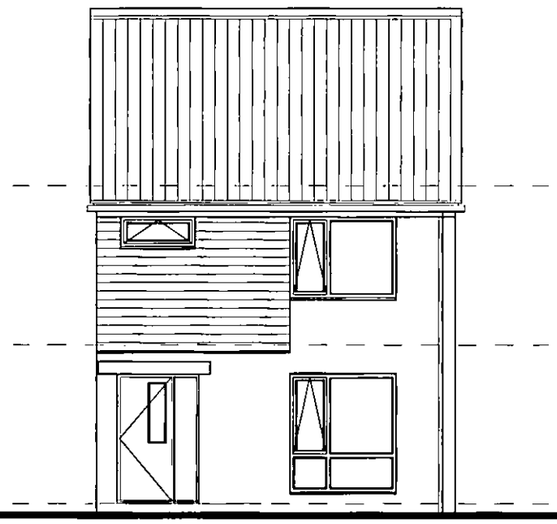

Front Elevation

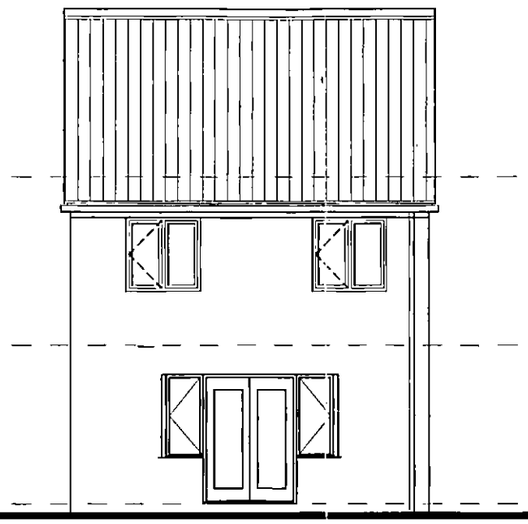

Rear Elevation

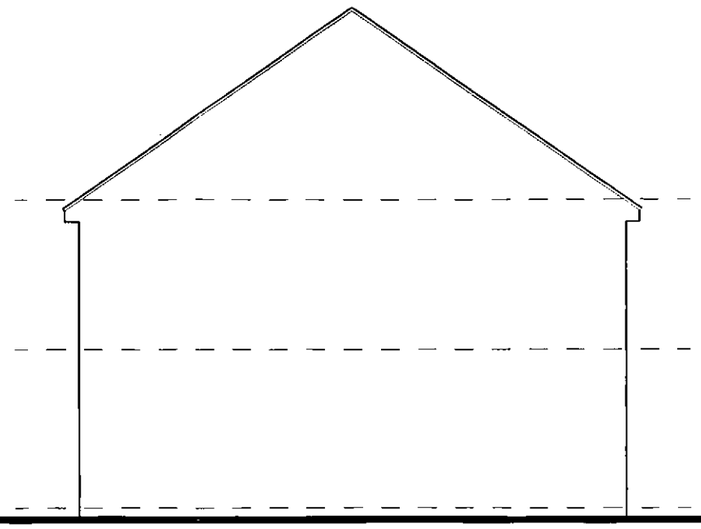

Side Elevation

Drawing Title
The Purley


925 sq ft

Scale 1:100	Drawn jsc
Date July 2004	Checked


Bellway

(Yorkshire Division)
(a member of the Bellway Plc Group of Companies)

2 Deighton Close, Wetherby, West Yorkshire
LS22 7GZ
Tel 01937 583 533 Fax 01937 586 147
www.bellway.co.uk

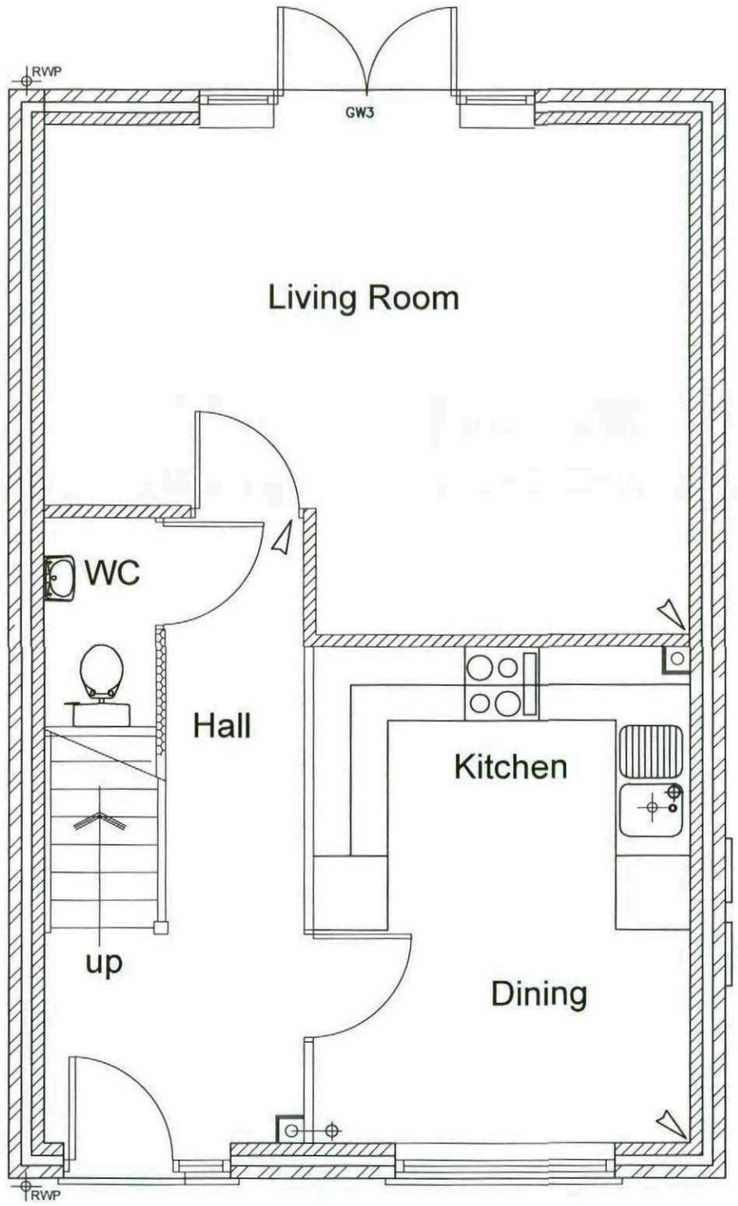

Ground Floor Plan

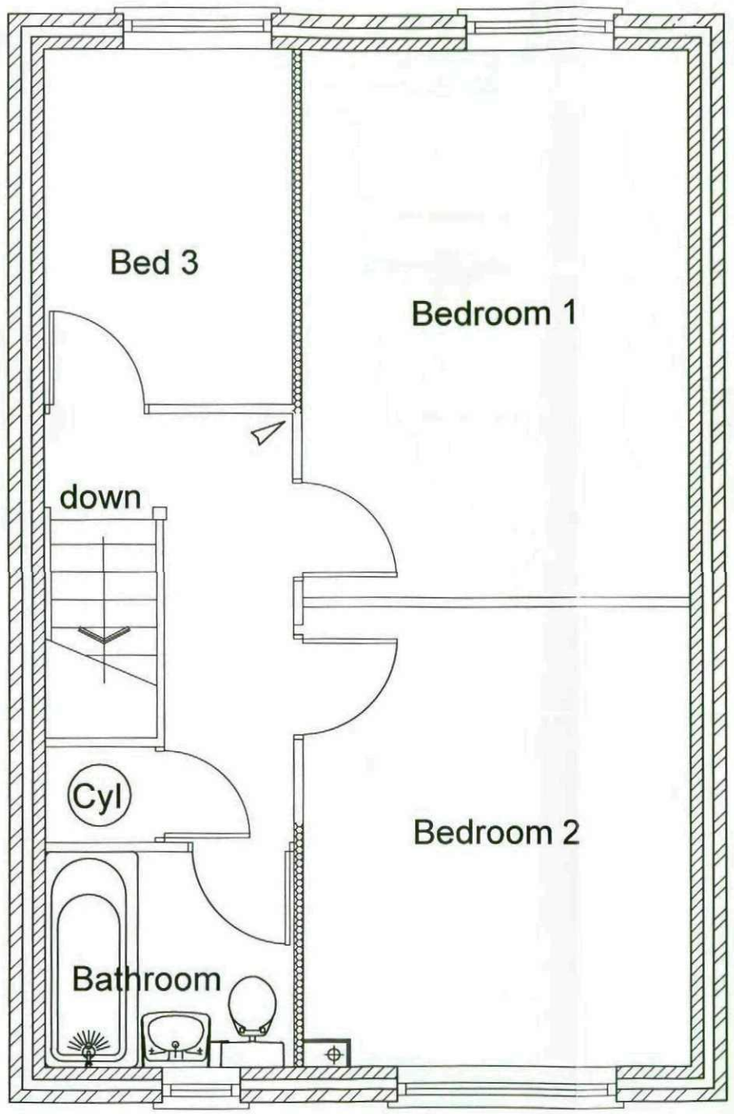

First Floor Plan

Drawing Title
The Purley


925 sq ft

Scale 1:100	Drawn jsc
Date July 2004	Checked


Bellway

(Yorkshire Division)
(a member of the Bellway Plc Group of Companies)


2 Deighton Close, Wetherby, West Yorkshire
LS22 7GZ
Tel 01937 583 533 Fax 01937 586 147
www.bellway.co.uk

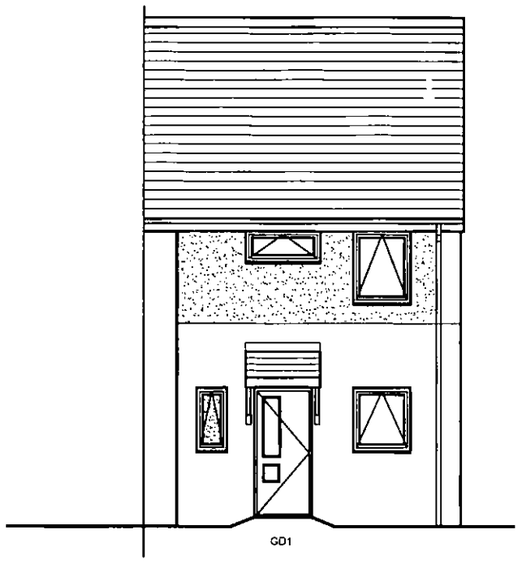

Front Elevation

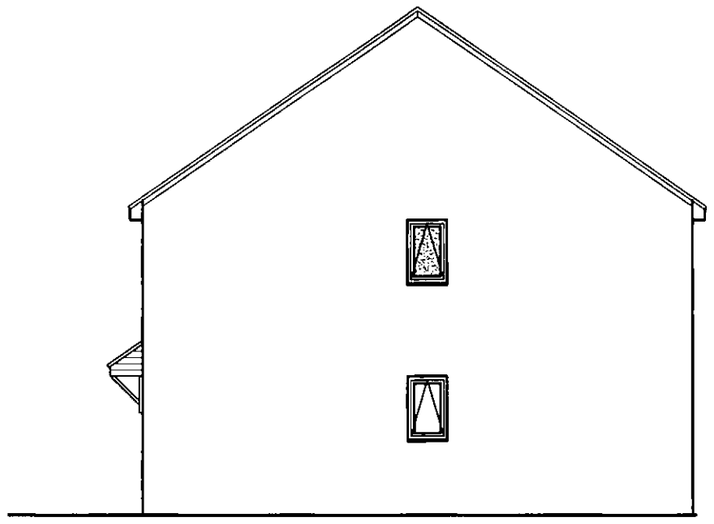

Rear Elevation

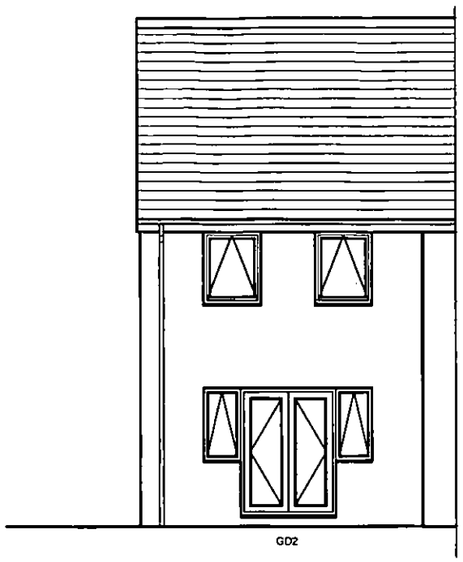

Side Elevation

Drawing Title

The Pendle


725 sq ft

Scale 1:100,	Drawn jsc
Date July 2004	Checked


Bellway

(Yorkshire Division)
(a member of the Bellway Plc Group of Companies)

2 Deighton Close, Wetherby, West Yorkshire
LS22 7GZ
Tel 01937 583 533 Fax 01937 586 147
www.bellway.co.uk

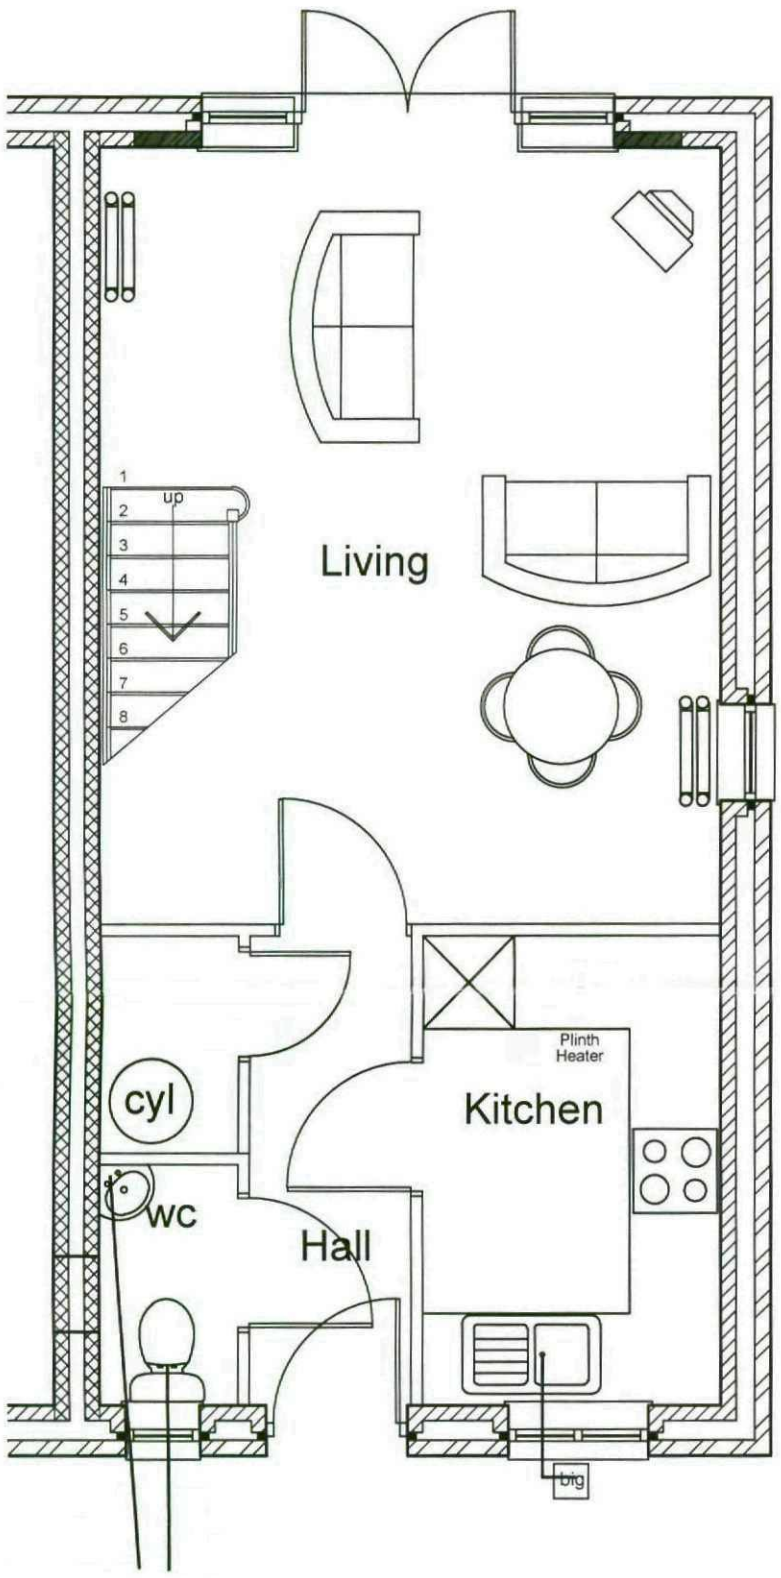

GROUND FLOOR PLAN

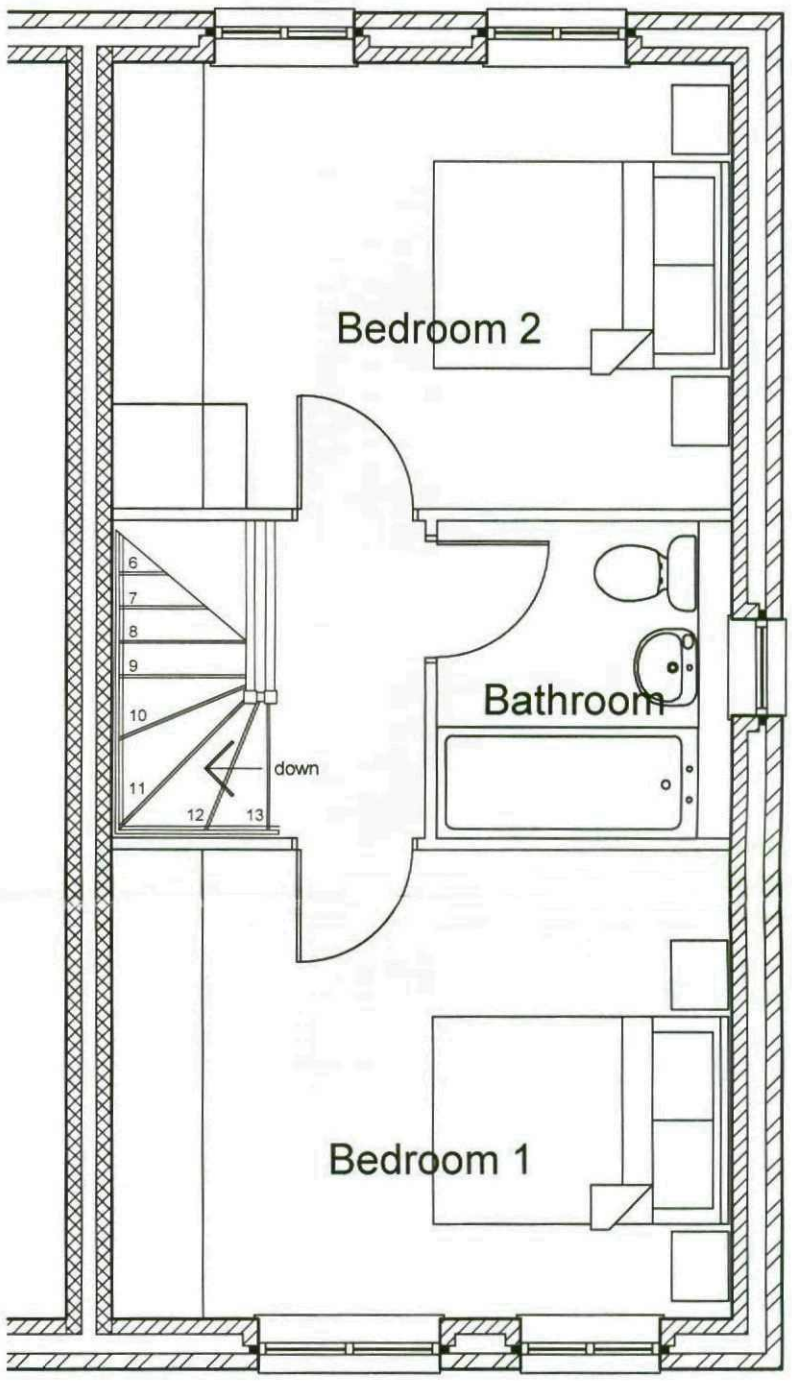

FIRST FLOOR PLAN

Drawing Title

The Pendle

725 sq ft

Scale 1:100,	Drawn jsc
Date July 2004	Checked

Bellway

(Yorkshire Division)
(a member of the Bellway Plc Group of Companies)

2 Deighton Close, Wetherby, West Yorkshire
LS22 7GZ
Tel 01937 583 533 Fax 01937 586 147
www.bellway.co.uk