
Copyright ©2009 by Vincent Loyd Jones

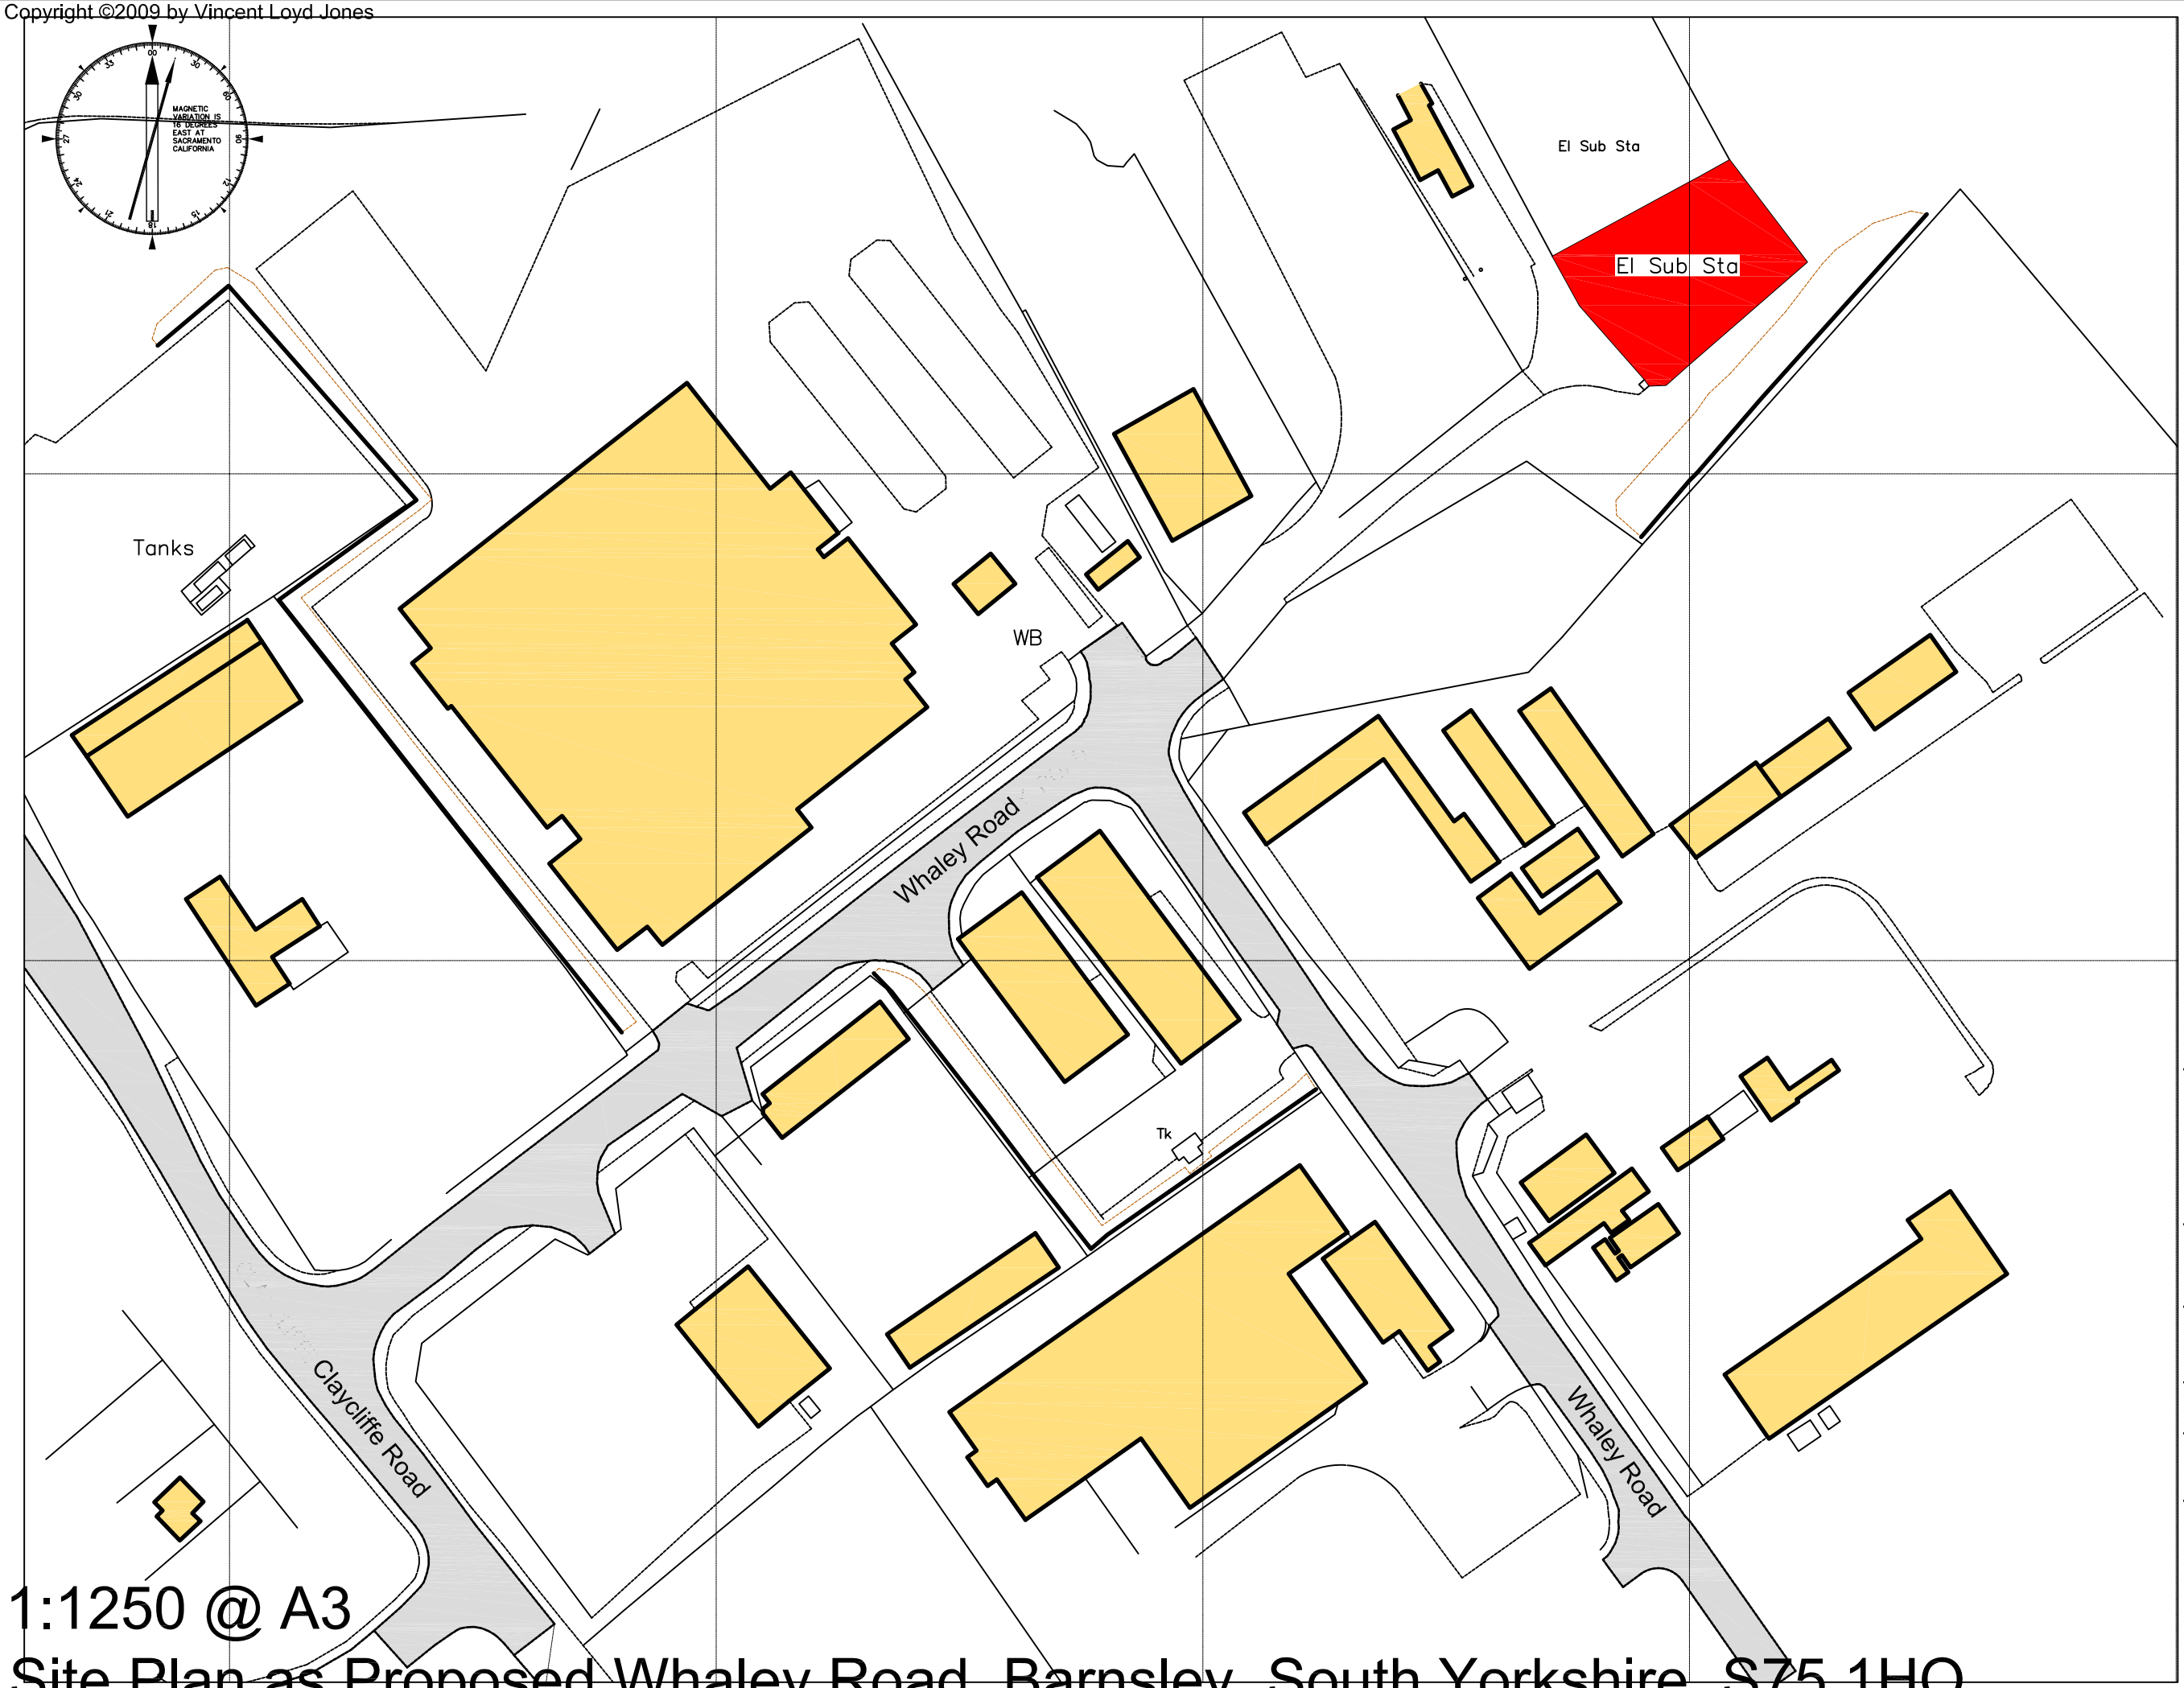


GEMINI STEEL BUILDINGS LTD

Client

Rocpower

| PROJECT NUMBER / DRAWING NUMBER | 1st Publication. |
|---|---|
| BAR / 001 / P | |

DRAWING TITLE

1:1250 Locatlon Plan

| FIRST PUBLICATION DATE | DRAWN BY |
|---|---|
| 22/05/2009 | VIN JONES |

SCALE :-

Use Dimensions Only
Do Not Scale 1:1250

PROJECT

Proposed New Housings and associated civil engineering works for BIOMASS generators.
Whaley Road, Barnsley,
South Yorkshire.
S75 1HQ.

1:1250 @ A3

# Site Plan as Proposed Whaley Road, Barnsley, South Yorkshire. S75 1HQ.