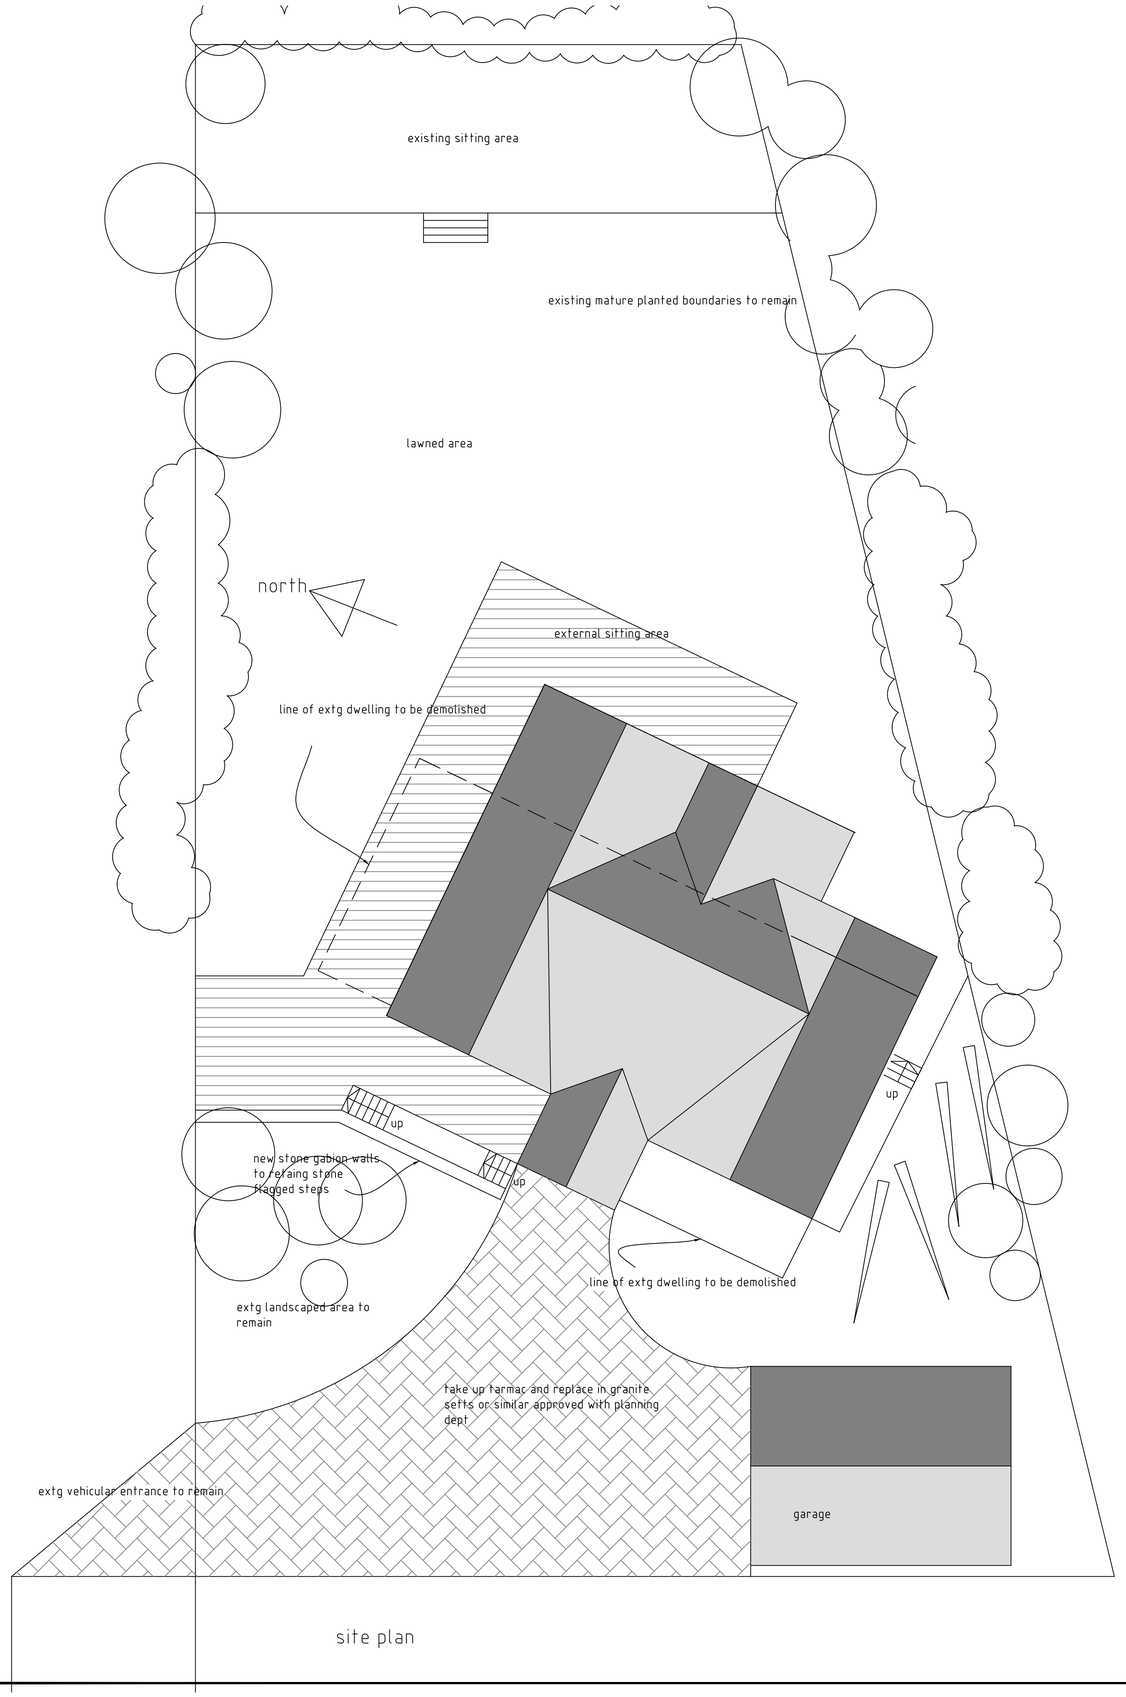


site plan

roy harrison architects
41A Staincross Common
s.yorkshire S75 6JF
tel 07922696549
E-Mail: rhroyarch@gmail.com

Client
Mr & Mrs A Swift

Project
34 Tivy Dale Close
Cawthorne
Barnsley S75 4ET

Title
site plan

Date	Drawing No.	Scale
13/8/2015	rh/as/2	1:100
Sheet 1 of 1	Revision	Drawn rh