



PROPOSED
SIDE ELEVATION
SCALE 1:100

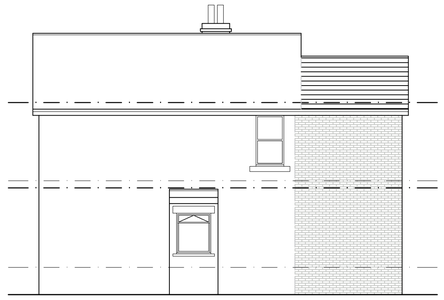


PROPOSED
REAR ELEVATION
SCALE 1:100




PROPOSED
SIDE ELEVATION
SCALE 1:100

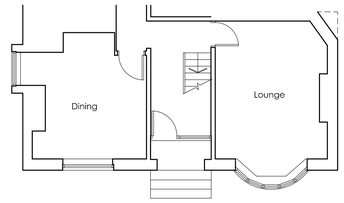

EXISTING GROUND
FLOOR PLAN
SCALE 1:100

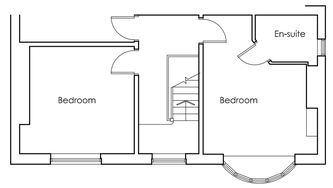


EXISTING FIRST
FLOOR PLAN
SCALE 1:100

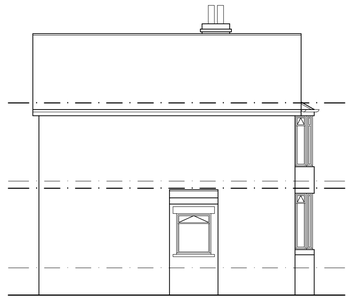


EXISTING
SIDE ELEVATION
SCALE 1:100



EXISTING
REAR ELEVATION
SCALE 1:100

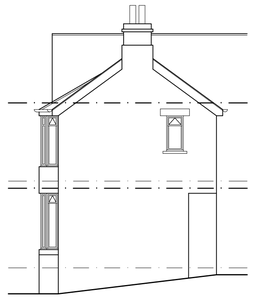


EXISTING
SIDE ELEVATION
SCALE 1:100

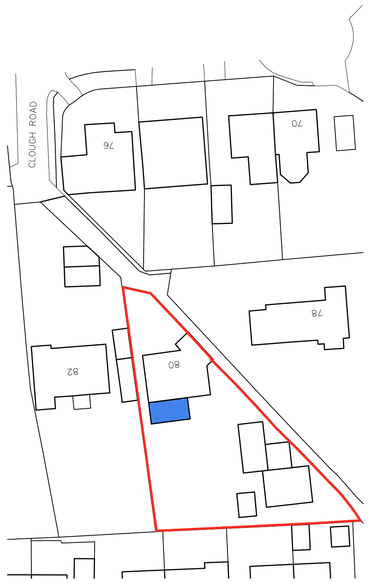


BLOCK PLAN
SCALE 1:500



LOCATION PLAN
SCALE 1:1250

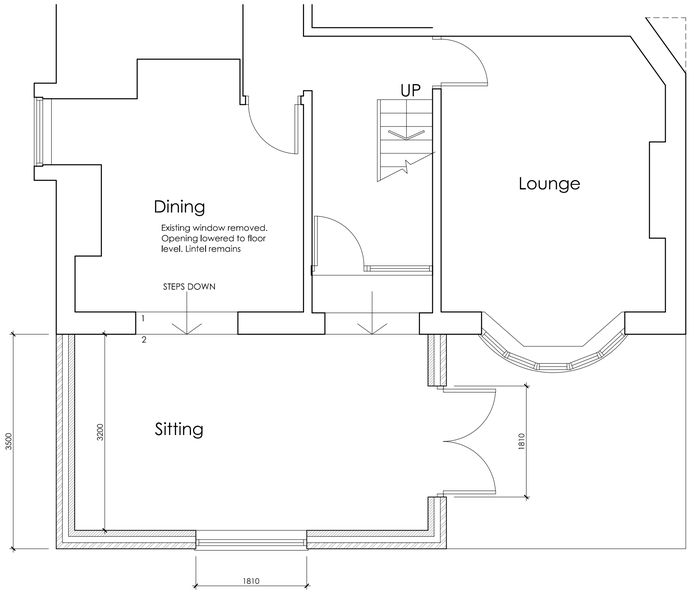

PROPOSED GROUND FLOOR PLAN
SCALE 1:50

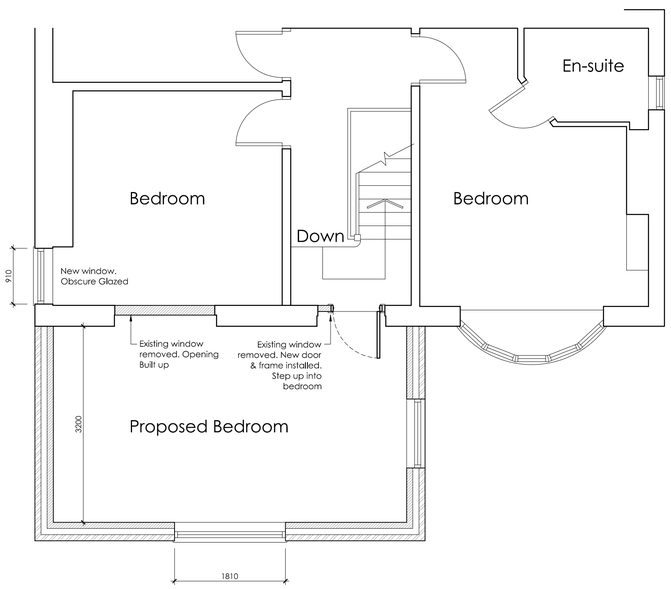

PROPOSED FIRST FLOOR PLAN
SCALE 1:50

White Agus PARTNERSHIP
OFFICE ONE,
34 VICTORIA ROAD,
BARNSLEY,
S70 2BU
Phone: 01226 208482
Email: info@whiteaguspartnership.co.uk
Web: www.whiteaguspartnership.co.uk
ARCHITECTURAL SERVICES

Project. PROPOSED EXTENSION AT 80 CLOUGH ROAD, HOYLAND BARNSLEY, S74 9DZ	Client. MR & MRS EDWARDS
Drawing Title. OPTION 1 PLANS AND ELEVATIONS	Date. AUGUST 2020 / Scale. 1:50 & 1:100 @ A1
	Ref. 20–054 / Dwg. No. 01 / Rev. D

Date	Suffix	Description
20/08/2020	A	REVISED TO CLIENTS REQUIREMENTS
21/08/2020	B	REVISED TO CLIENTS REQUIREMENTS
28/08/2020	C	REVISED TO CLIENTS REQUIREMENTS
04/09/2020	D	WINDOW ADDED

Date	Suffix	Description