
Important notice: Do not scale off this drawing. Critical dimensions should be checked on site prior to works commencing. Dimensional conflicts should be brought to Draw It's attention as soon as they become apparent. Failure to do so could render the contractor liable for subsequent losses.
Copyright In this drawing and any work executed from this drawing remains the property of Draw It.

15 Medway Close
Barugh Green
Barnsley
S75 1NY
07762656187
steven@drawit.biz
www.drawit.biz

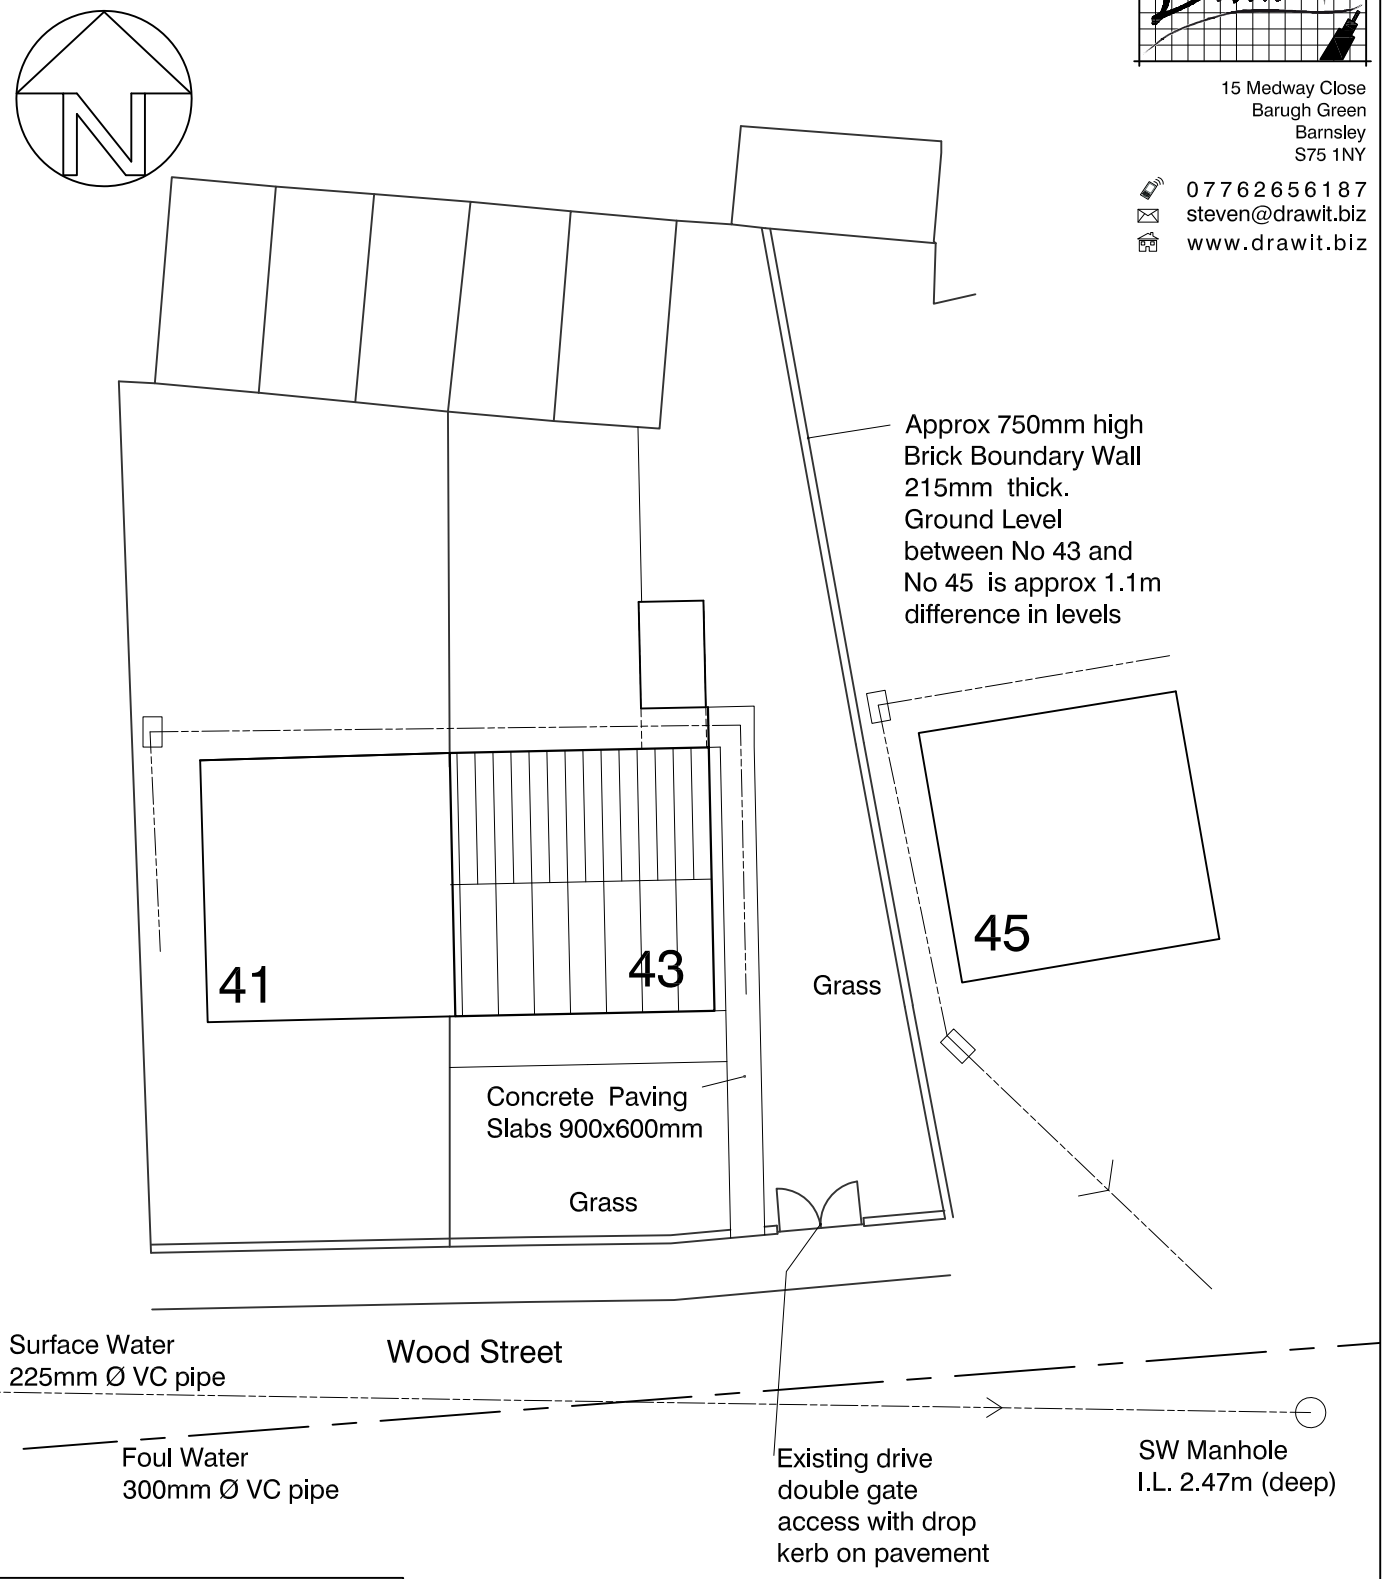

Further investigation for Surface and Foul water will be carried out once excavation begins in accordance with the Building Control Officer inspections. Once determined the correct drainage layout method will be established

PLANNING

EXISTING

CLIENT: Mr I Rowan	PROJECT: Proposed 2 Storey Extension comp. of Garage and Bedroom above	Drawn by: SH / Scale: 1:200 / Date: 02/03/2010
DWG OF: Site Plan	SITE ADDRESS: 43 Wood Street, Barnsley, S70 1LY	Dwg No: 1002_101 / rev

© Copyright Draw it 2010