


Existing Rear Elevation
Scale 1:100




Existing Side Elevation
Scale 1:100



Existing Front Elevation
Scale 1:100

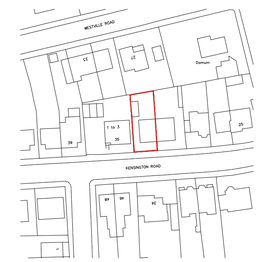

Location Plan
Scale 1:1250

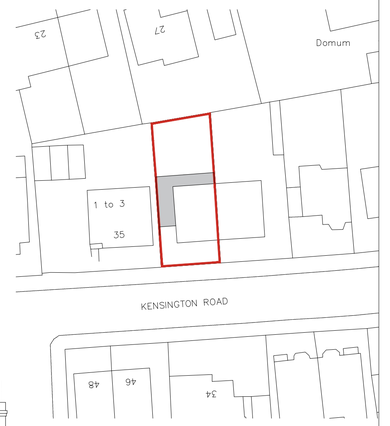

Site Plan
Scale 1:500




Proposed Rear Elevation
Scale 1:100




Proposed Side Elevation
Scale 1:100




Proposed Front Elevation
Scale 1:100

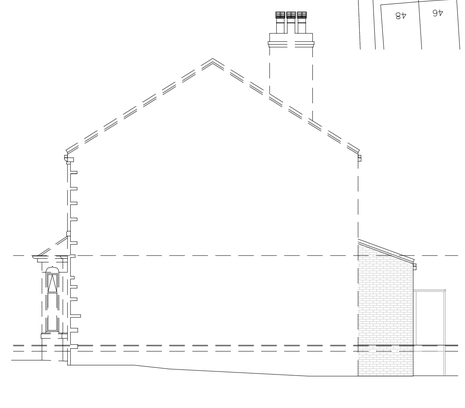


Proposed Side Elevation
Scale 1:100

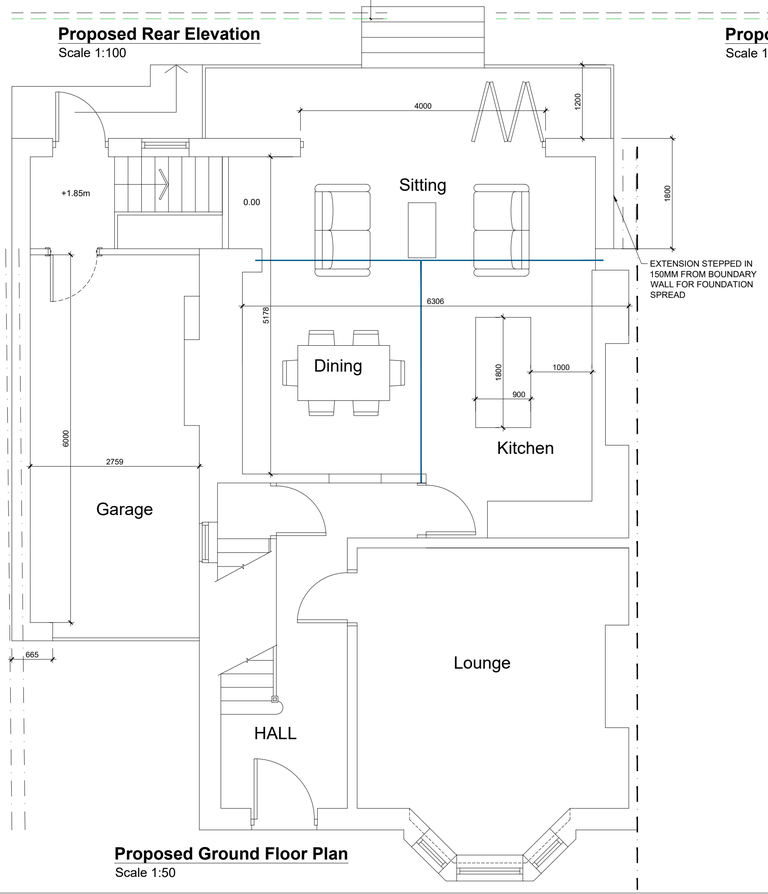

Proposed Ground Floor Plan
Scale 1:50

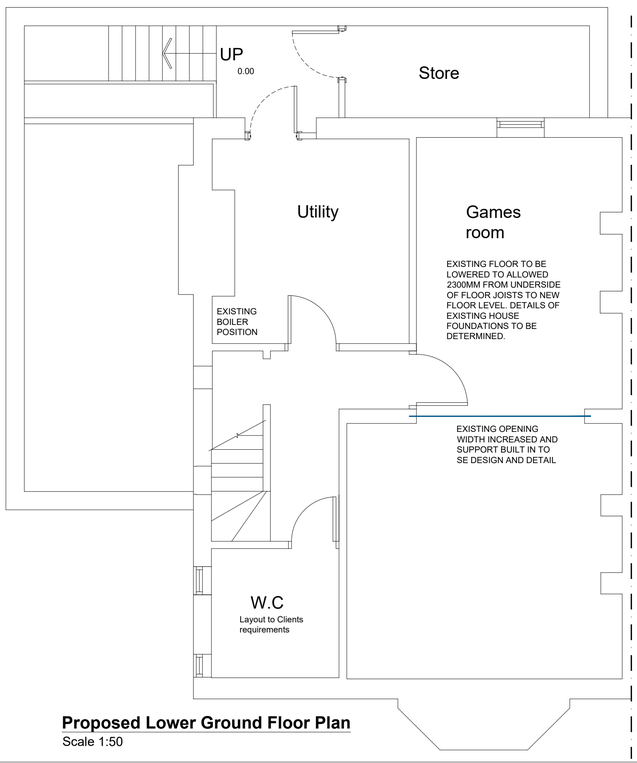

Proposed Lower Ground Floor Plan
Scale 1:50

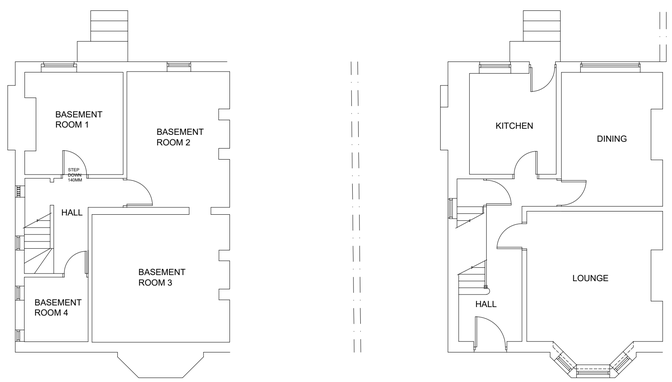

Existing Plans
Scale 1:100

White Agus PARTNERSHIP
OFFICE ONE
34 VICTORIA ROAD
BARNSLEY.
S70 2BU
Phone: 01226 208482
Fax: 01226 283030
Email: info@whiteaguspartnership.co.uk
Web: www.whiteaguspartnership.co.uk

ARCHITECTURAL SERVICES

Project.
PROPOSED EXTENSION AT
33 KENSINGTON ROAD
BARNSLEY, S75 2TU

Client.
MR C. ROUND

Drawing Title.
PROPOSED PLANS
AND ELEVATIONS

Date. MARCH 2019
Scale. 1:50 @ A1
Ref. 18-173
Dwg. No. 01
Rev. C

Date	Suffix	Description	Date	Suffix	Description
19/03/2019	A	REVISED TO CLIENTS REQUIRMENTS			
20/03/2019	B	REVISED TO CLIENTS REQUIRMENTS			
22/03/2019	C	REVISED TO CLIENTS REQUIREMENTS			