
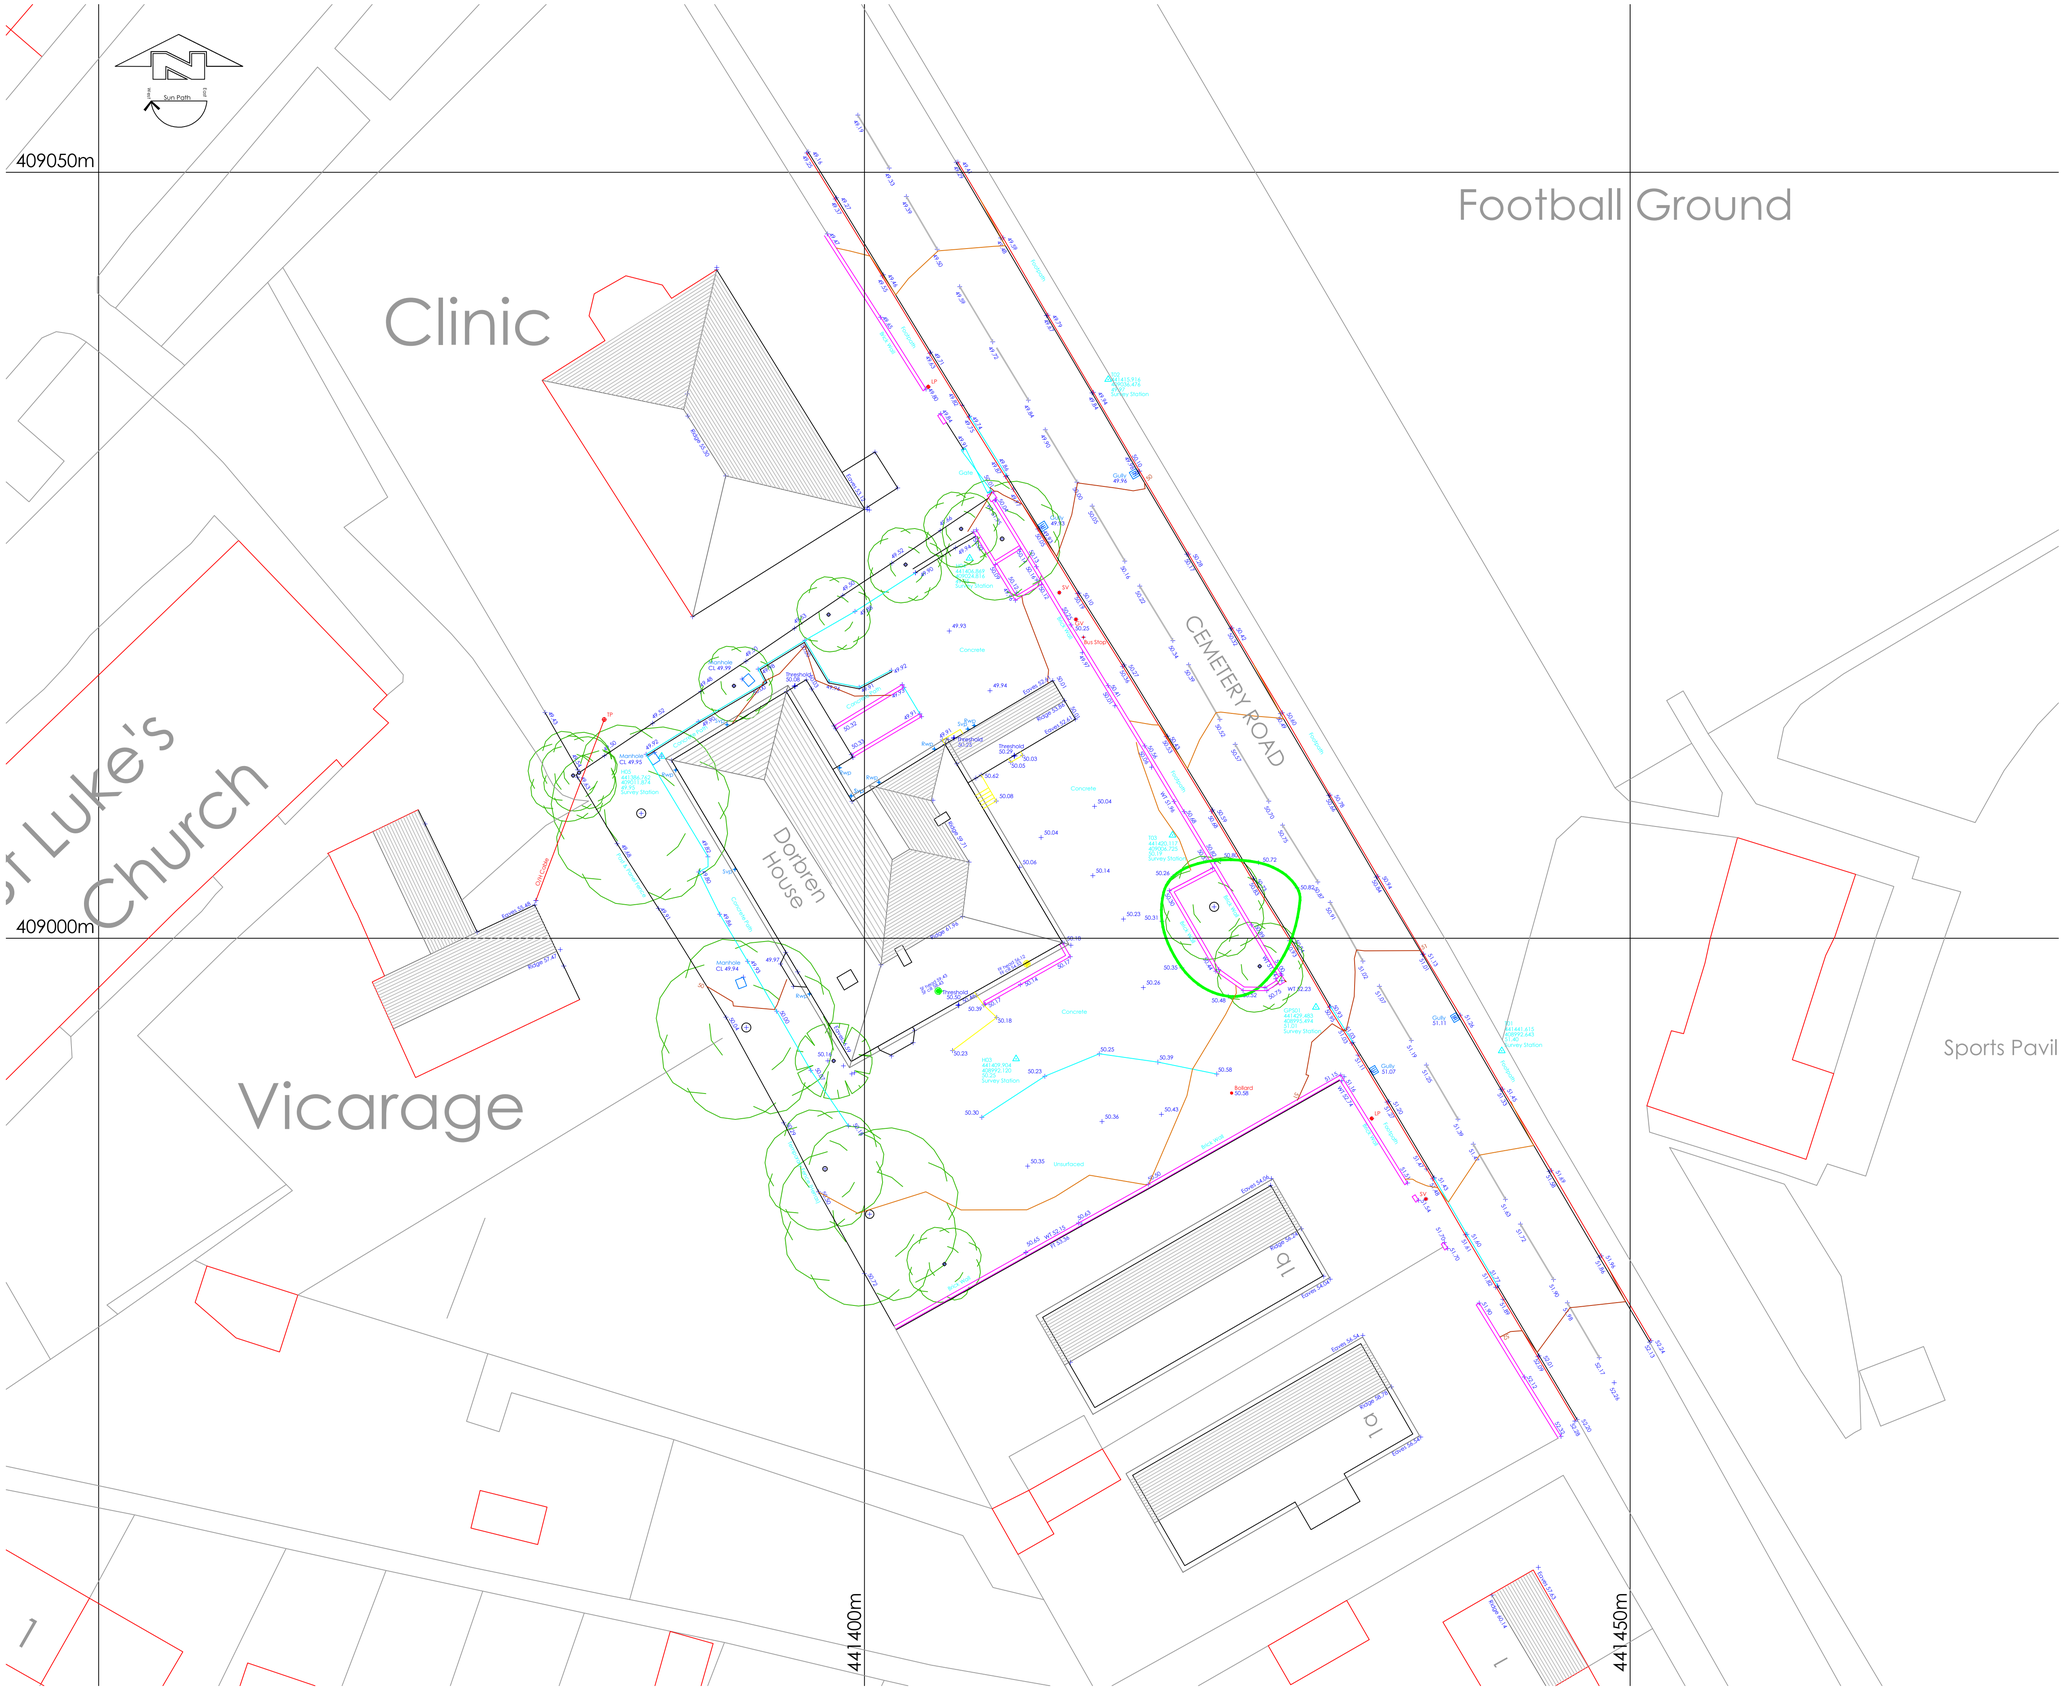


Location Plan — Scale 1/2500

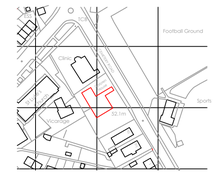

Ordnance Survey (c) Crown Copyright 2017. All rights reserved. Licence number 100022432

Abbreviation & Symbol Key.

B	Bollard	LB	Letter Box	RSJ	Rolled Steel Joist
BB	Belisha Beacon	LP	Lamp Post	RWP	Rain Water Pipe
BT	British Telecom Cover	MB	Multi Bole	SP	Sign Post
BM	Bench Mark	MH	Man Hole	SV	Stop Valve
CL	Cover Level	Mkr	Marker Post	SVP	Soil Vent Pipe
DK	Drop Kerb	MS	Mile Stone	SWG	Storm Water Gully
EL	Electricity Cover	MT	Mercury Telecommunications	SW	Storm water
EP	Electricity Pole	NB	Notice Board	TFP	Tarmac Footpath
FH	Fire Hydrant	NFI	No Further Information	TL	Traffic Light
FFP	Flagged Footpath	P	Post	TP	Telegraph Pole
G	Gully	PB	Post Box	UTL	Unable To Lift
GM	Gas Meter	RE	Rodding Eye	VP	Vent Pipe
GV	Gas Valve	RL	RootLine	WM	Water Meter
IC	Inspection Cover	RS	Road Sign	WP	Waste Pipe
IL	Invert Level	SS	Street Name Sign		

Fences & Walls

Ret	Retaining Wall	C/L	Chain Link	P/C	Post & Chain
B/W	Barbed Wire	C/P	Chestnut Paling	P/R	Post & Rail
C/B	Close Boarded	I/R	Iron Railing	P/W	Post & Wire
C/I	Corrugated Iron	Lat	Lattice		

Survey Control Co-ordinates

Reference	East	North	Elevation	Description
GPS01	441429.483	408995.494	51.01	Survey Station
H02	441396.841	409066.417	48.85	Survey Station
H03	441409.904	408992.120	50.25	Survey Station
H04	441406.869	409024.816	49.95	Survey Station
H05	441386.762	409011.874	49.95	Survey Station

Survey Control & Datum Information

Grid Orientation:

Survey related to Ordnance Survey "OSGB36" at control point GPS01 and the survey data was processed on a plane grid. (No Scale Factor)

Level Datum:

OS Orthometric Hts

Control & Datum Information

Co-ordinates and levels are based upon OSGB 1936 National Grid (OSGB36) and Ordnance Survey Datum Newlyn (ODN).

They are derived using realtime on site GPS survey, that utilises the National Grid Transformation OSTN15GB and the National Geoid Model OSGM15GB.

The data obtained for use in this drawing involved the use of realtime GPS survey and total station survey.

Contours are shown at 0.5m intervals.

Rev	Description	By	Date

Surv.	Drawn	Date	Chkd	Date
NH	NH	22.02.17		

This drawing may not be reproduced, made use of or issued to a third party without permission of:

White Agus Partnership

White Agus Partnership

8 Morston Business Park, Whaley Rd, Barnsley, S75 1HQ

Holden Surveys Ltd

Topographical Building & Site Surveys - CAD Services

T/F: 01226 755365 E: holdensurveys@msn.com

Title. Site Plan

Site. Dobren House
Cemetry Road
Grimethorpe
Barnsley

COMPUTER GENERATED DRAWING - DO NOT ALTER

Dwg No. WA_054_Dobren House

Sheet No. 1

SCALE	1/200	REV.	