

PLANS & SECTIONS AS EXISTING & AS PROPOSED

PROPOSED ROOF EXTENSION
17 GREENSIDE, HOYLANDSWAINE
DWG No. 208–A01 revA
SCALE 1:100@A3
MAY 2011


REV	DATE	ITEM	AUTH
A	13/06/11	UPDATED FOR PLANNING APPLICATION	iD

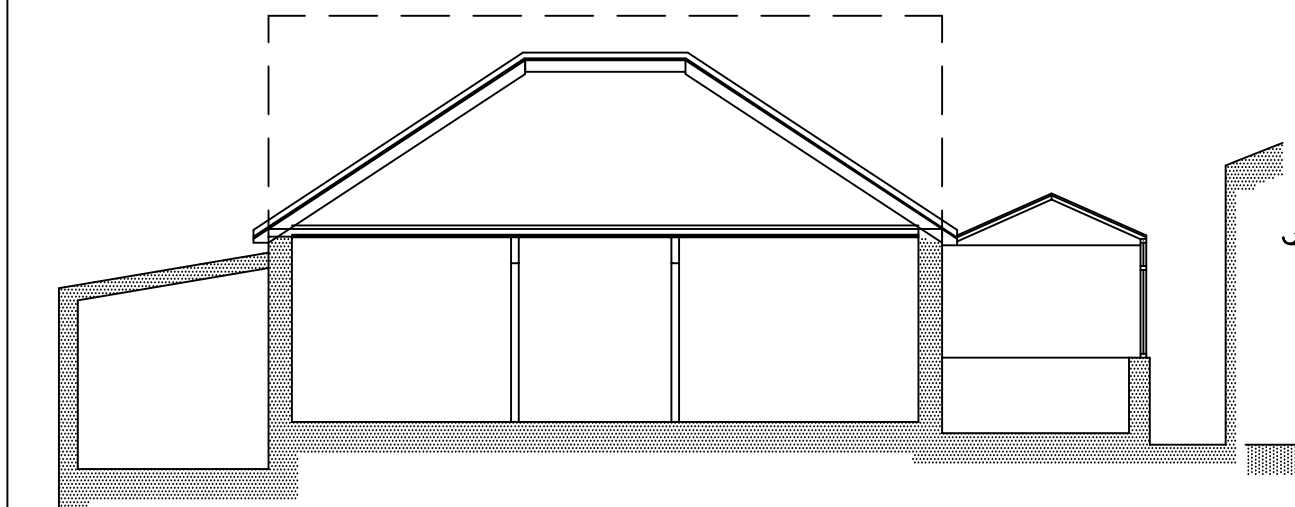


SECTION A–A AS EXISTING

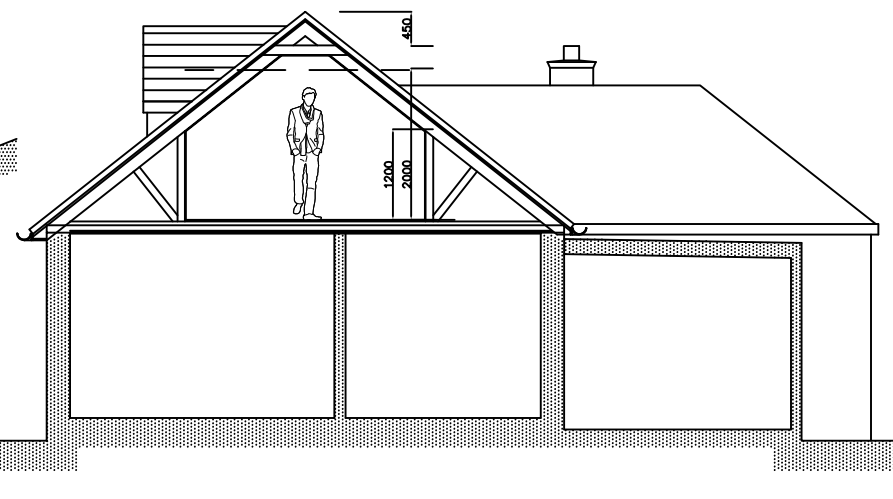


SECTION B–B AS PROPOSED

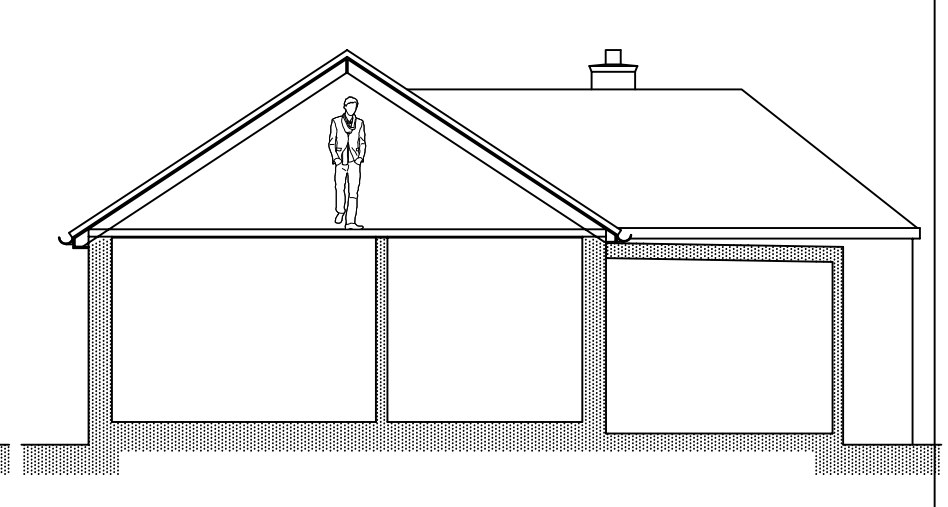


SECTION B–B AS EXISTING

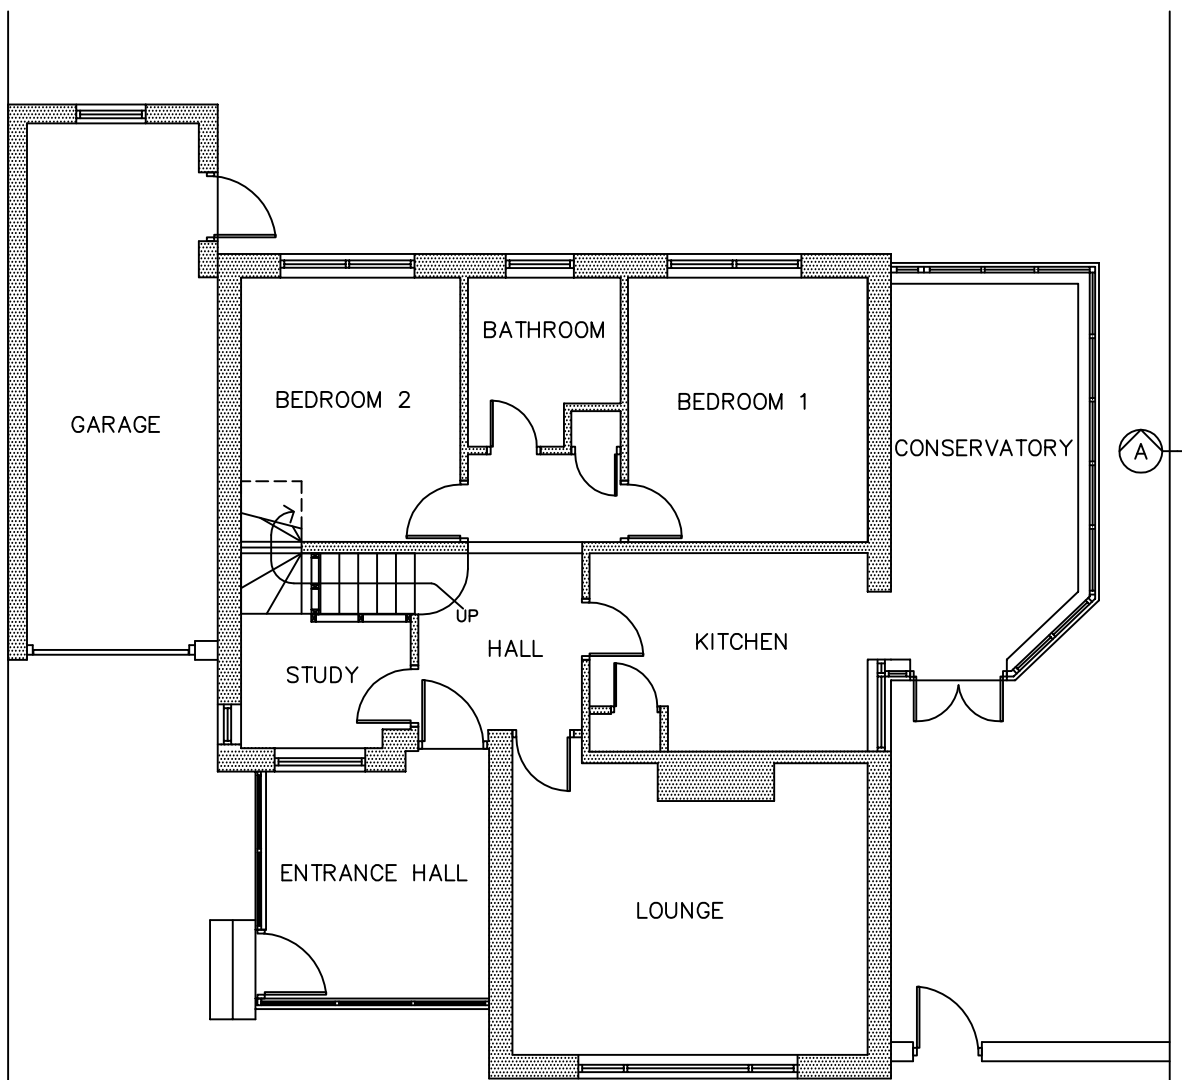

GROUND FLOOR PLAN AS PROPOSED

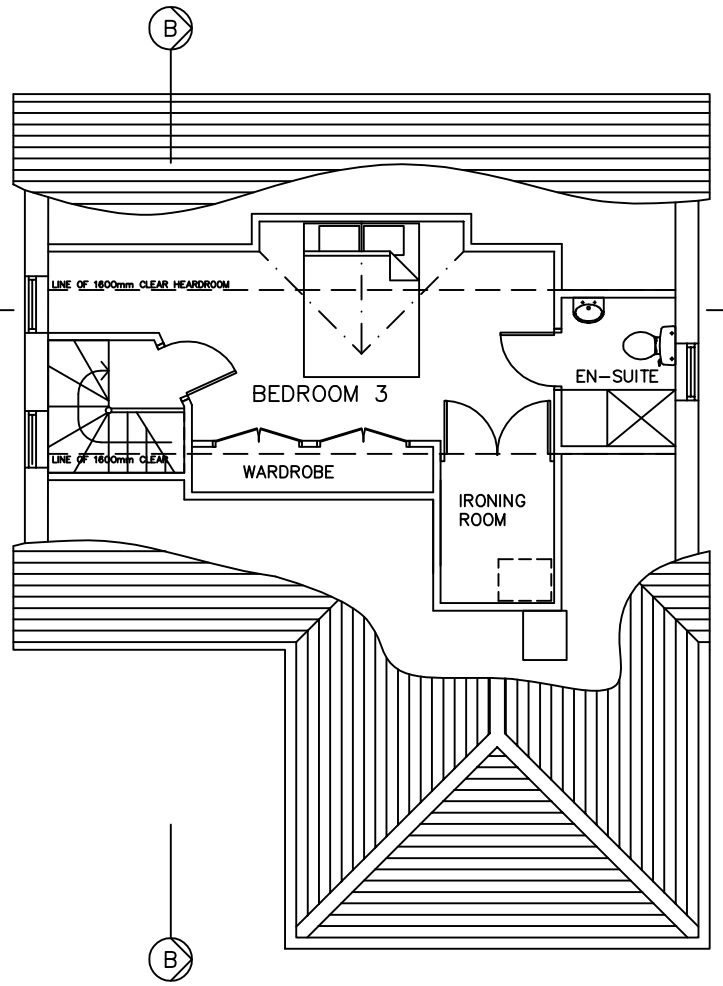

FIRST FLOOR PLAN AS PROPOSED

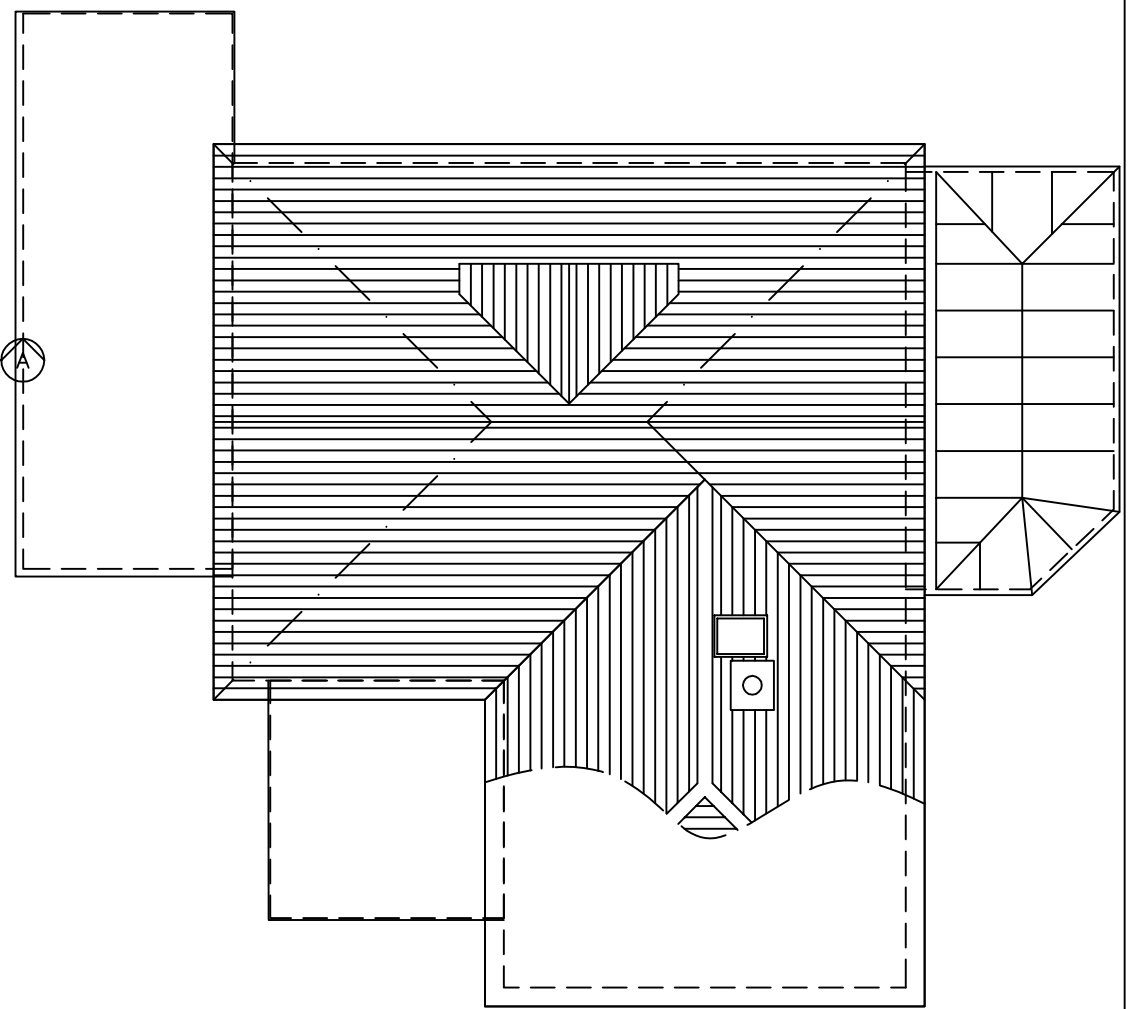

ROOF PLAN AS PROPOSED