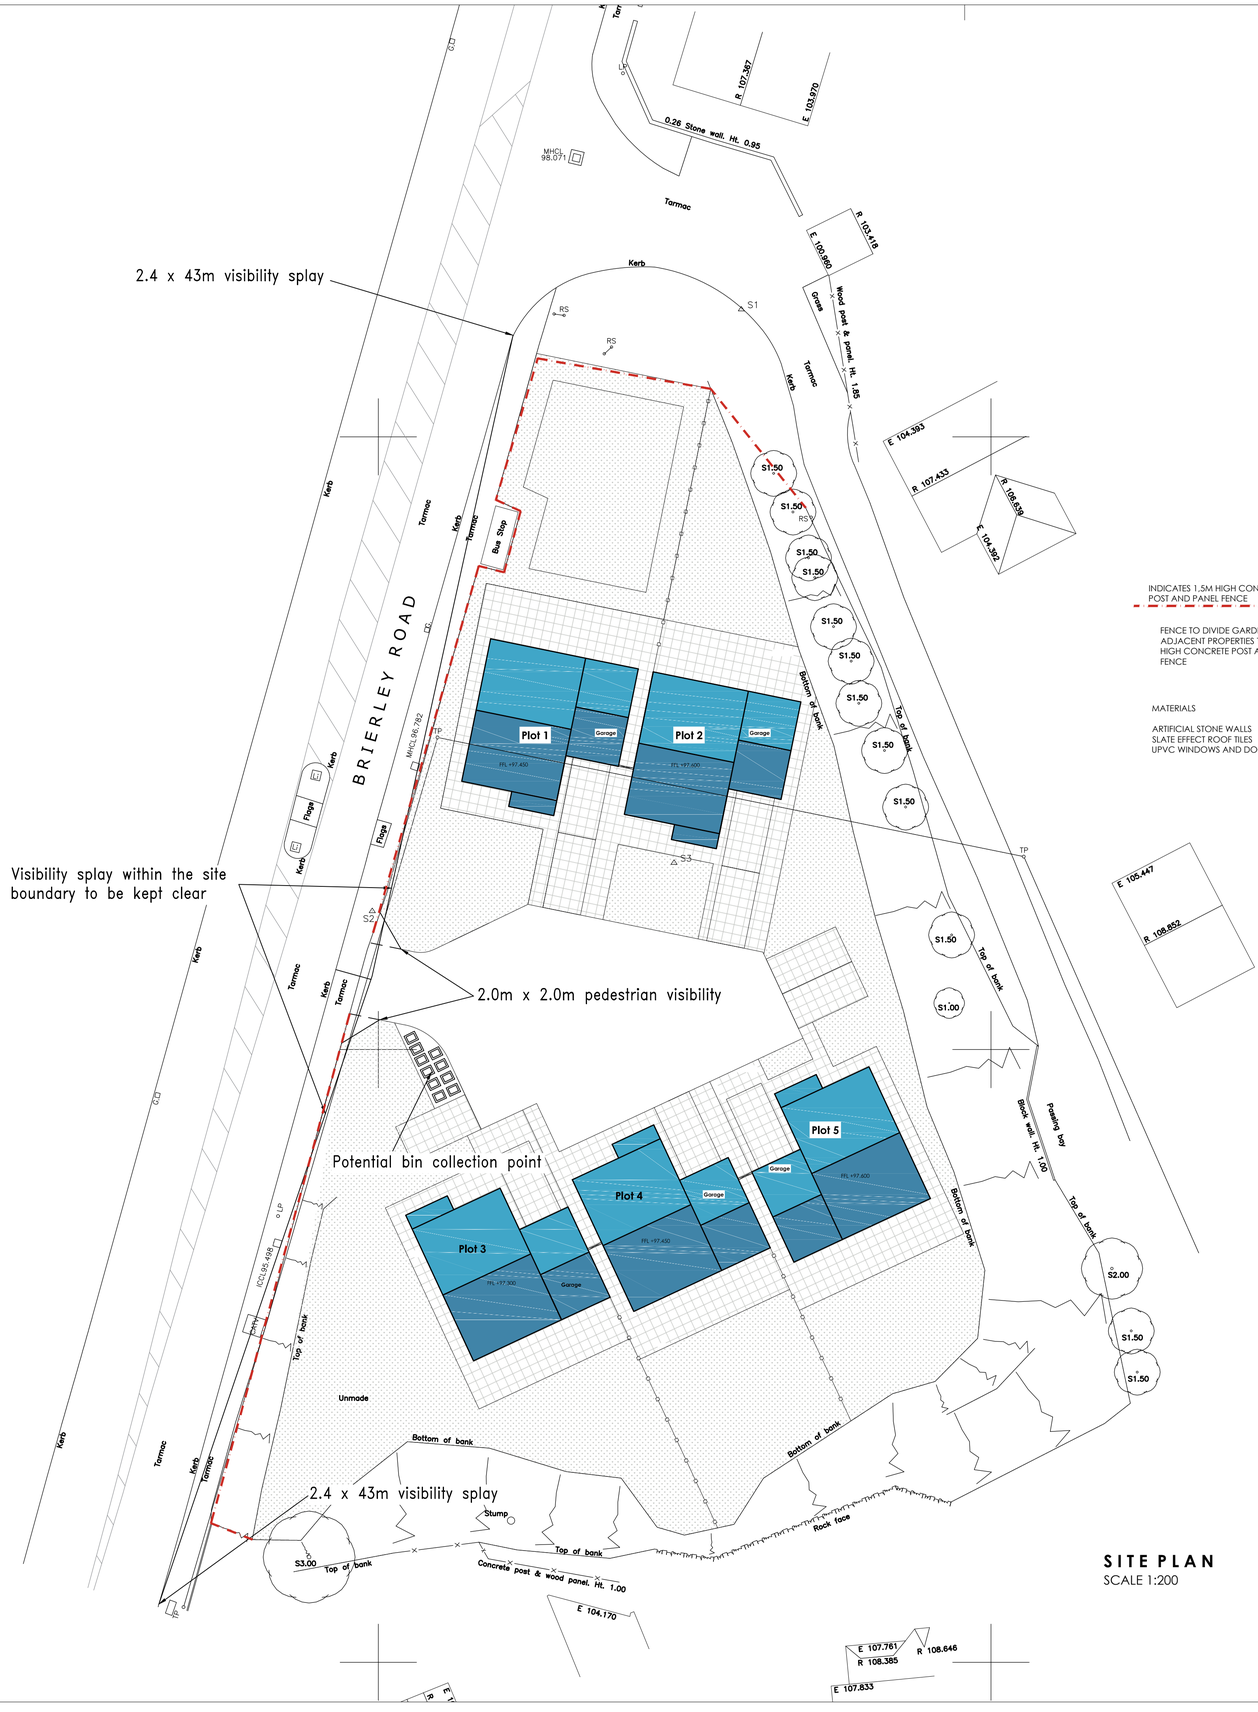


SITE PLAN
SCALE 1:200

INDICATES 1.5M HIGH CONCRETE POST AND PANEL FENCE

FENCE TO DIVIDE GARDENS AND ADJACENT PROPERTIES TO BE 1.8M HIGH CONCRETE POST AND PANEL FENCE

MATERIALS

ARTIFICIAL STONE WALLS
SLATE EFFECT ROOF TILES
UPVC WINDOWS AND DOORS



LOCATION PLAN
SCALE 1:1250

White Agus PARTNERSHIP
ARCHITECTURAL SERVICES
OFFICE ONE,
34 VICTORIA ROAD,
BARNSLEY,
S70 2BU
Phone: 01226 208482
Email: info@whiteaguspartnership.co.uk
Web: www.whiteaguspartnership.co.uk

Project.	Client.
RESIDENTIAL DEVLEOPMENT AT WINDMILL HILL QUARRY, BRIERLEY ROAD BARNSLEY, S72 7AJ	MR C. GADDES
Drawing Title. PLANS	Date. SEPTEMBER 2020 / Scale. 1:50 & 1:100 @ A1
	Ref. 20–114 / Dwg. No. 01 / Rev. A

Date	Suffix	Description	Date	Suffix	Description
11/01/2021	A	ENTRANCE REVISED			