




Existing Rear Elevation.

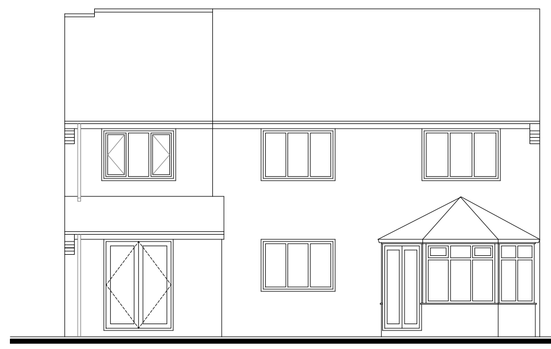

Existing Side Elevation.

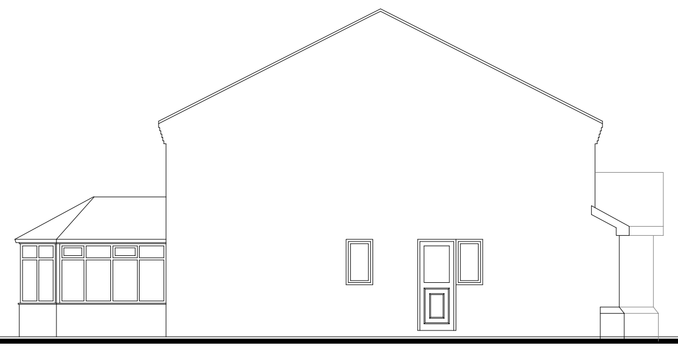


Existing Front Elevation.

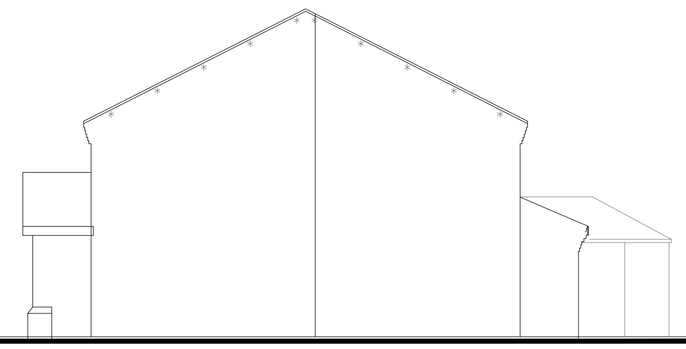


Existing Side Elevation.




Proposed Side Elevation.

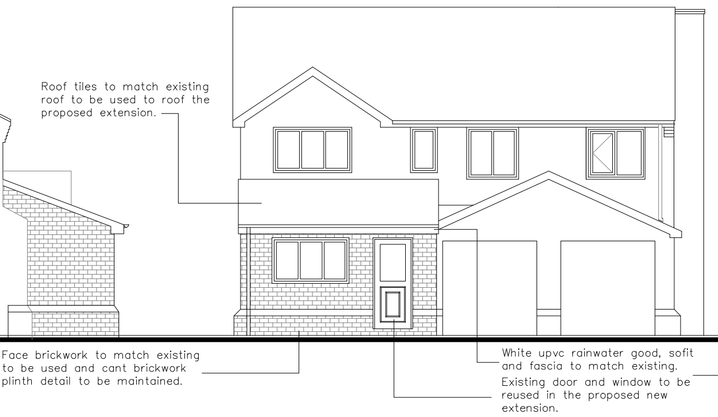

Proposed Front Elevation.

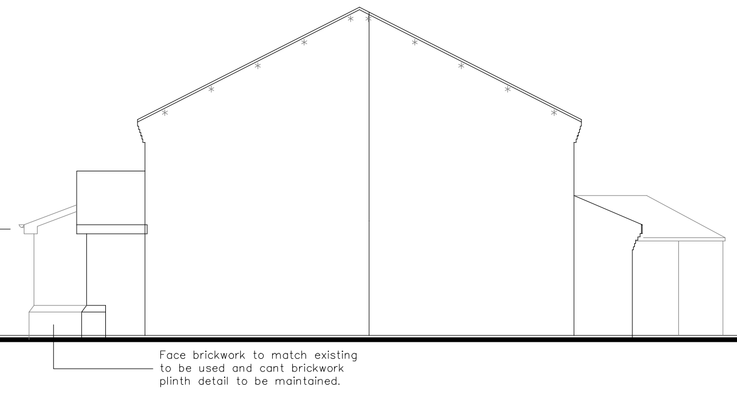


Existing Side Elevation.

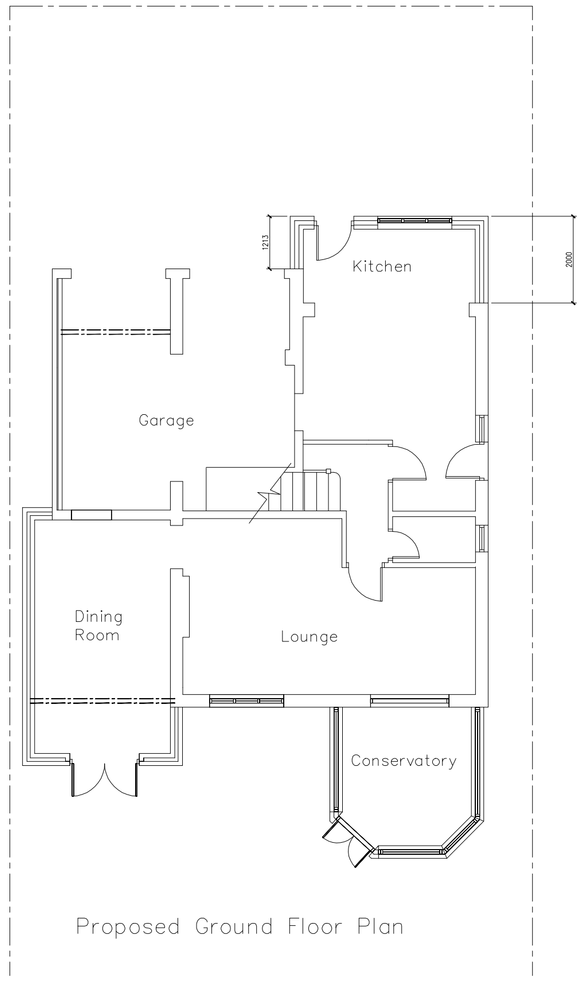

Proposed Ground Floor Plan

OS Map

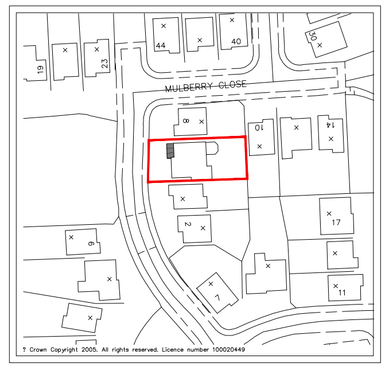

Location Plan 1:1250

Rev C Notes added 21-02-2011 kk
Rev B Front door added. 03-12-2010 kk
Rev A Redrawn 29-11-2010 kk

KENNEDY DESIGN LTD.

CAYANSDOVE HOUSE
109 DONCASTER ROAD
WATH-UPON-DEARNE
SOUTH YORKSHIRE
S63 5JA

TEL.- 01709 876280
FAX- 01709 551234
E-MAIL.- info@kdesignltd.com
www.kdesignltd.com

CLIENT: Paul Ormitson

PROJECT: Proposed Internal Alterations To Existing Garage & Erection of New 6 Mulberry Close, Goldthorpe, Rotherham. S63 9LB

TITLE: Proposed Drawing Garage Extension

SCALE: 1:100 @ A1 STATUS:

JOB NUMBER: E27-02 REV: C

DATE: 09-08-08 DRAWN BY: KK

Kennedy Design Ltd, Registered in England 4479082 V.A.T. Reg. no 565 6912 02