
© This drawing is the copyright of White Design (UK) Ltd. and cannot be reproduced in any form without express consent of the company. Written dimensions to be checked on site and discrepancies are to be reported prior to commencing work on site.

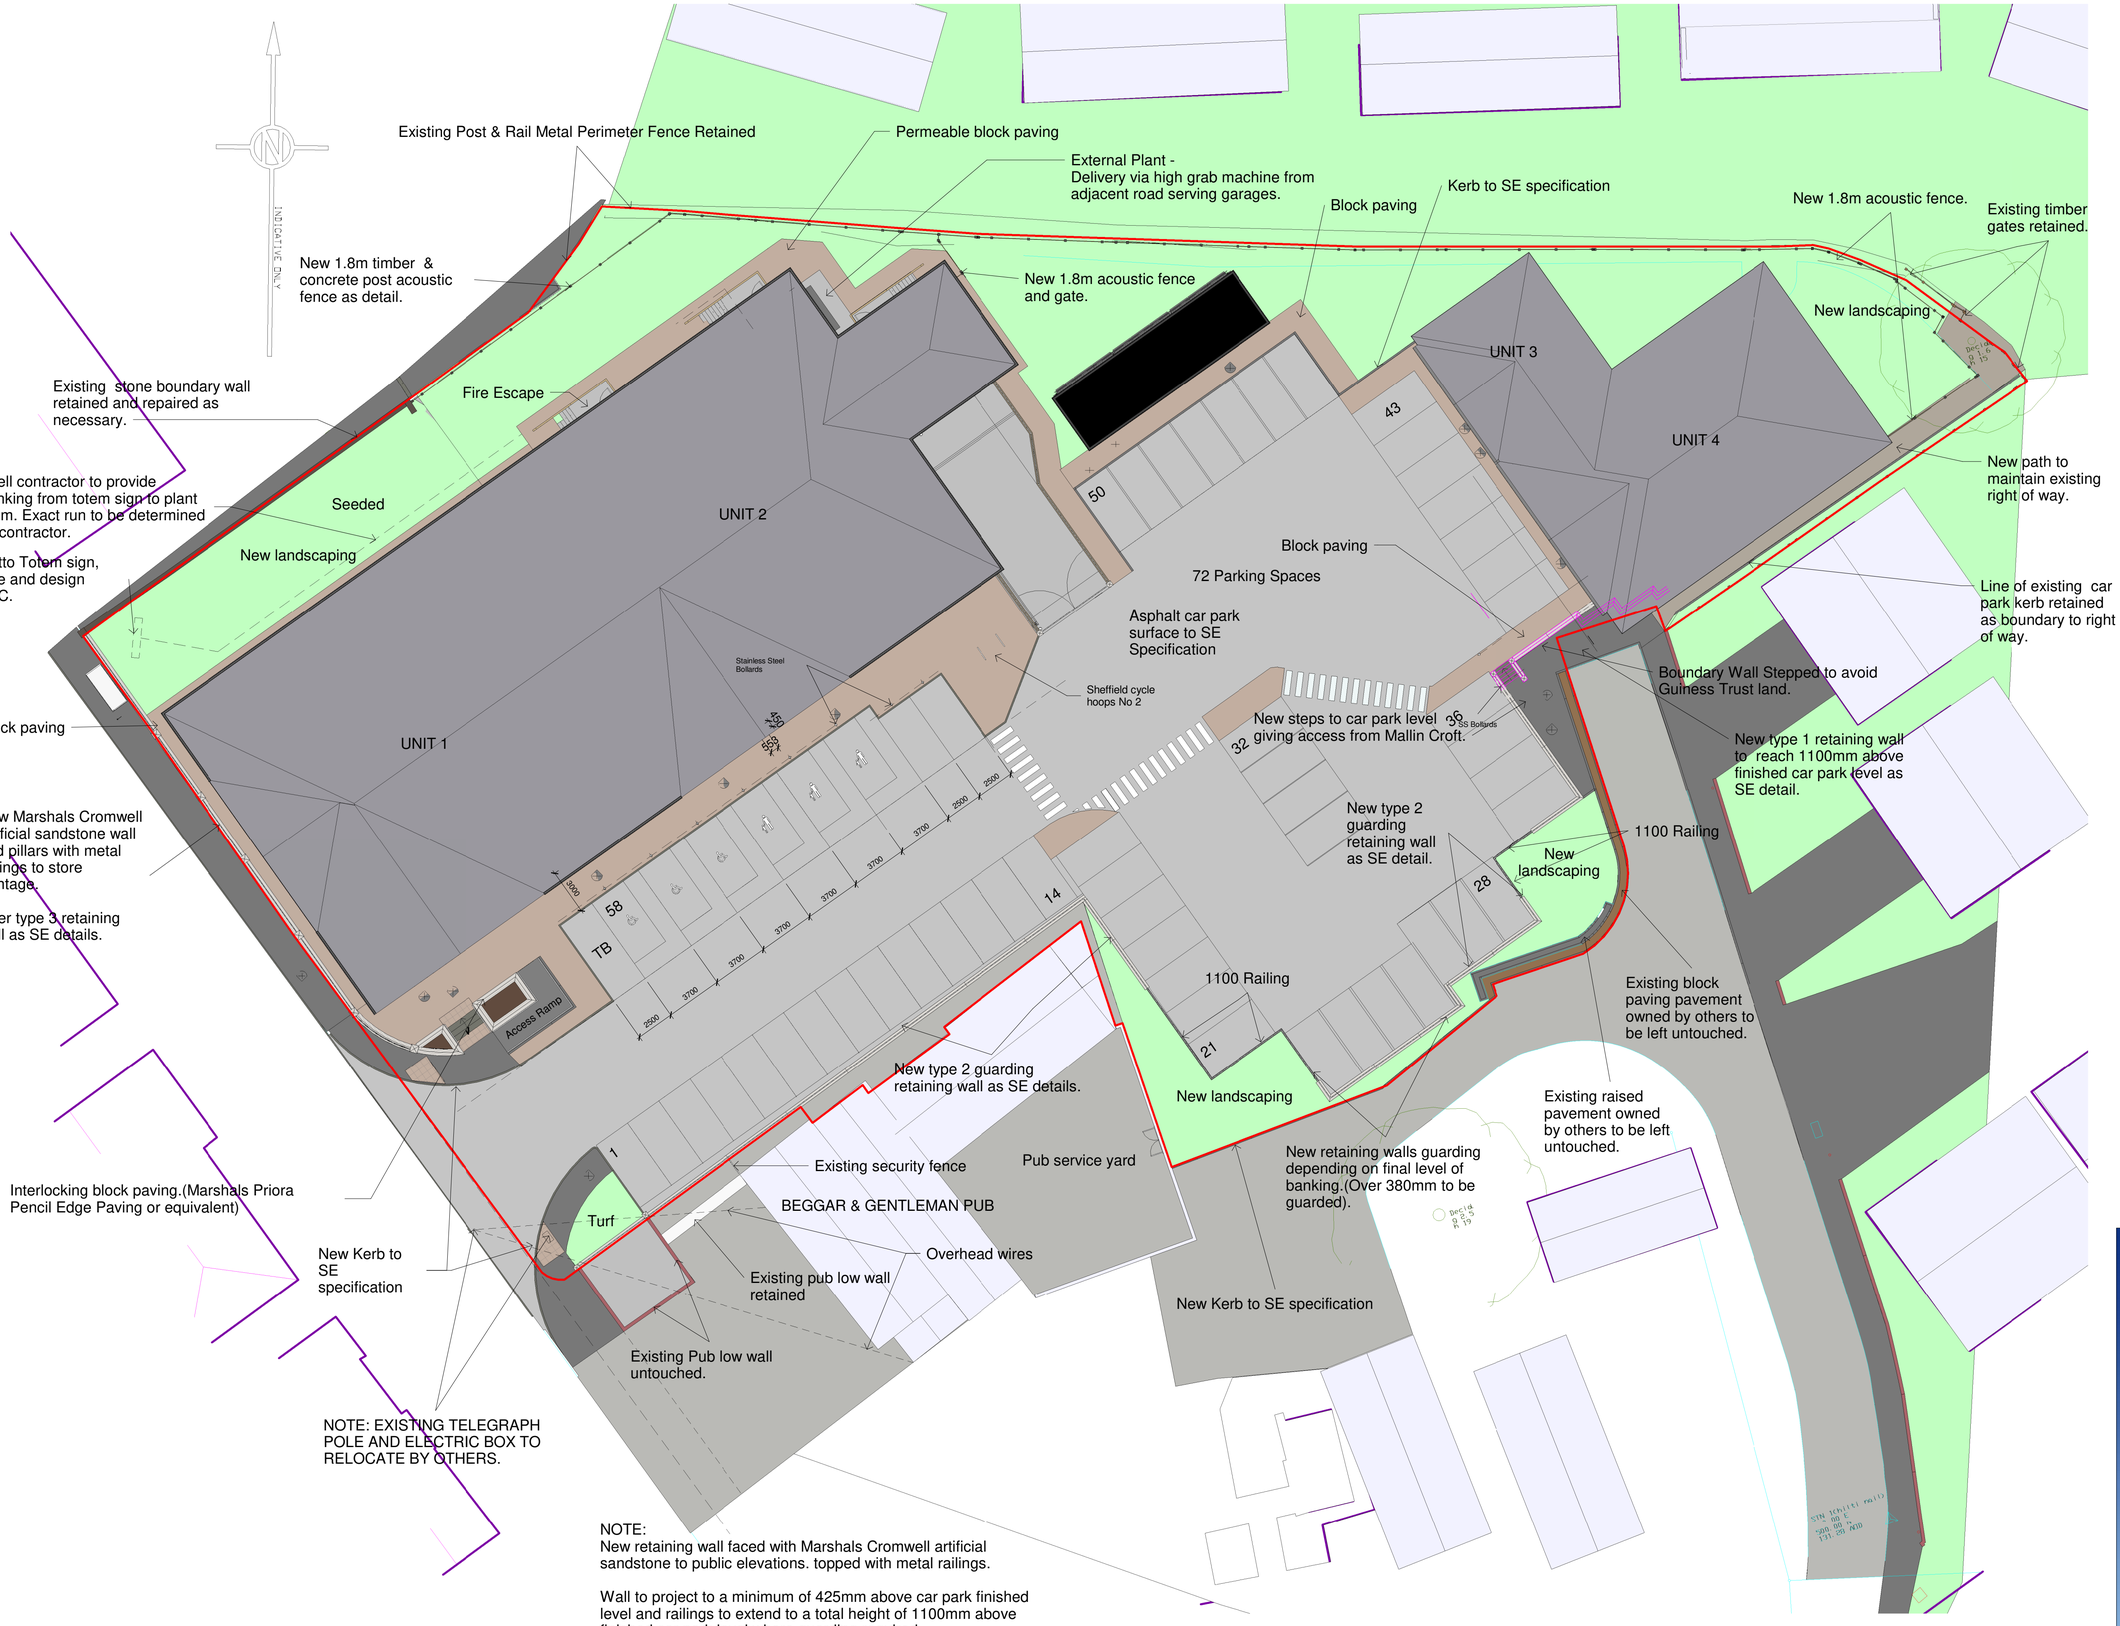


NOTE:
New retaining wall faced with Marshals Cromwell artificial sandstone to public elevations. topped with metal railings.

Wall to project to a minimum of 425mm above car park finished level and railings to extend to a total height of 1100mm above finished car park level where guarding required.


Guarding required where a drop of 380mm or more below finished car park layer exists.

## 1 Site As Proposed - 1-60 & 1-40 Levels

1 : 200




New bollards to be similar to existing steel bollards used throughout Hoyland town centre

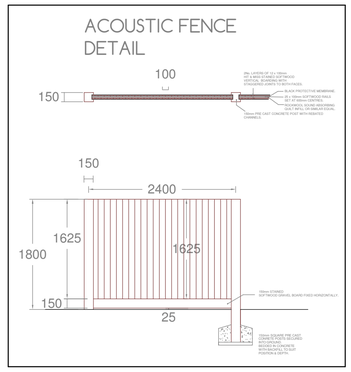


0 5 10 15 20

Meters 1:200

| Rev | Date | Drawn | Description |
|---|---|---|---|
| A | 27/04/17 | AJB | Fire Escape Ammended to suit two units |

PLANNING

White[ esign

Client: RESILIENTI

Project: Hoyland Retail Park

Title: Proposed Site Plan

| Scales@A1: | Drawn: | Date: | Checked: |
|---|---|---|---|
| As indicated | AJB | 27/04/2017 15:21:35 | KU |

Drawing no: 4345 120 Rev: A

The White House, 24a St Andrews Road, Sheffield, S11 9AL
T: 0114 226 0255 F: 0114 226 0256
E: office@whitedg.co.uk W: www.whitedg.co.uk