
PROPOSED SITE PLAN

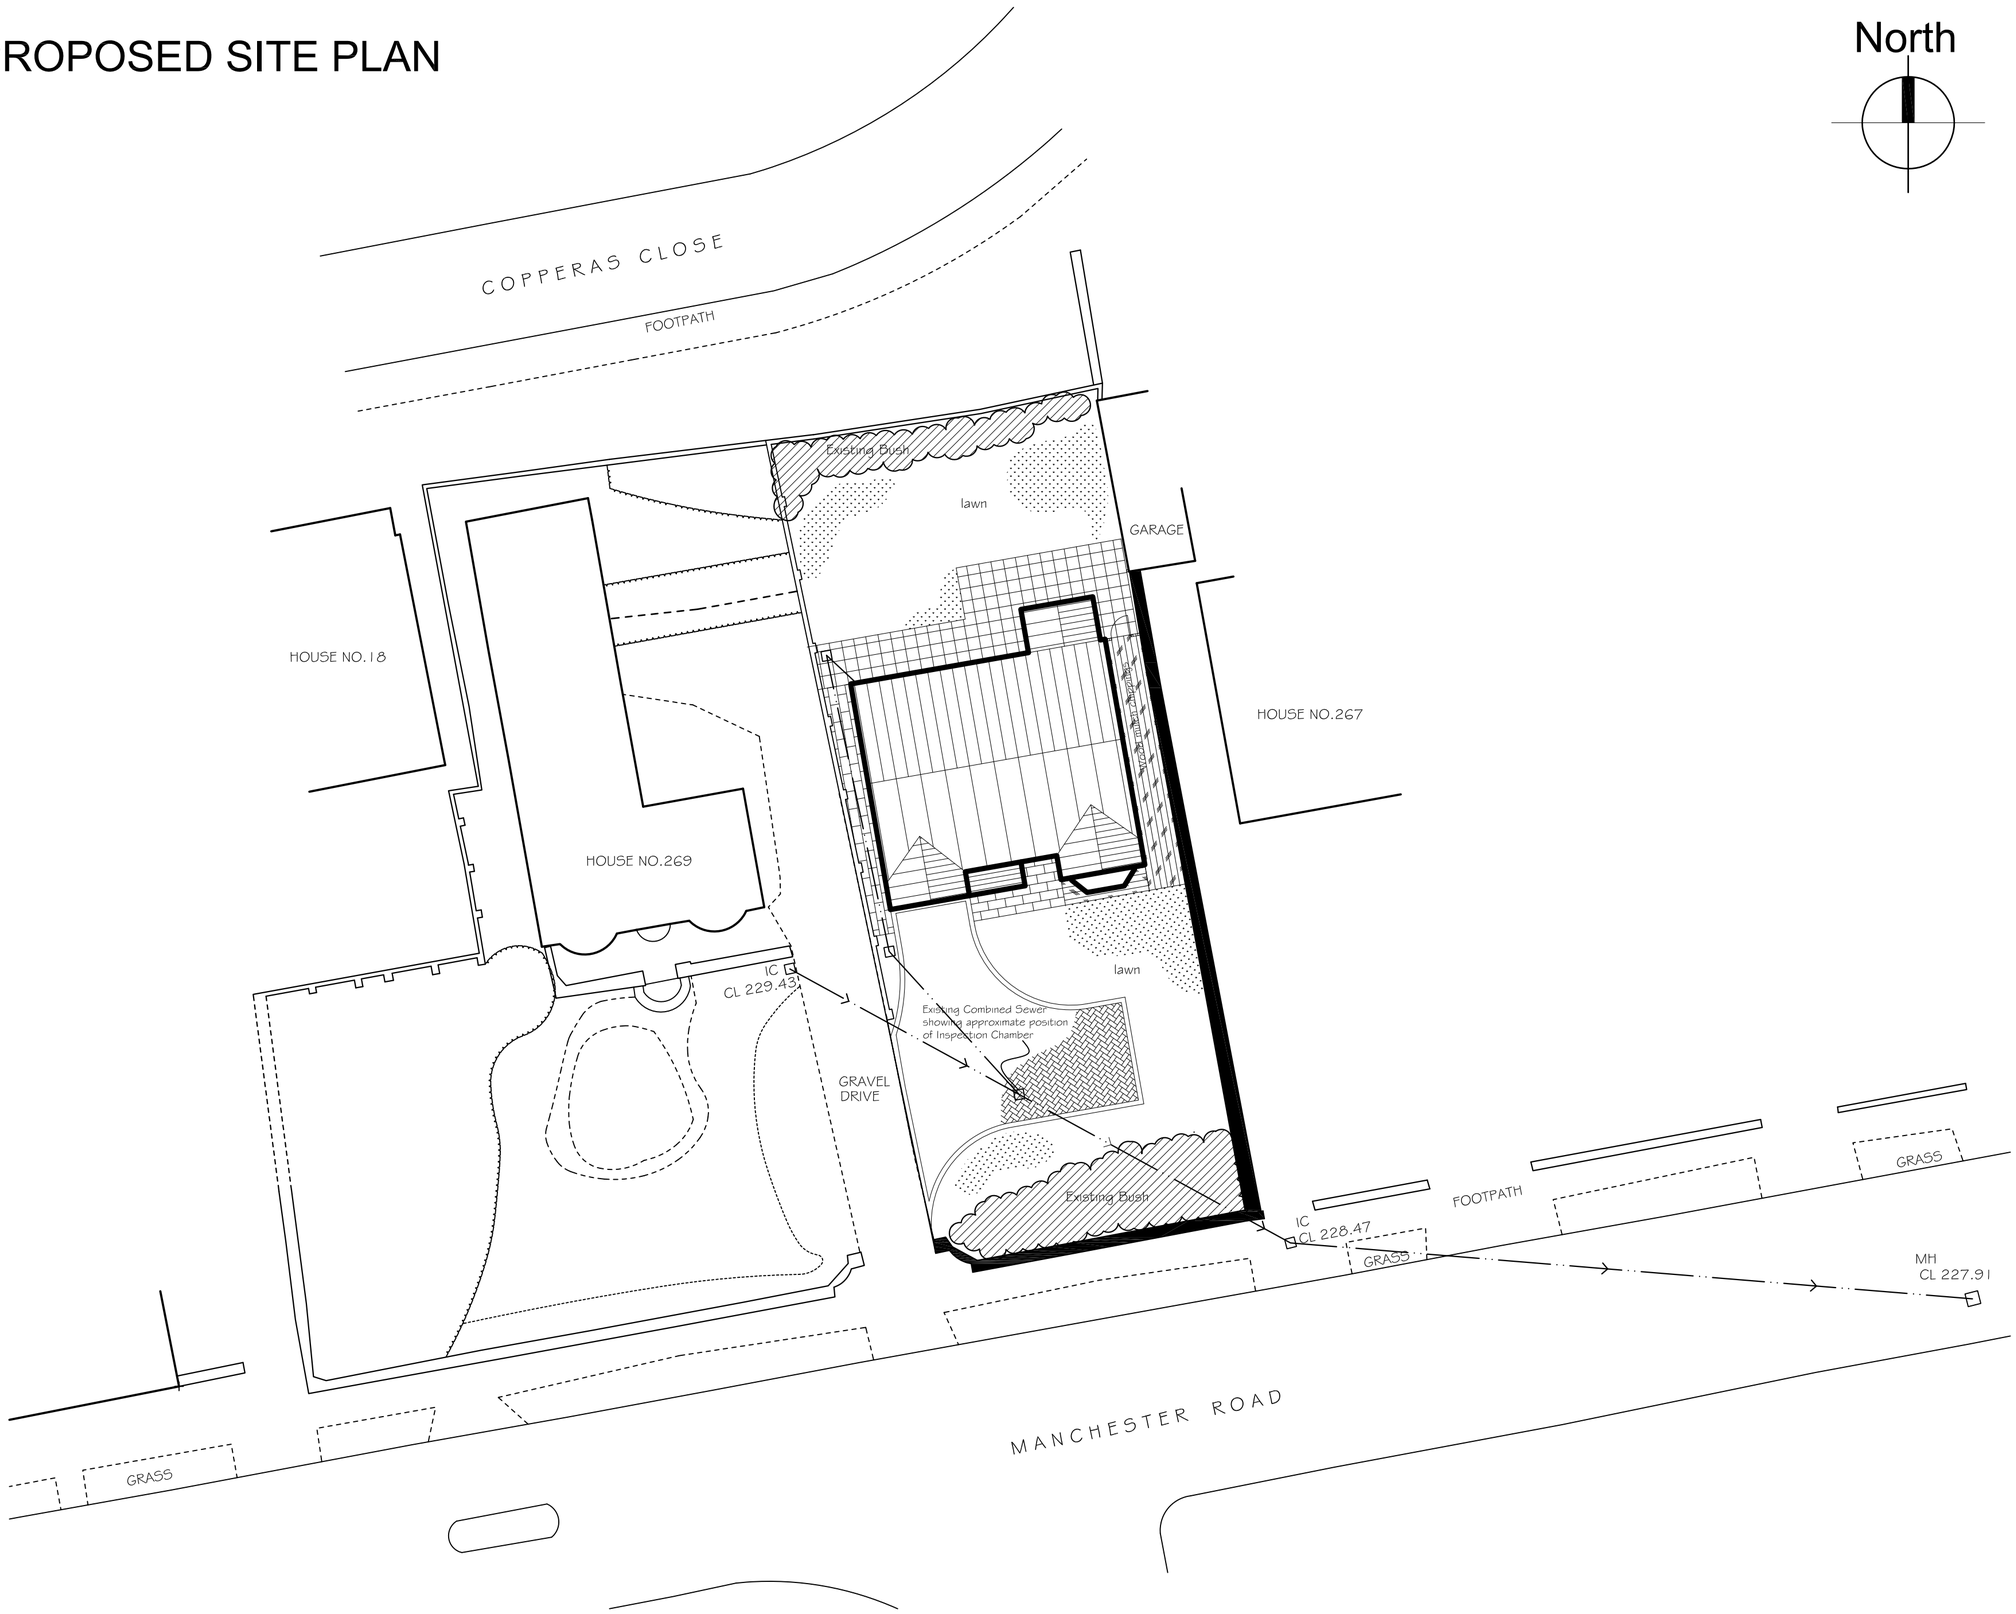

North

BHL
BURRIDGE HOMES LIMITED

General Notes

No.	Revision/Issue	Date

BURRIDGE HOMES LIMITED
The Grange
Tenter Hill
New Mill
Holmfirth
HD9 7LY

Project Name and Address
PROPOSED DWELLING
269 Manchester Road
Millhouse Green
Sheffield

Project No.	Sheet
MHG:RAB_801	002
Date: 19/09/2008	
Scale: 1:200	