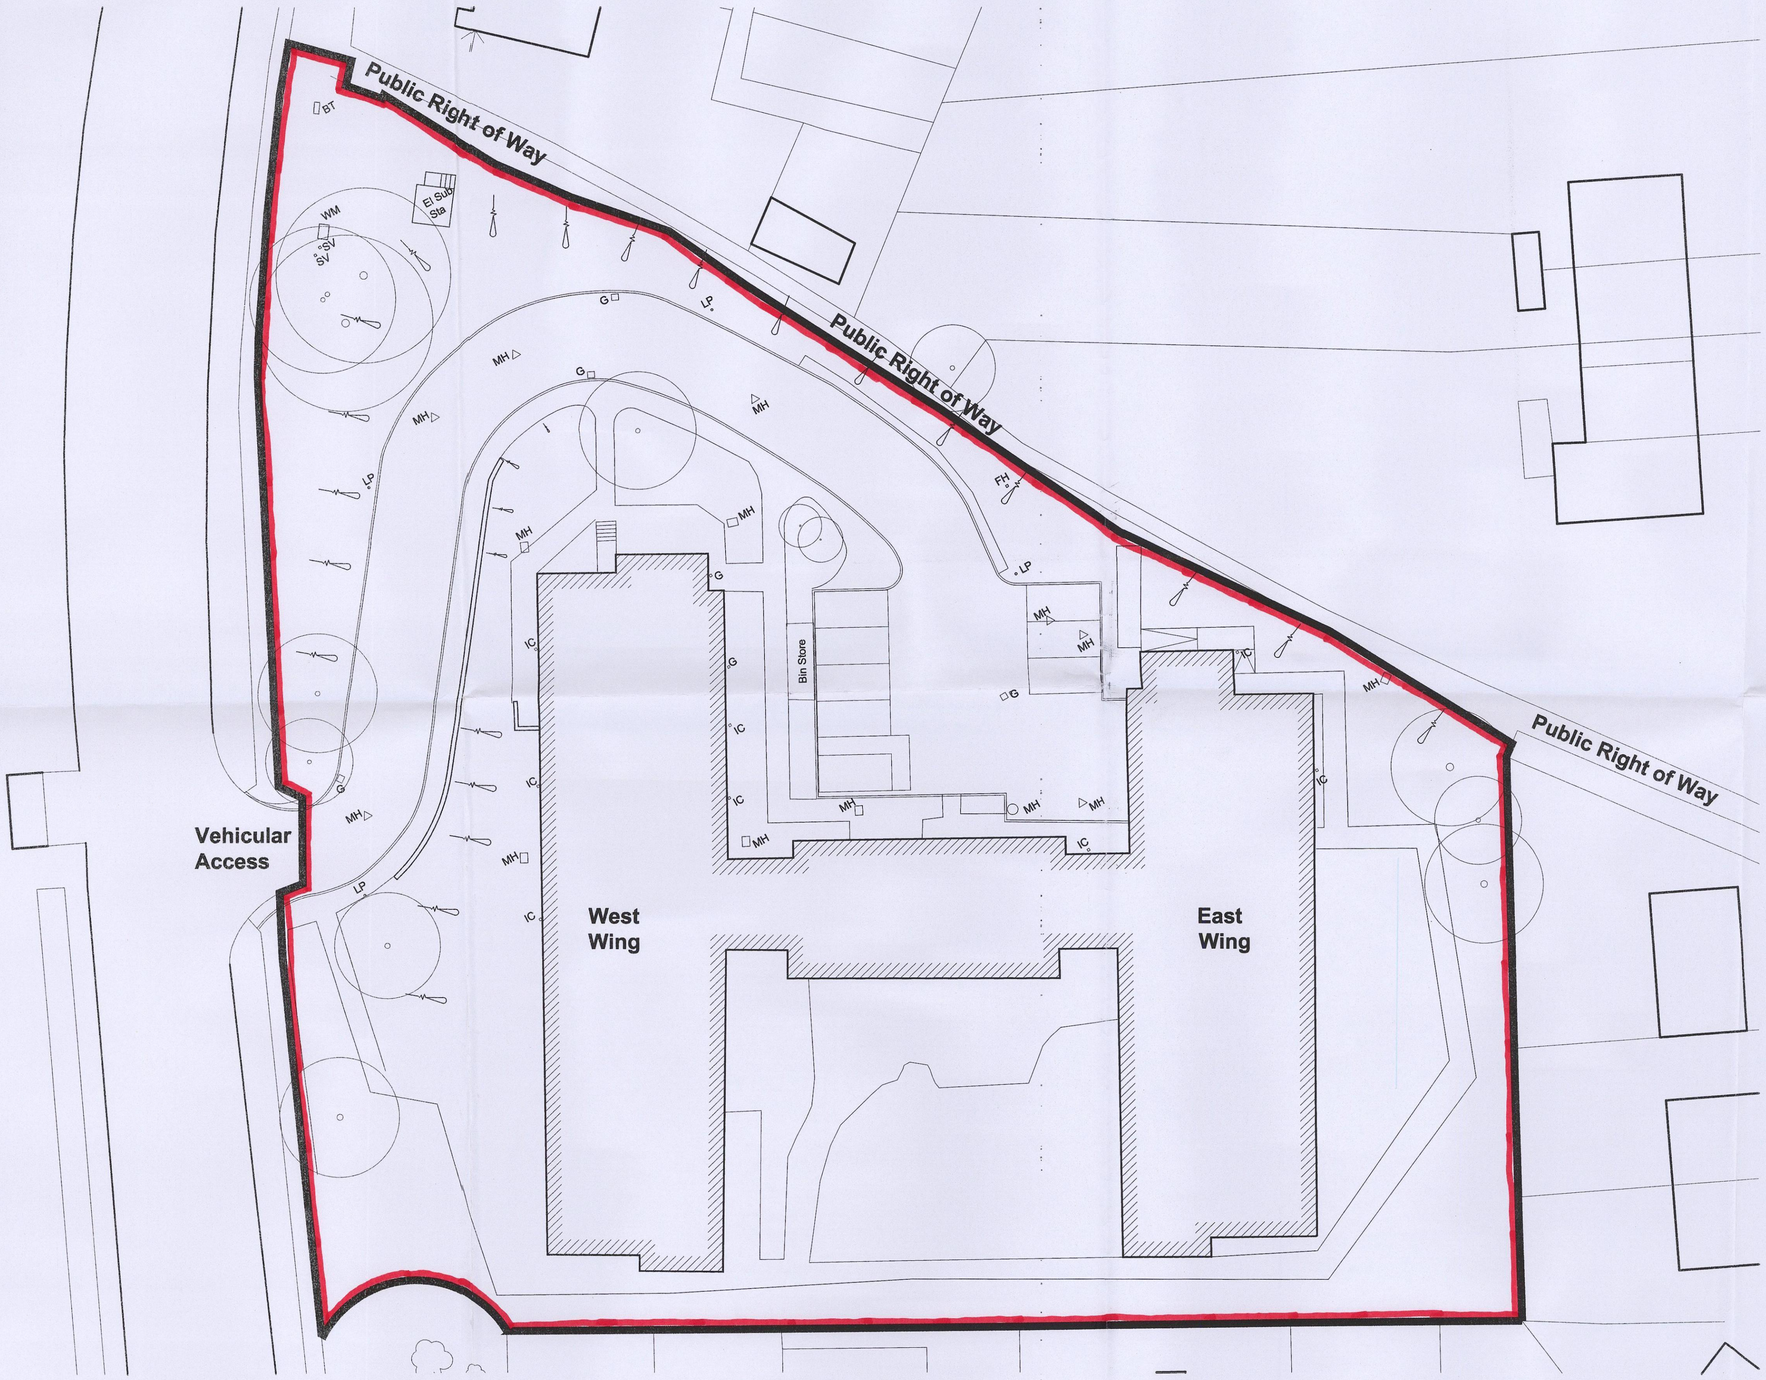


01 **EXISTING SITE PLAN**

Scale 1:200


RESPONSIBILITY IS NOT ACCEPTED FOR OTHERS SCALING DIRECTLY FROM THIS DRAWING. DO NOT SCALE FROM THIS DRAWING, USE WRITTEN DIMENSIONS ONLY.

0m 2 4 6 12m

1:200

ORIGINAL SHEET SIZE A1

KEY PLAN

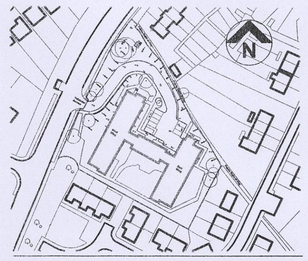

THIS DRAWING IS PRODUCED FOR USE IN THIS PROJECT ONLY AND MAY NOT BE USED FOR ANY OTHER PURPOSE. NPS PROPERTY CONSULTANTS LTD ACCEPT NO LIABILITY FOR THE USE OF THIS DRAWING OTHER THAN THE PURPOSE FOR WHICH IT WAS INTENDED IN CONNECTION WITH THIS PROJECT AS RECORDED IN THE 'PURPOSE FOR ISSUE' AND 'FILE STATUS CODE'.

THIS DRAWING MAY NOT BE REPRODUCED IN ANY FORM WITHOUT PRIOR WRITTEN AGREEMENT OF NPS PROPERTY CONSULTANTS LTD.

© CROWN COPYRIGHT AND DATABASE RIGHTS 2016 ORDNANCE SURVEY LICENCE NUMBER 100022264

Notes:

FIRST ISSUE						
P1						
COMMENT						
REV	DRAWN	DATE	CHECKED	DATE	APPROVED	DATE

nps group

NPS Barnsley Ltd
Gateway Plaza, Sackville St, Barnsley, South Yorkshire, S70 2RD.
Tel. 01226 774600, Email: barnsley@nps.co.uk: website www.nps.co.uk

CLIENT

Berneslai Homes

PROJECT

Glebe Court, Westwood New Rd, Tankersley, Barnsley, S75 3DG
HSG: 4454

TITLE

Existing Site Plan

SCALES	DISCIPLINE	PROJECT NUMBER
1:200	ARCHITECT	16-1-1077

DRAWING NUMBER	REV CODE
NPS-DR-A-(00)-010	P1


STATUS CODE	PURPOSE OF ISSUE	DRAWN BY
S3	PLANNING APPROVAL	LS

File Path: G:\Design and Procurement\C2 Project Folder\2016_Projects\07-17-16-1-1077 Glebe Court S&E\D2.0_Design Folder\2.02_Drawings\1.0_Architects\04_Sheet\17-16-1-1077_010 Existing Site Plan.dwg, Saved: 10 December 2015 14:24:08, By: Selvon , Luke

Date Plotted: 05 February 2016 16:11:23


© COPYRIGHT NPS GROUP 2016

Boarded Timber Bin Store
Plan, Section and Elevation

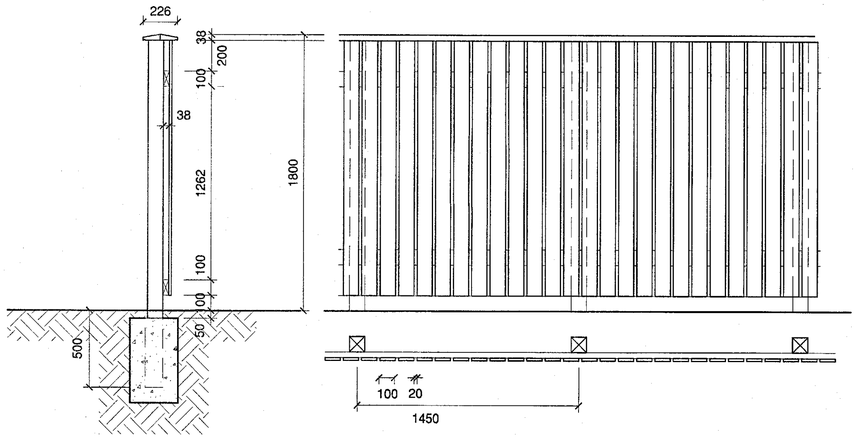


07 Typical Bin Enclosure Detail

1:20

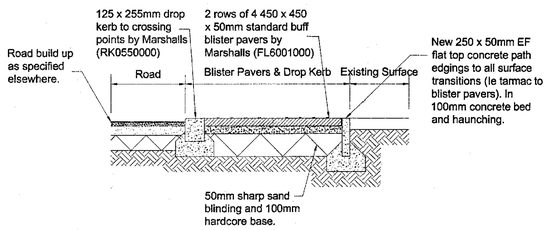


03 New Crossing Point Detail

1:20

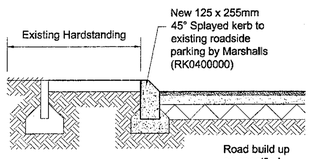


04 New Splayed Kerb Detail

1:20

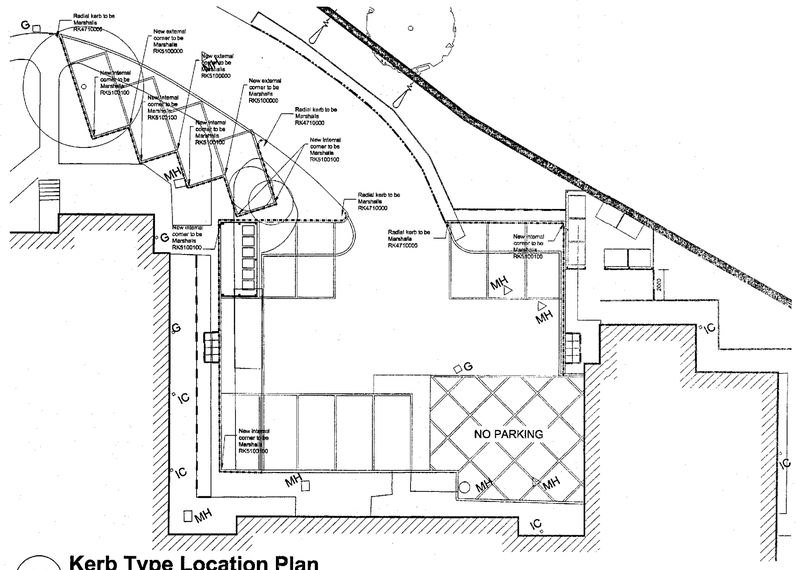


09 Kerb Type Location Plan

NTS

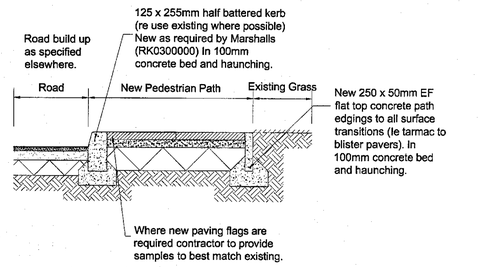

05 New Paved Pedestrain Path Detail

1:20

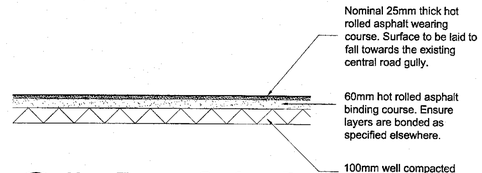

06 New Tarmac Surface Detail


1:20

RESPONSIBILITY IS NOT ACCEPTED FOR OTHERS SCALING DIRECTLY FROM THIS DRAWING. DO NOT SCALE FROM THIS DRAWING, USE WRITTEN DIMENSIONS ONLY.

0mm 200 400 600 1200mm ORIGINAL SHEET SIZE A1

1:20

KEY PLAN

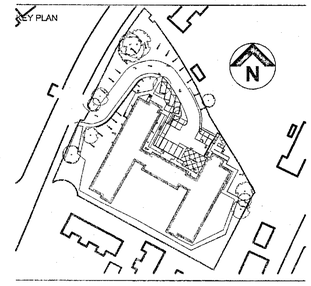

THIS DRAWING IS PRODUCED FOR USE IN THIS PROJECT ONLY AND MAY NOT BE USED FOR ANY OTHER PURPOSE. NPS PROPERTY CONSULTANTS LTD ACCEPT NO LIABILITY FOR THE USE OF THIS DRAWING OTHER THAN THE PURPOSE FOR WHICH IT WAS INTENDED IN CONNECTION WITH THIS PROJECT AS RECORDED IN THE 'PURPOSE FOR ISSUE' AND 'FILE STATUS CODE'.

THIS DRAWING MAY NOT BE REPRODUCED IN ANY FORM WITHOUT PRIOR WRITTEN AGREEMENT OF NPS PROPERTY CONSULTANTS LTD.

© CROWN COPYRIGHT AND DATABASE RIGHTS 2016 ORDNANCE SURVEY LICENCE NUMBER 100022264

Notes:

ROAD SURFACE SPECIFICATION

Surface Finish Type 1
To main car park indicated on plan.
(Newly created areas to have surface finish type 2).

Cold plane existing tarmac surface to completely exposing the binder course. Binder course to be scabbled as required to form firm key. Special grades of bitumen emulsion to be used over existing binder layer to ensure a firm bond. Emulsion to be applied with a pressure sprayer and the rate of spread should be uniform with no puddles. Resurface to immediately follow with 25mm nominal thickness hot rolled asphalt.

Surface Finish Type 2

100mm hardcore topped with AC 20 open bin PD 6691 Annex B 160/220 grade hot rolled asphalt binder at 60mm nominal thickness topped with hot rolled asphalt SMA 6 surf PD 6691 annex D. 25mm nominal thickness.

Proposed new pin kerb locations.

Proposed new half battered kerb locations (where possible reuse existing internal corners and half battered kerbs and supplement with new as required.

Proposed 45° Splayed kerb locations

FIRST ISSUE						
P1						
COMMENT						
REV	DRAWN	DATE	CHECKED	DATE	APPROVED	DATE

nps group
NPS Barnsley Ltd
Gateway Plaza, Sackville St, Barnsley, South Yorkshire, S70 2HD.
Tel: 01226 774605; Email: barnsley@nps.co.uk; web:www.nps.co.uk

CLIENT

Berneslai Homes

PROJECT

Glebe Court, Westwood New Road, Tankersley, Barnsley, S75 3DG
HSG: 4454

TITLE

External Works and Sundry Details


SCALES	DISCIPLINE	PROJECT NUMBER
1:20	ARCHITECT	16-1-1077

DRAWING NUMBER	REV CODE
NPS-DR-A-(00)-600	P1
STATUS CODE / PURPOSE OF ISSUE	DRAWN BY
S0 / PRELIMINARY	LS

© COPYRIGHT NPS GROUP 2016

File Path: G:\Design and Procurement\CC2 Project Folder\2016_Projects\07-17-16-1-1077 Glebe Court BATS\2.0_Design Folder\2.00_Drawings\1.0_Architects\04_Sheet\17-16-1-1077_000 Proposed Bin Store Details.dwg, Saved: 05 February 2016 16:10:15, By: Selvon , Luke

Date Plotted: 05 February 2016 16:10:31

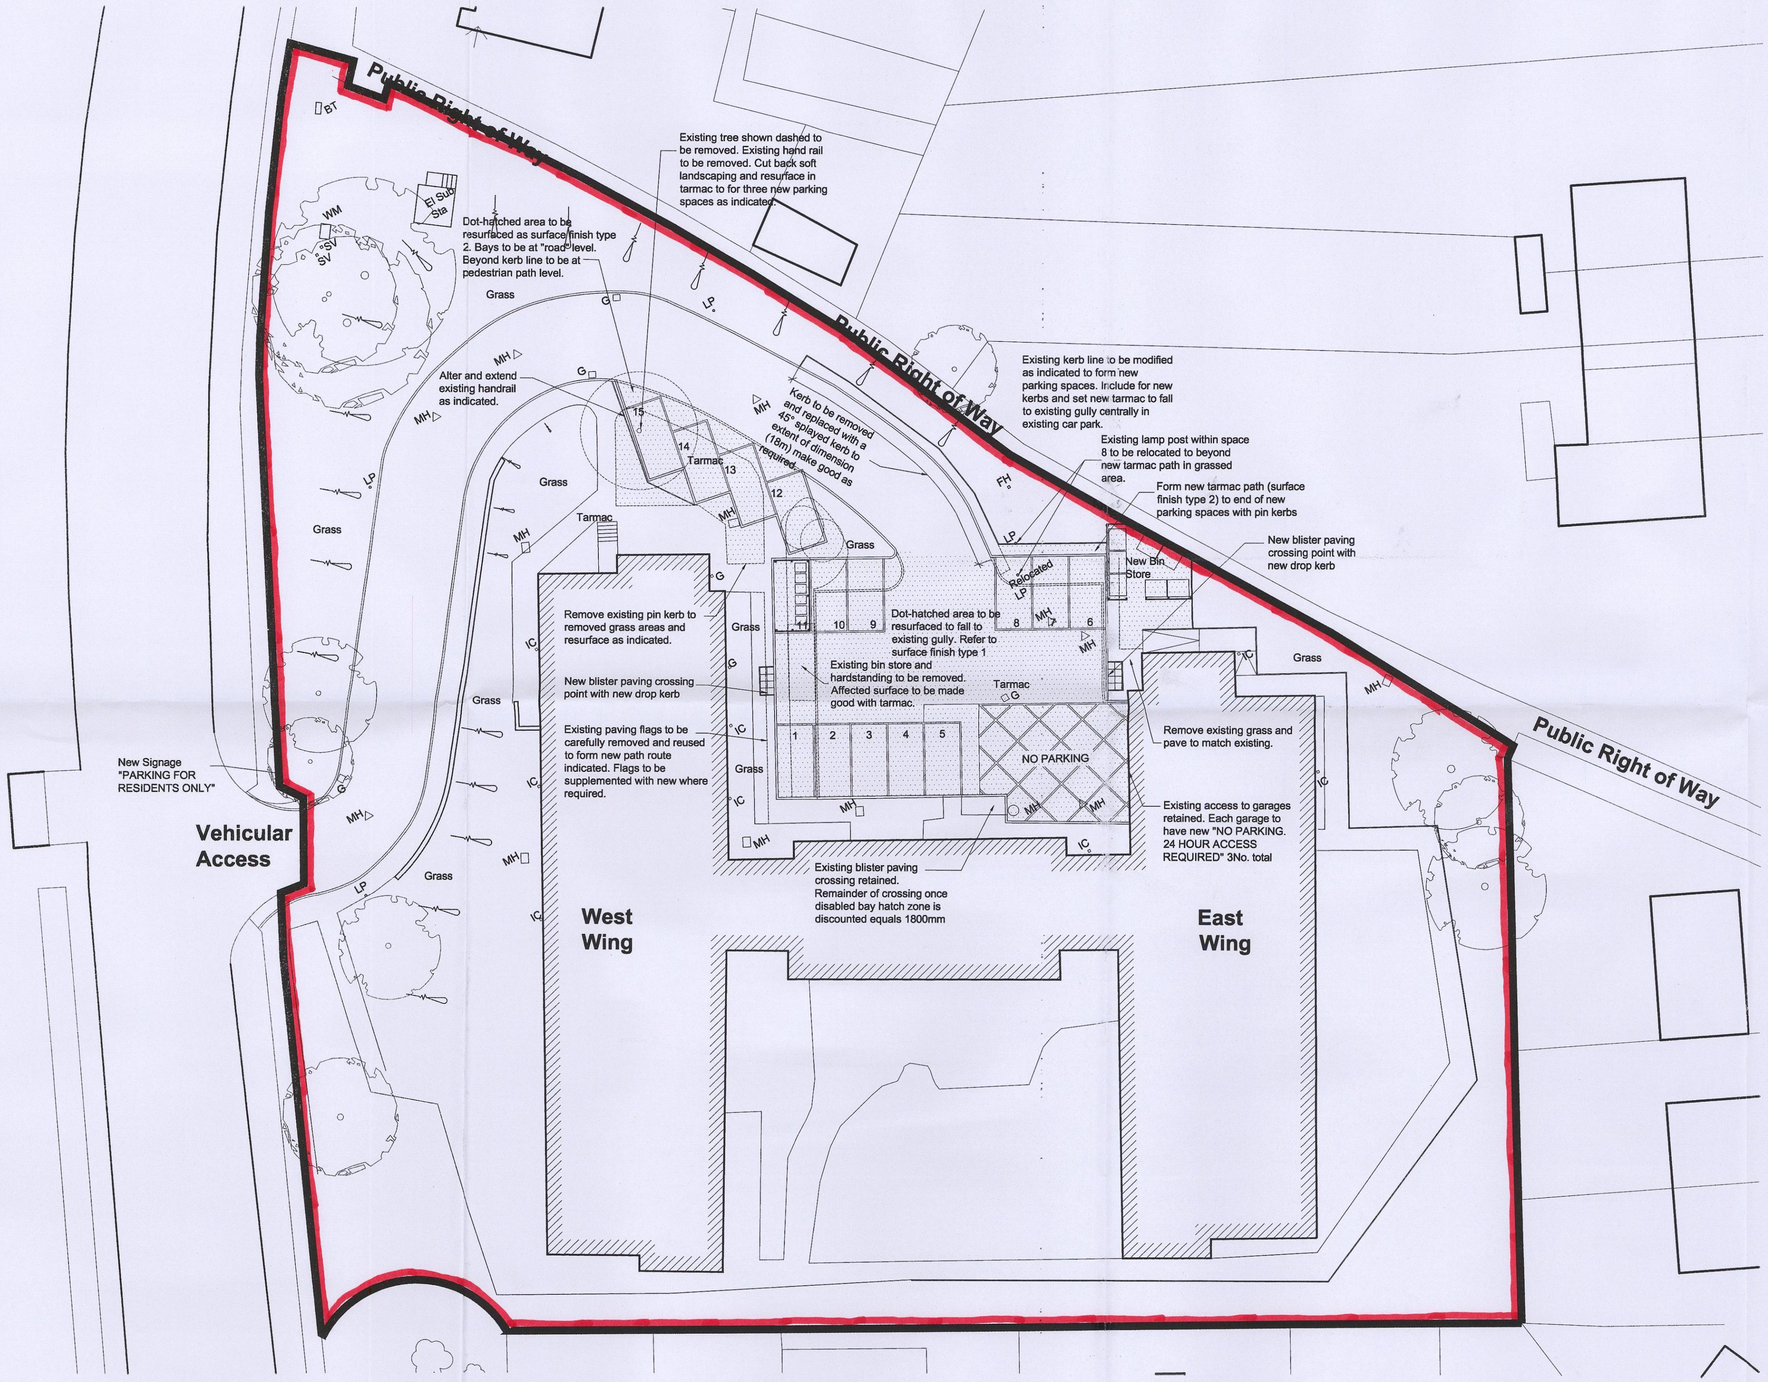

01 PROPOSED SITE PLAN

Scale 1:200


RESPONSIBILITY IS NOT ACCEPTED FOR OTHERS SCALING DIRECTLY FROM THIS DRAWING. DO NOT SCALE FROM THIS DRAWING, USE WRITTEN DIMENSIONS ONLY.

0m 2 4 6 12m

1:200

ORIGINAL SHEET SIZE A1

KEY PLAN

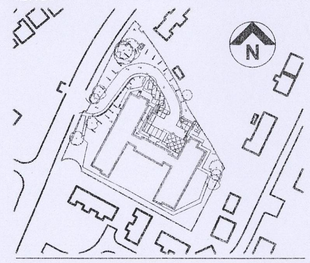

THIS DRAWING IS PRODUCED FOR USE IN THIS PROJECT ONLY AND MAY NOT BE USED FOR ANY OTHER PURPOSE. NPS PROPERTY CONSULTANTS LTD ACCEPT NO LIABILITY FOR THE USE OF THIS DRAWING OTHER THAN THE PURPOSE FOR WHICH IT WAS INTENDED IN CONNECTION WITH THIS PROJECT AS RECORDED IN THE 'PURPOSE FOR ISSUE' AND 'FILE STATUS CODE'.

THIS DRAWING MAY NOT BE REPRODUCED IN ANY FORM WITHOUT PRIOR WRITTEN AGREEMENT OF NPS PROPERTY CONSULTANTS LTD.

© CROWN COPYRIGHT AND DATABASE RIGHTS 2016 ORDNANCE SURVEY LICENCE NUMBER 100023264

Notes:

Surface Finish Type 1
To main car park indicated on plan.
(Newly created areas to have surface finish type 2).

Cold plane existing tarmac surface to completely exposing the binder course. Binder course to be scabbled as required to form firm key. Special grades of bitumen emulsion to be used over existing binder layer to ensure a firm bond. Emulsion to be applied with a pressure sprayer and the rate of spread should be uniform with no puddles. Resurface to immediately follow with 25mm nominal thickness hot rolled asphalt.

Surface Finish Type 2

100mm hardcore topped with AC 20 open bin PD 6691 Annex B 160/220 grade hot rolled asphalt binder at 60mm nominal thickness topped with hot rolled asphalt SMA 6 surf PD 6691 annex D. 25mm nominal thickness.

FIRST ISSUE						
P1						
COMMENT						
REV	DRAWN	DATE	CHECKED	DATE	APPROVED	DATE

nps group

NPS Barnsley Ltd
Gateway Plaza, Sackville St, Barnsley, South Yorkshire, S70 2RD.
Tel: 01226 774605; Email: barnsley@nps.co.uk; webcwww.nps.co.uk

CLIENT
Berneslai Homes

PROJECT
Glebe Court, Westwood New Rd,
Tankersley, Barnsley, S75 3DG
HSG: 4454

TITLE
Proposed Site Plan

SCALES	DISCIPLINE	PROJECT NUMBER
1:200	ARCHITECT	16-1-1077


DRAWING NUMBER	REV CODE
NPS-DR-A-(00)-011	P1

STATUS CODE	PURPOSE OF ISSUE	DRAWN BY
S3	PLANNING APPROVAL	LS

File Path: Q:\Design and Procurement\C2 Project Folder\2016_Projects\07-17-16-1-1077 Glebe Court S&E\2.0_Design Folder\2.02_Drawings\1.0_Architects\04_Sheet\17-16-1-1077_011 Proposed Site Plan.dwg, Saved: 05 January 2016 13:41:40, By: Selvon , Luke


Date Plotted: 05 February 2016 16:09:30

© COPYRIGHT NPS GROUP 2016

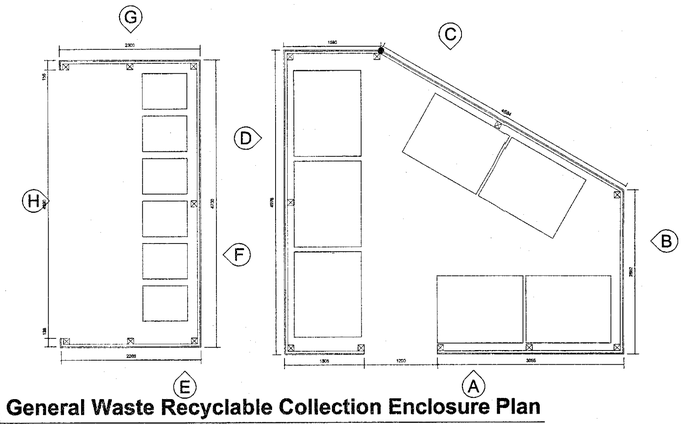


01 General Waste Recyclable Collection Enclosure Plan

1:50

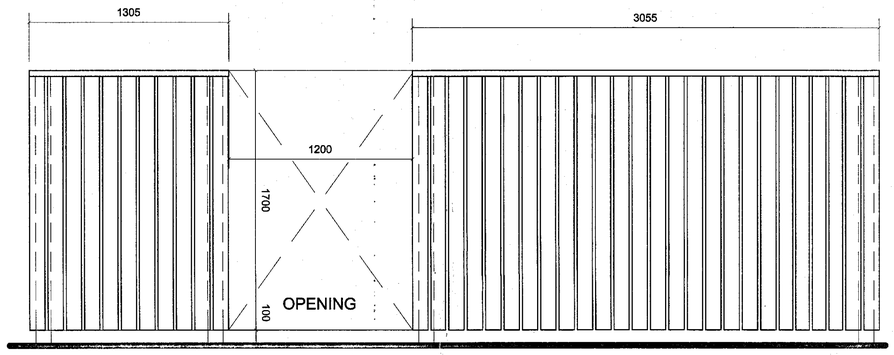

02 ELEVATION A

1:20

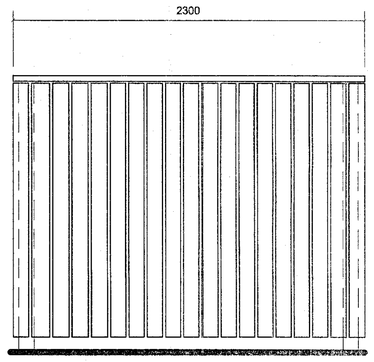

03 ELEVATION G

1:20


RESPONSIBILITY IS NOT ACCEPTED FOR OTHERS SCALING DIRECTLY FROM THIS DRAWING. DO NOT SCALE FROM THIS DRAWING, USE WRITTEN DIMENSIONS ONLY.

0mm 200 400 600 1200mm

ORIGINAL SHEET SIZE A1

1:20

KEY PLAN

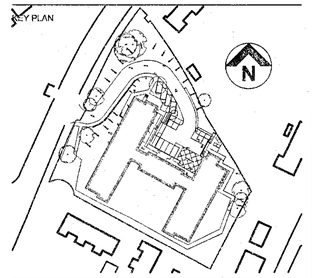


THIS DRAWING IS PRODUCED FOR USE IN THIS PROJECT ONLY AND MAY NOT BE USED FOR ANY OTHER PURPOSE. NPS PROPERTY CONSULTANTS LTD ACCEPT NO LIABILITY FOR THE USE OF THIS DRAWING OTHER THAN THE PURPOSE FOR WHICH IT WAS INTENDED IN CONNECTION WITH THIS PROJECT AS RECORDED IN THE 'PURPOSE FOR ISSUE' AND FILE STATUS CODE.

THIS DRAWING MAY NOT BE REPRODUCED IN ANY FORM WITHOUT PRIOR WRITTEN AGREEMENT OF NPS PROPERTY CONSULTANTS LTD.

© CROWN COPYRIGHT AND DATABASE RIGHTS 2016 ORDNANCE SURVEY LICENCE NUMBER 100022264


Notes:

For details refer to drawing 17-16-1-1077-NPS-DR-A-600 external works and Sunday details.

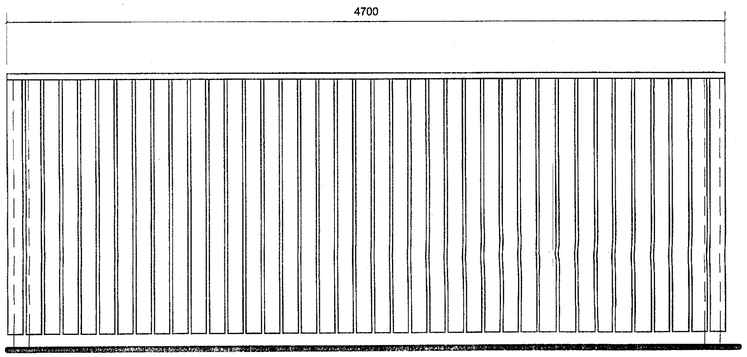


04 ELEVATION D

1:20

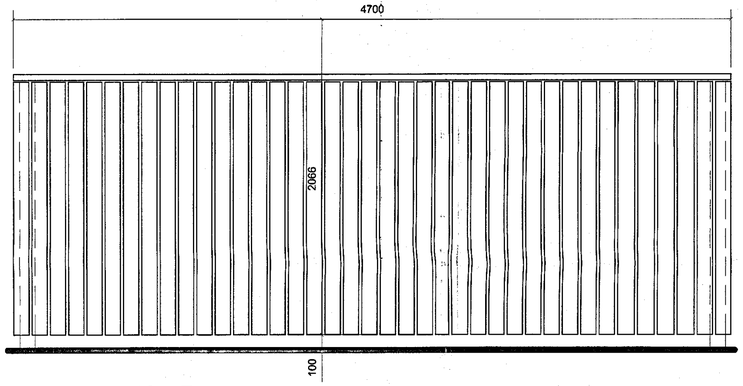


05 ELEVATION F

1:20

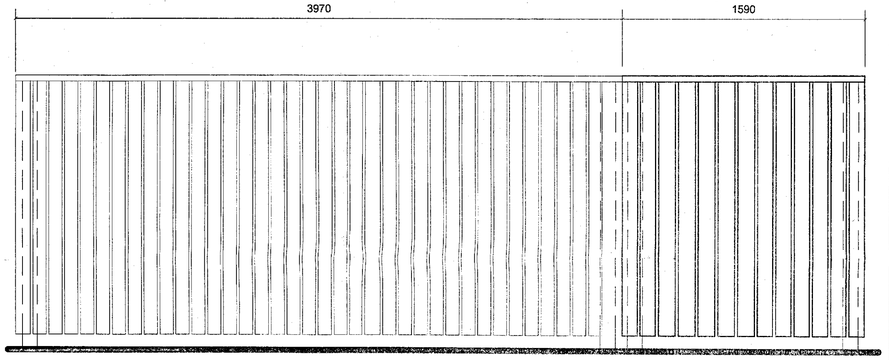


06 ELEVATION C

1:20

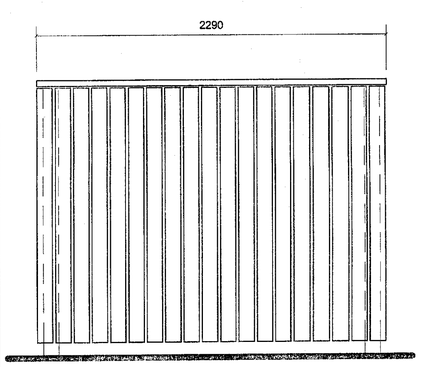


07 ELEVATION E

1:20

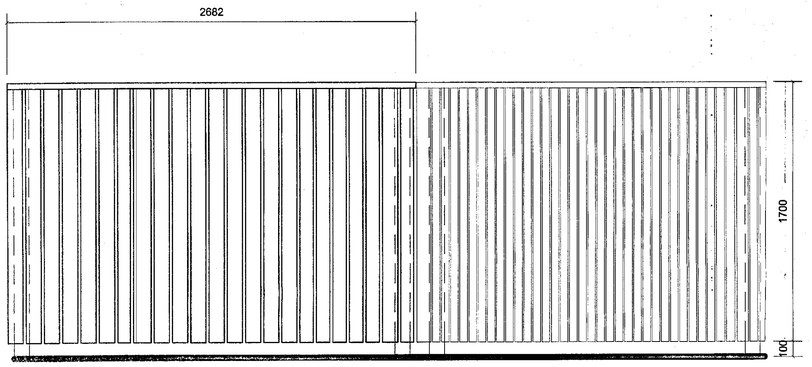

08 ELEVATION B

1:20

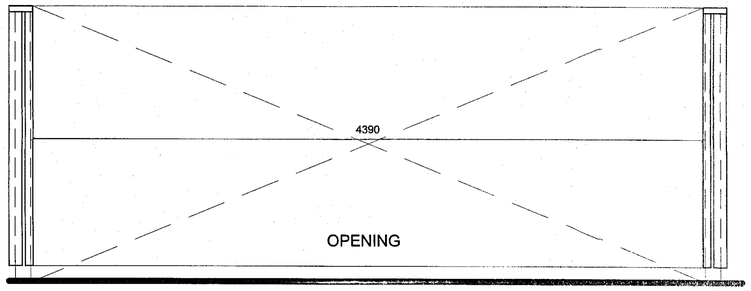

09 ELEVATION H

1:20

FIRST ISSUE						
P1	AT	05/02/2016				
COMMENT						
REV	DRAWN	DATE	CHECKED	DATE	APPROVED	DATE

nps group

NPS Barnsley Ltd
Gateway Plaza, Sackville St, Barnsley, South Yorkshire, S70 2RD.
Tel: 01226 774005, Email: barnsley@nps.co.uk; web:www.nps.co.uk

CLIENT

Berneslai Homes

PROJECT

Glebe Court, Westwood New Road,
Tankersley, Barnsley, S75 3DG
HSG: 4454

TITLE

Bin Store Plans & Elevations

SCALES	DISCIPLINE	PROJECT NUMBER
1:20	ARCHITECT	16-1-1077

DRAWING NUMBER	REV CODE
NPS-DR-A-(00)-601	P1
STATUS CODE / PURPOSE OF ISSUE: S0 PRELIMINARY	DRAWN BY: AT

© COPYRIGHT NPS GROUP 2016

File Path: G:\Design and Procurement\02 Project Folder\2016_Projects\07-17-16-1-1077 Glcha Court SE\02.0_Design Folder\02.02_Drawings\1.0_Architects\04_Sheet\17-16-1-1077_601 Bin Store Plans & Elevations.dwg, Saved: 05 February 2016 16:04:47, By: Brown , Luke

Date Plotted: 05 February 2016 16:10:58