




PROPOSED FRONT ELEVATION
SCALE 1:100

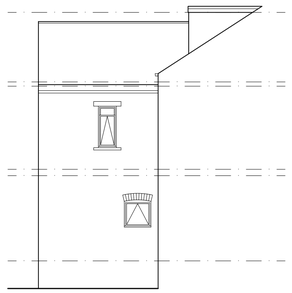


PROPOSED SIDE ELEVATION
SCALE 1:100

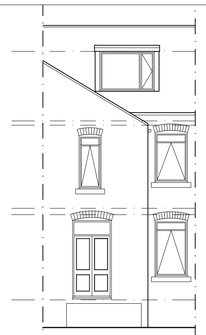


PROPOSED REAR ELEVATION
SCALE 1:100

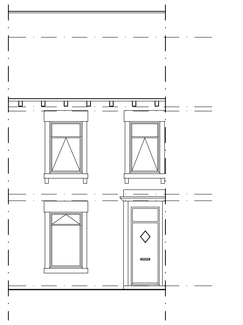


EXISTING FRONT ELEVATION
SCALE 1:100

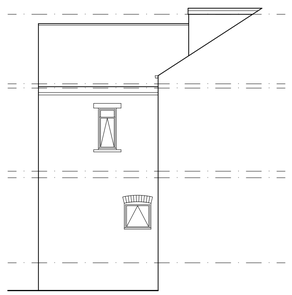


EXISTING SIDE ELEVATION
SCALE 1:100

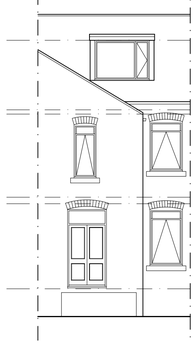


EXISTING REAR ELEVATION
SCALE 1:100

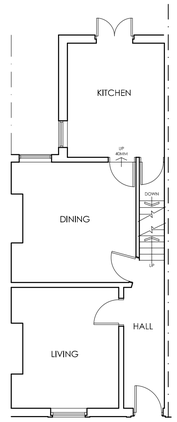

EXISTING GROUND FLOOR PLAN
SCALE 1:100

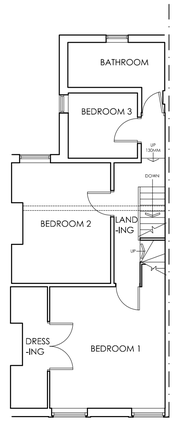

EXISTING FIRST FLOOR PLAN
SCALE 1:100

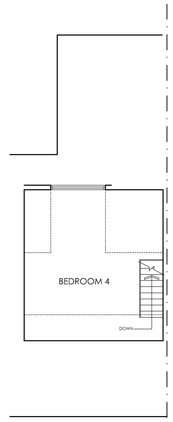


EXISTING SECOND FLOOR PLAN
SCALE 1:100




BLOCK PLAN
SCALE 1:500




LOCATION PLAN
SCALE 1:1250

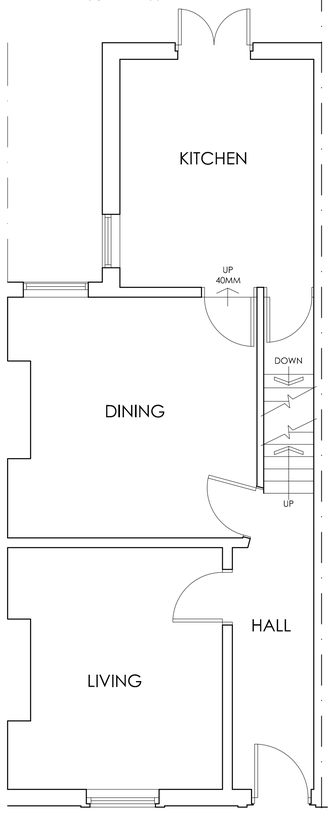

PROPOSED GROUND FLOOR PLAN
SCALE 1:50

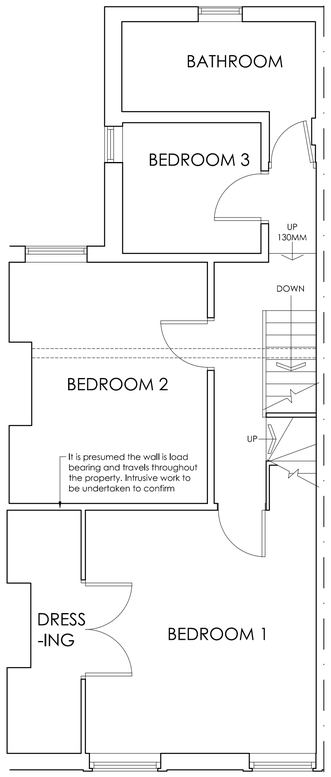

PROPOSED FIRST FLOOR PLAN
SCALE 1:50

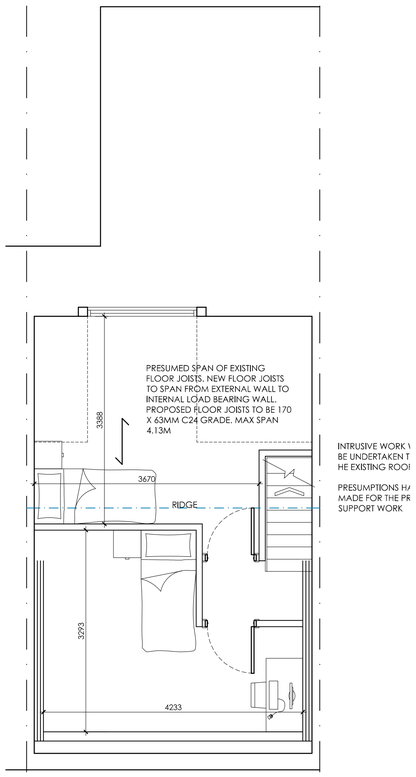

PROPOSED SECOND FLOOR PLAN
SCALE 1:50

White Agus PARTNERSHIP
OFFICE ONE.
34 VICTORIA ROAD,
BARNSLEY,
S70 2BU
Phone: 01226 208482
Email: info@whiteaguspartnership.co.uk
Web: www.whiteaguspartnership.co.uk

ARCHITECTURAL SERVICES

Project. PROPOSED ALTERATIONS AT 201 PARK ROAD BARNSLEY, S70 1QW	Client. MR & MRS NEWBIGGIN
Drawing Title. PLANS AND ELEVATIONS	Date. JANUARY 2022 / Scale. 1:50 & 1:100 @ A1 Ref. 21–214 / Dwg. No. 02 / Rev. A

Date	Suffix	Description	Date	Suffix	Description
25/01/2022	A	LAYOUT REVISED			