



FRONT ELEVATION SCALE 1:100




REAR ELEVATION SCALE 1:100

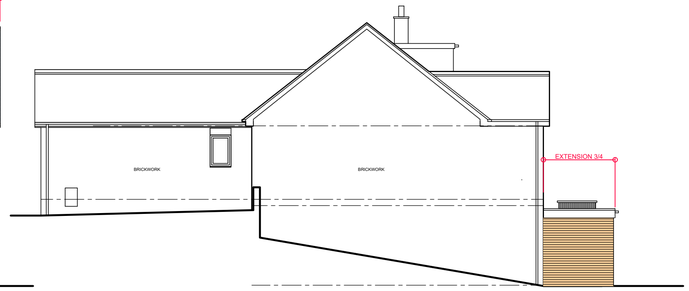


SIDE ELEVATION 1 SCALE 1:100

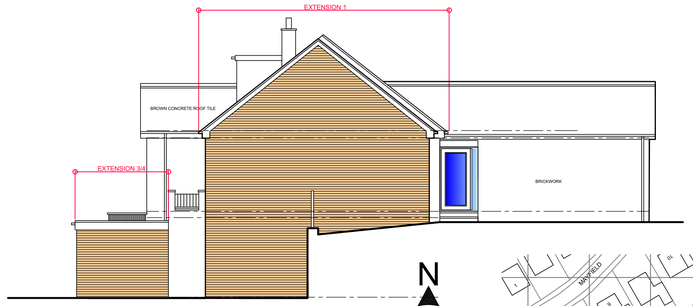


SIDE ELEVATION 2 SCALE 1:100

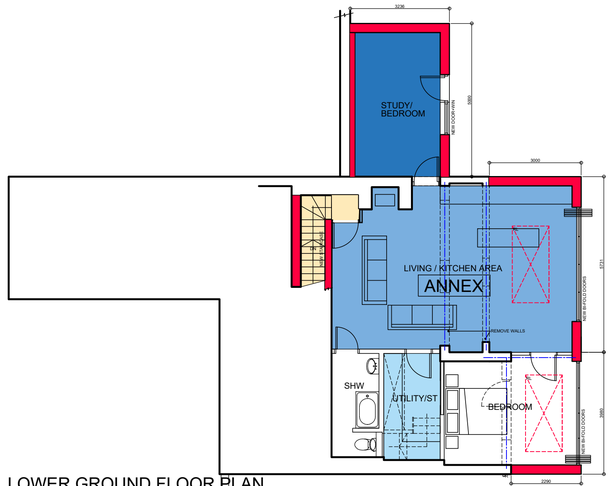


LOWER GROUND FLOOR PLAN
SCALE 1:100

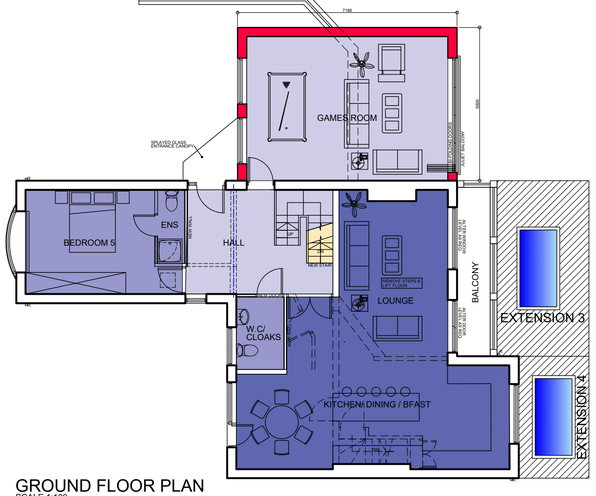


GROUND FLOOR PLAN
SCALE 1:100

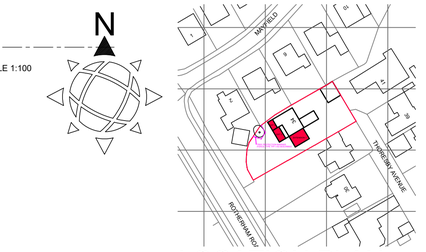


LOCATION PLAN
SCALE 1:1250

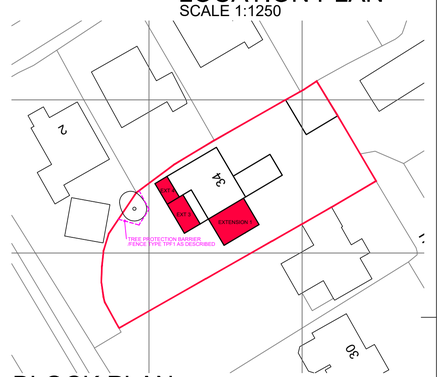


BLOCK PLAN SCALE 1:500

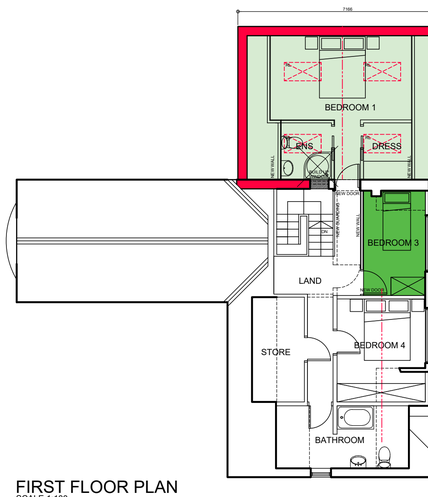

FIRST FLOOR PLAN
SCALE 1:100

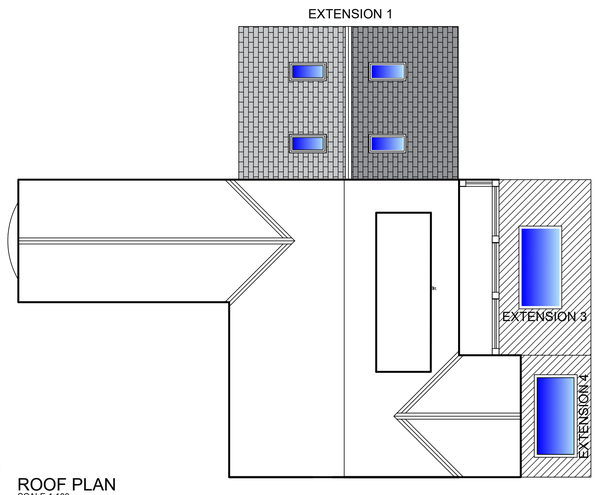

ROOF PLAN
SCALE 1:100

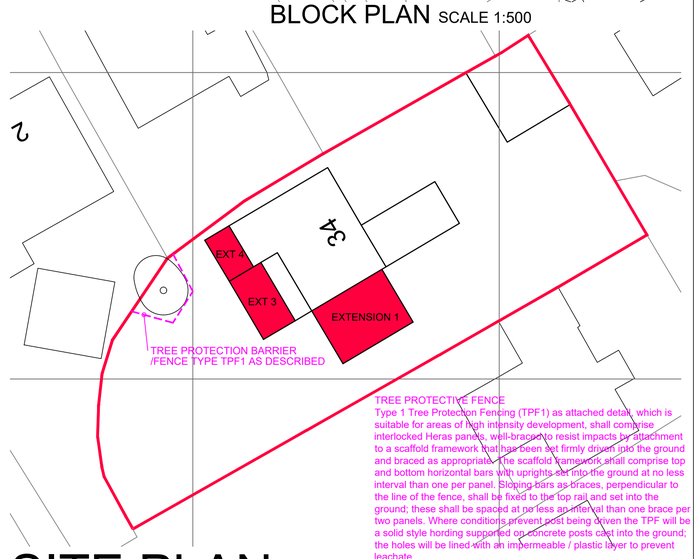

TREE PROTECTIVE FENCE
Type 1 Tree Protection Fencing (TPF1) as attached detail, which is suitable for areas of high intensity development, shall comprise interlocked Heras panels, well-braced to resist impacts by attachment to a scaffold framework that has been set firmly driven into the ground and braced as appropriate. The scaffold framework shall comprise top and bottom horizontal bars with uprights set into the ground at no less interval than one per panel. Sloping bars as braces, perpendicular to the line of the fence, shall be fixed to the top rail and set into the ground; these shall be spaced at no less an interval than one brace per two panels. Where conditions prevent post being driven the TPF will be a solid style hording supported on concrete posts cast into the ground; the holes will be lined with an impermeable / plastic layer to prevent leachate.

SITE PLAN SCALE 1:250

NYP

Chartered Institute of Architectural Technologists
Registered Practice

registered LABC
Partner Authority Scheme

1. THIS DRAWING AND THE COPYRIGHTS AND PATENTS THEREIN ARE THE PROPERTY OF NYP ARCHITECTURAL SERVICES LLP REGISTERED IN ENGLAND AND WALES No. 4631338 AND MAY BE USED OR REPRODUCED ONLY UNDER CONTRACT.

2. CONTRACTORS AND SUB-CONTRACTORS MUST CHECK AND AGREE ALL DIMENSIONS BEFORE PREPARING SHOP DRAWINGS OR COMMENCING WORK ON SITE

3. CONTRACTORS ARE RESPONSIBLE FOR INFORMING THE DESIGNER OF ANY DISCREPANCY DISCOVERED ON THIS DRAWING OR BETWEEN THIS DRAWING AND ANY OTHER RELATED DOCUMENT ISSUED UNDER THE STANDARD FORM OF CONTRACT IN RESPECT OF THE WORK.

4. WRITTEN DIMENSIONS ONLY ARE TO BE USED FROM THIS DRAWING. IF IN ANY DOUBT ASK FOR CLARIFICATION.

Notes.

Revisions.

Date	Suffix	Description	Date	Suffix	Description

NYP ARCHITECTURAL SERVICES
The Grove, High Street, Dodworth, Barnsley, S75 3RQ. Tel: 01226 200989. E-mail : scott@nypas.co.uk / stephen@nypas.co.uk

Project. 34 THORSBY AVENUE BARNSLEY, S71-2LH		Client. R MILLER	
Drawing Title. PLANNING DRAWING PROPOSAL		Date. MAY 2022	Scale. AS INDICATED
		Ref. 103-61	Dwg. No. 04 / Rev. C

SHEET SIZE A1