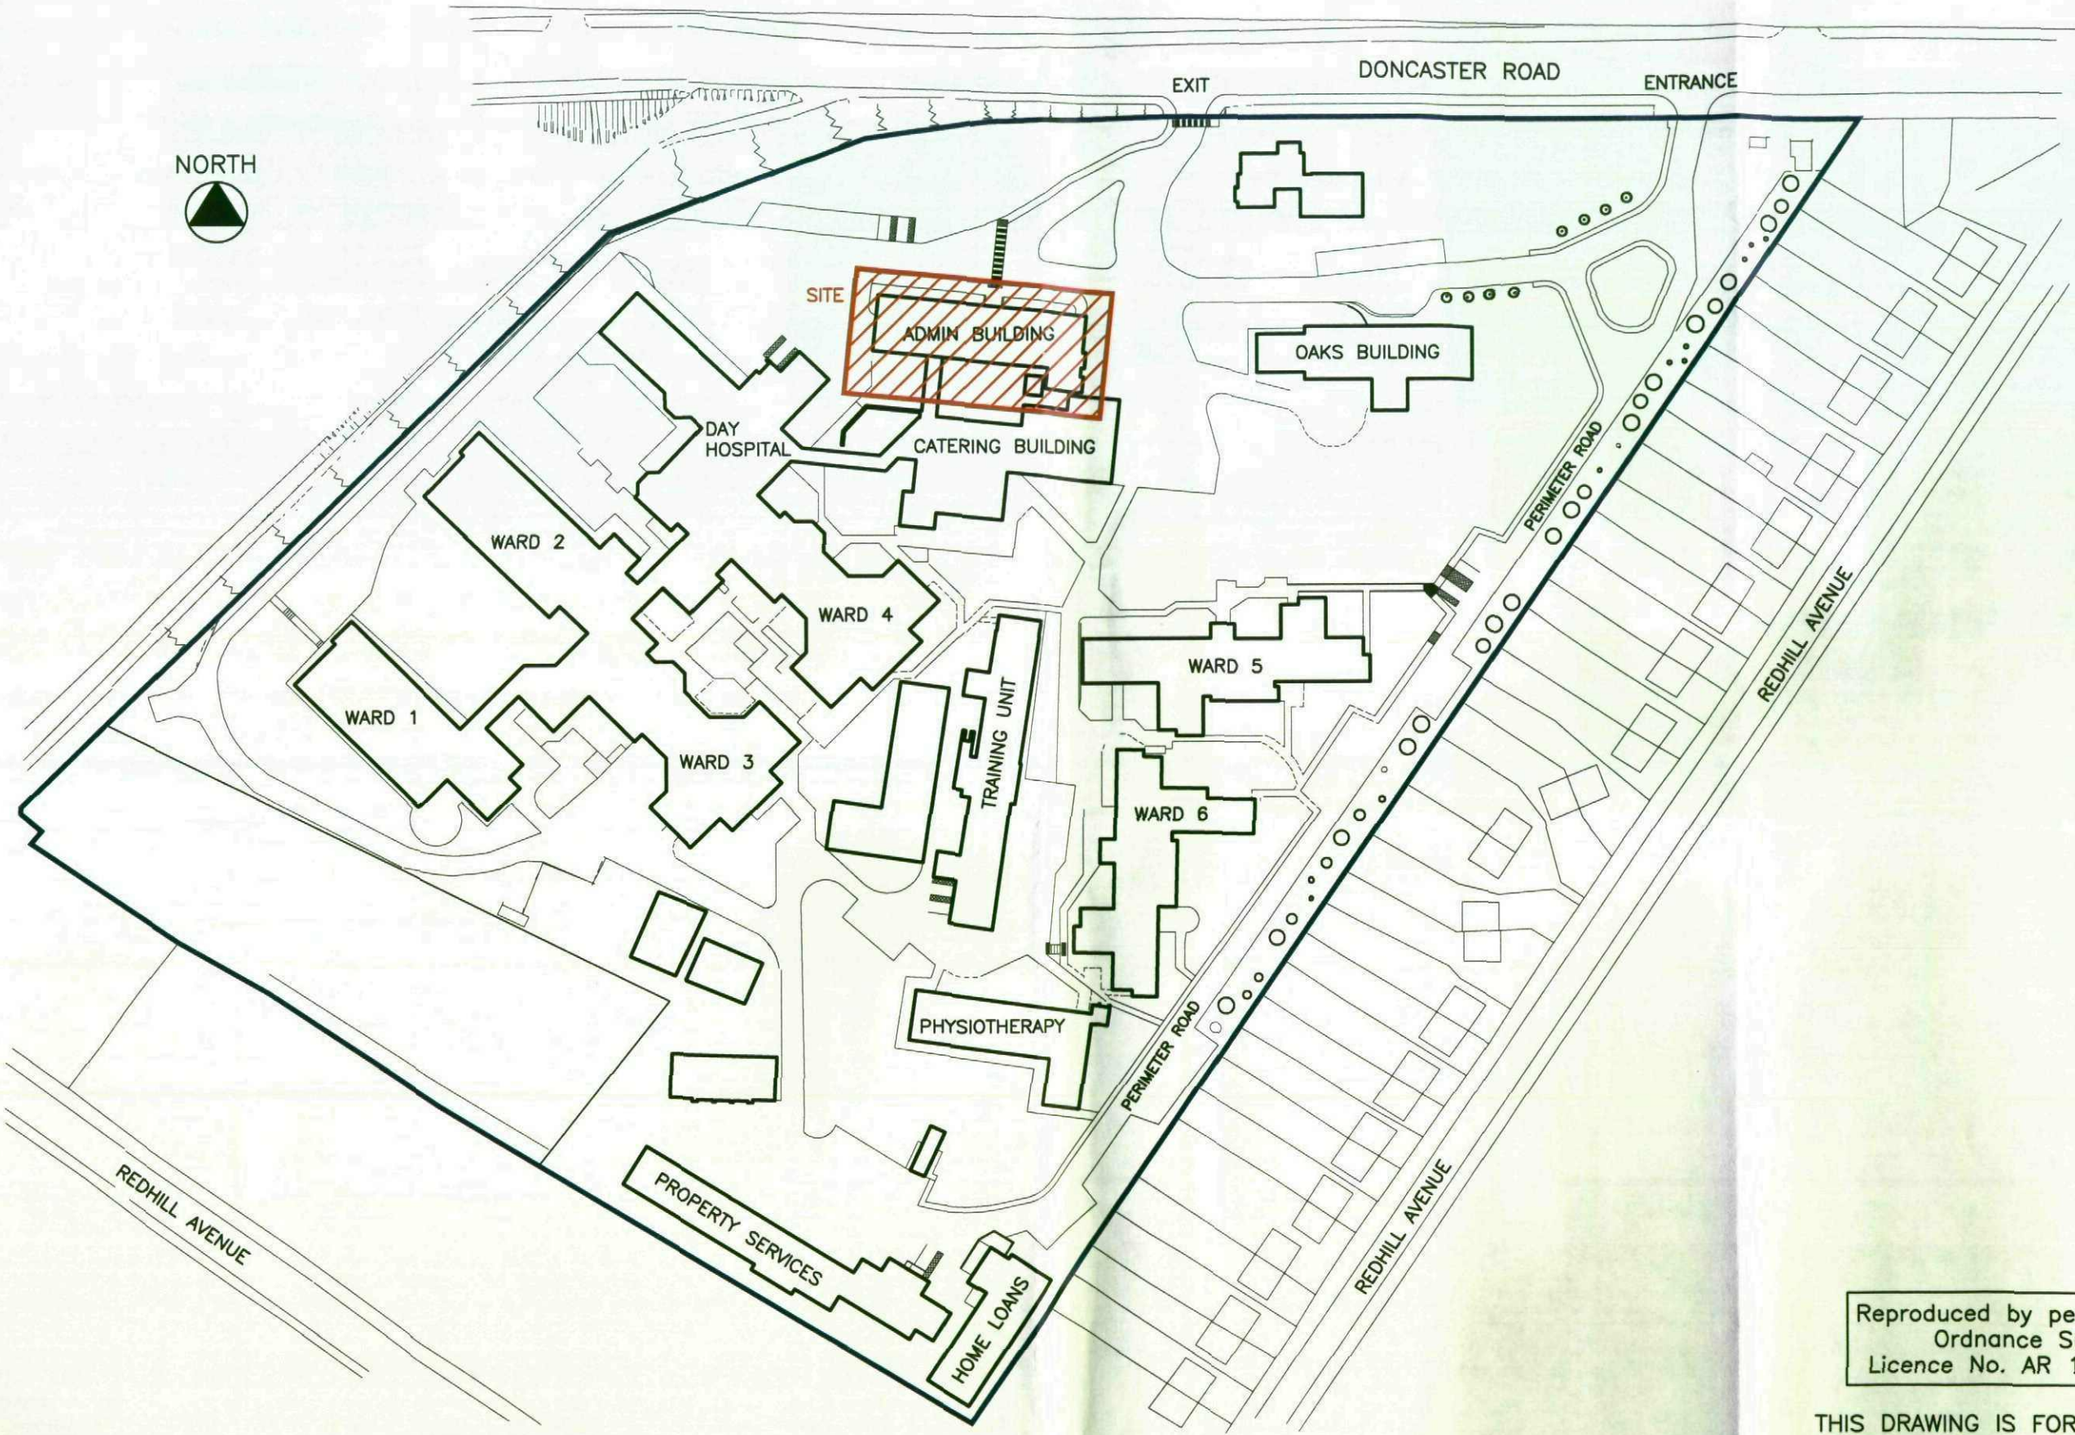


Reproduced by permission of
Ordnance Survey
Licence No. AR 100006159

THIS DRAWING IS FOR IDENTIFICATION PURPOSES ONLY – DO NOT SCALE

JTP

PROJECT
BARNSLEY NHS PCT
RECEPTION REFURBISHMENT
ADMIN BUILDING
KENDRAY HOSP, BARNSLEY

#	

NOTE : DO NOT SCALE FROM THIS DRAWING. ALL DIMENSIONS IN MILLIMETRES UNLESS STATED OTHERWISE. IF IN DOUBT PLEASE ASK.


CLIENT
BARNSLEY NHS PCT

CHECKED BY	DRAWN	SCALE
PC	LB	1:1250 @A3


TITLE
SITE LOCATION PLAN

DATE	JOB CODE	NUMBER
AUG 09	15/833	100

JAMES TOTTY PARTNERSHIP
CHARTERED ARCHITECTS
38 Wilkinson Street, Sheffield. S10 2GB
Telephone: (0114) 2700208 Fax: (0114) 2758691
EMAIL : mail@jamestotty-partnership.co.uk

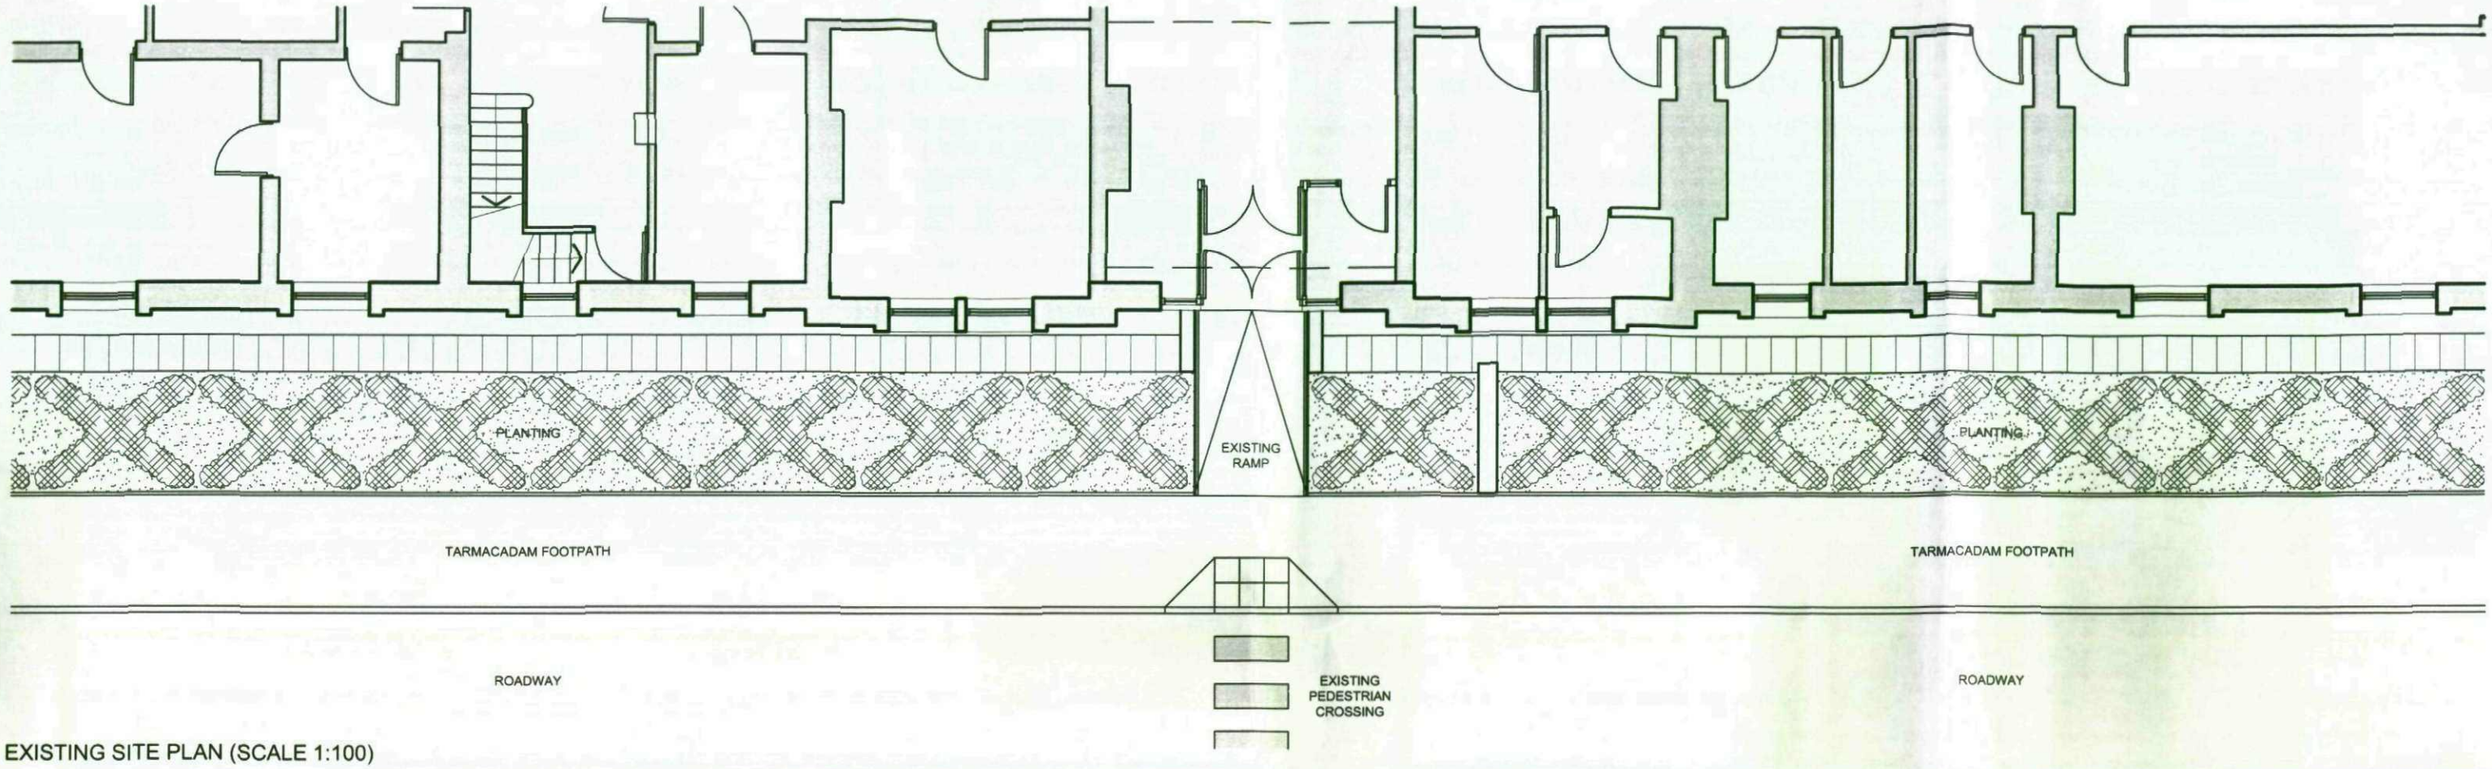

EXISTING SITE PLAN (SCALE 1:100)

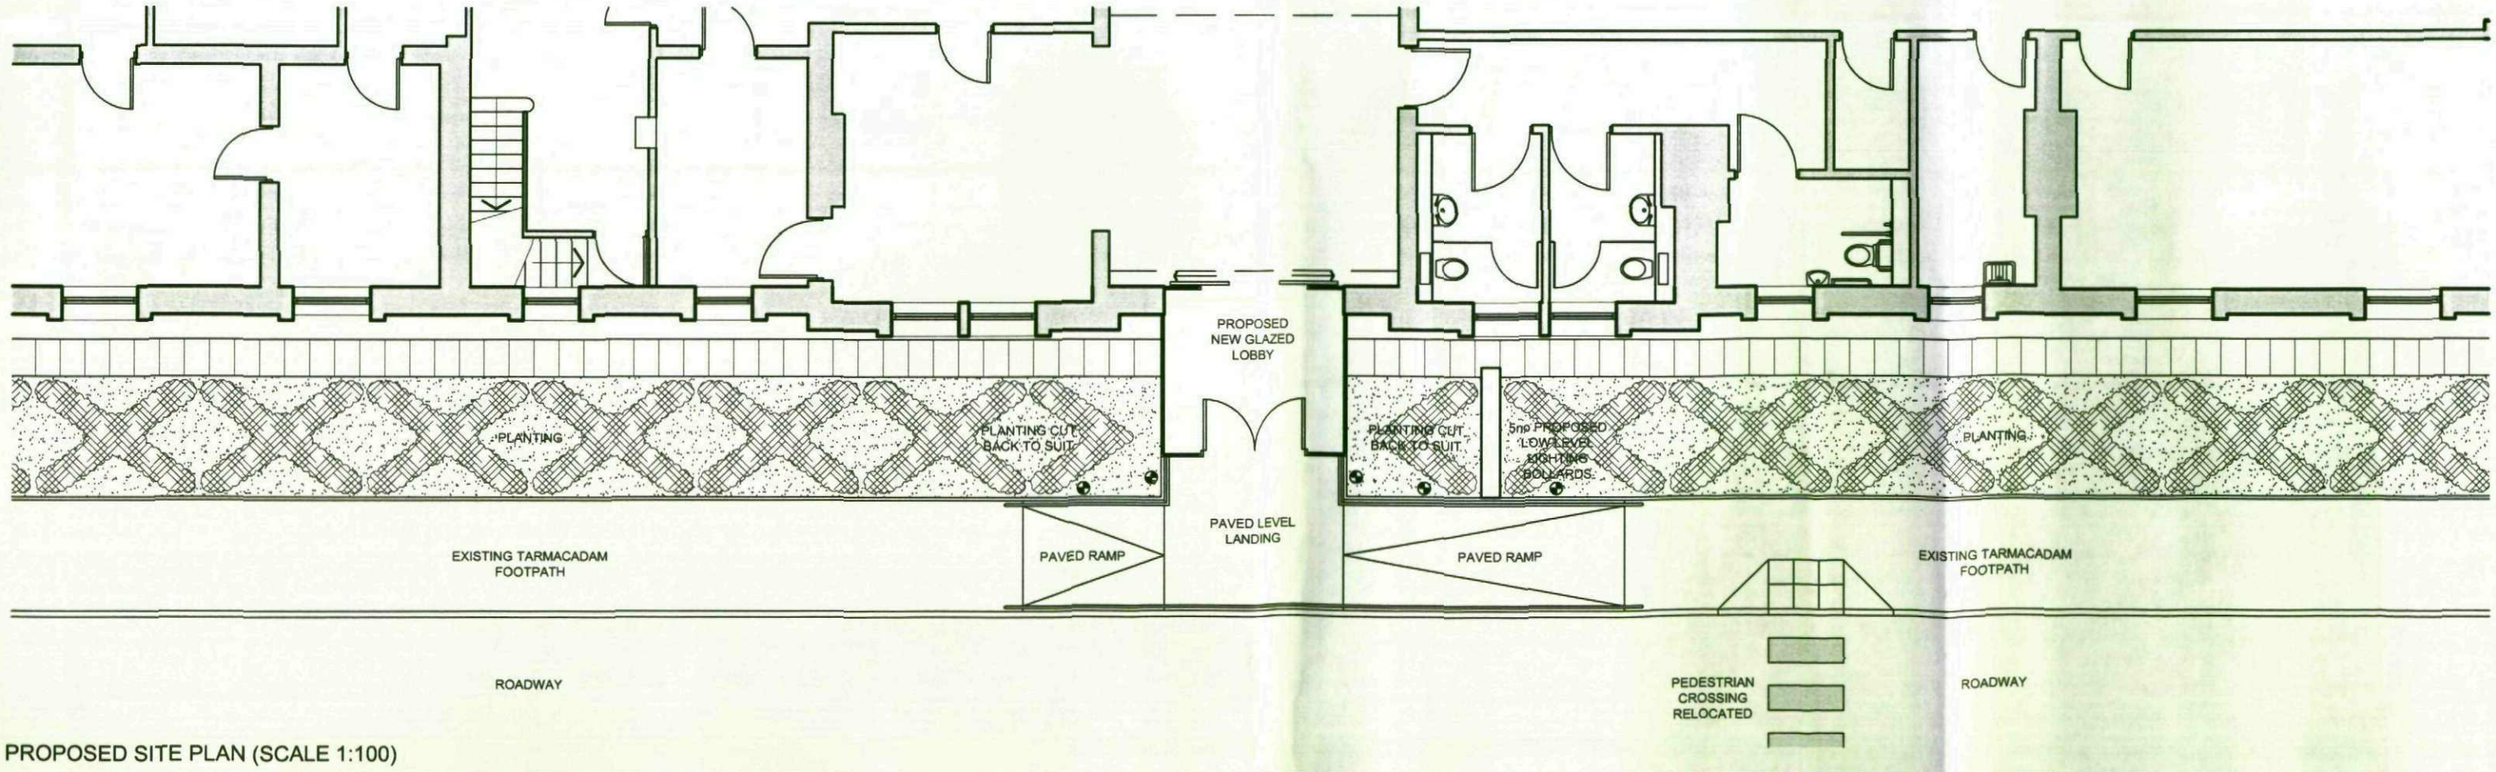

PROPOSED SITE PLAN (SCALE 1:100)

JTP

PROJECT
BARNSLEY NHS PCT
RECEPTION REFURBISHMENT
ADMIN BUILDING
KENDRAY HOSP, BARNSLEY

#

NOTE : DO NOT SCALE FROM THIS DRAWING. ALL DIMENSIONS IN MILLIMETRES UNLESS STATED OTHERWISE. IF IN DOUBT PLEASE ASK.

CLIENT
BARNSLEY NHS PCT

CHECKED BY	DRAWN	SCALE
PC	LB	1:100 @A3

TITLE
EXISTING AND PROPOSED SITE PLAN

DATE	JOB CODE	NUMBER
AUG 09	15/833	101

JAMES TOTTY PARTNERSHIP
CHARTERED ARCHITECTS
38 Wilkinson Street, Sheffield. S10 2GB
Telephone: (0114) 2700208 Fax: (0114) 2758691
EMAIL : mail@jamestotty-partnership.co.uk