


Drawing No.	Rev No.
MIG003 -005	

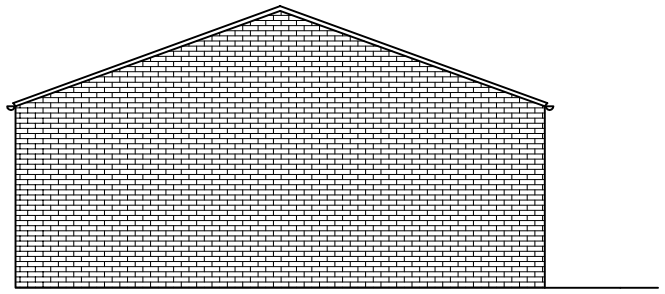


PROPOSED SIDE ELEVATIONS
SCALE 1:100 AT A3

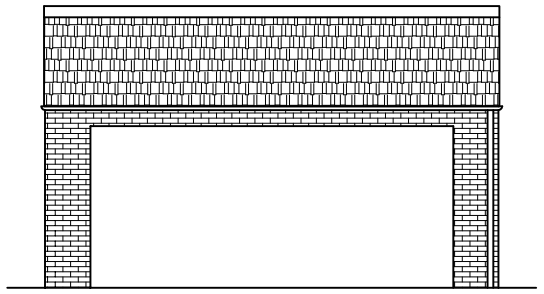

PROPOSED REAR ELEVATION (A)
SCALE 1:100 AT A3

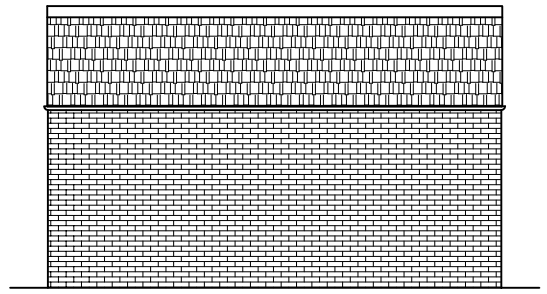

PROPOSED FRONT ELEVATIONS
SCALE 1:100 AT A3

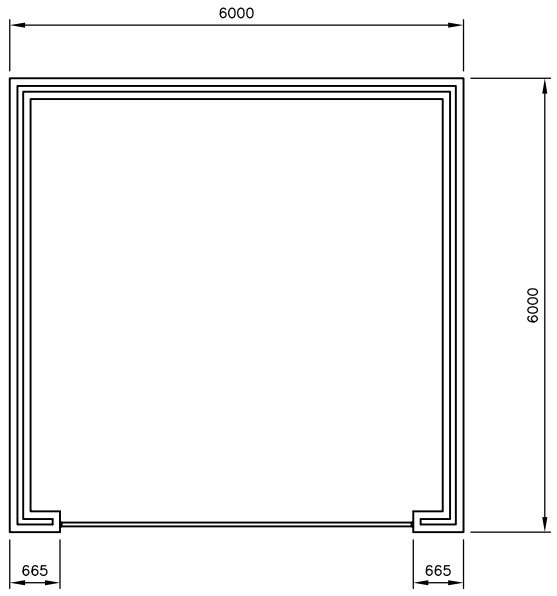

PROPOSED GARAGE PLAN
SCALE 1:100 AT A3

DO NOT SCALE: Contractor to check all dimensions and report any omissions or errors

NOTES

Rev	Description	By	Chk	App	Date

JRB DESIGNS Ltd
1 Saville Road
Cudworth
Barnsley
S72 8LT
Tel: 01226 383542
Fax: 01226 380078
Mob: 07970 541192
Email: john@jrbdesigns.co.uk

This drawing is copyright. © jrbdesigns Ltd.

Client
MR I GRUMET

Drawing Title
PROPOSED PLANS GARAGE

Address
108 WOOD WALK
WOMBWELL
BARNSLEY

Project Title:
PROPOSED DETACHED GARAGE

Purpose of Issue:
PLANNING

Drawing Status
FIRST ISSUE

Scale at A3	Drawn By	Date	
AS SHOWN	JRB	31/05/2012	
Checked By	Date	Approved By	Date
	31/05/2012		31/05/2012
Project No.	Drawing No.		Revision
MIG003	005		

APPROVAL [X] INFORMATION [ ] TENDER [ ] CONTRACT [ ] CONSTRUCTION [ ]