

Copyright of this drawing remains the sole property of eleven52architects Ltd unless otherwise agreed in writing. Use given dimensions and report any discrepancies prior to commencement of work. This drawing is prepared for planning purposes and is subject to statutory approvals, design team consult & technical design. Party Wall Issues are the responsibility of the Client (www.gov.uk/party-wall-building-work)

Existing Area: 110m²
Existing Volume: 297m³

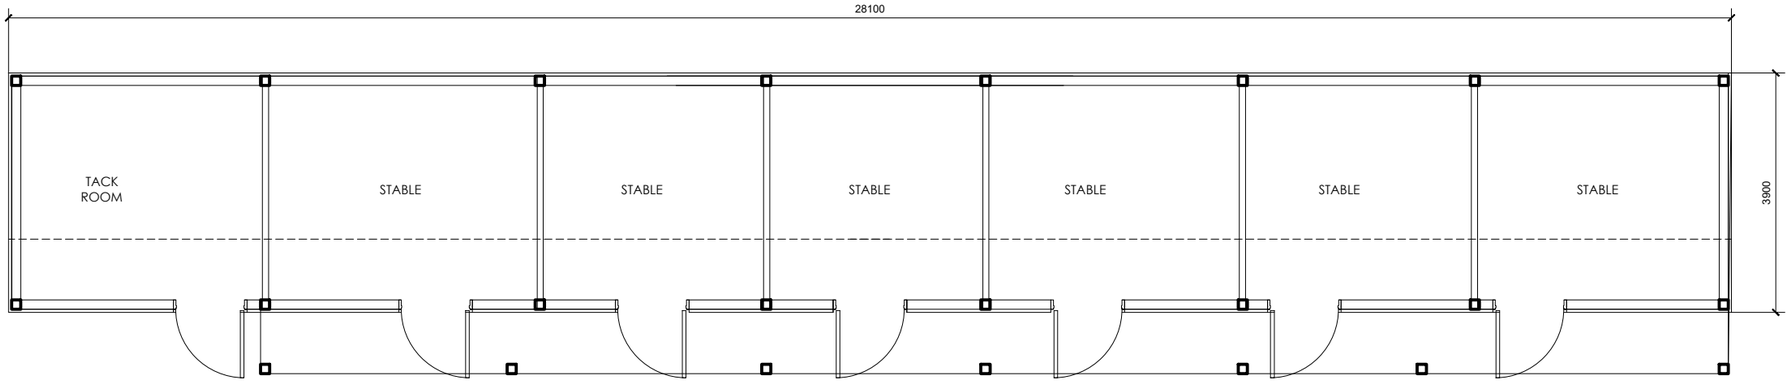


GROUND FLOOR
Existing
1:100@A3

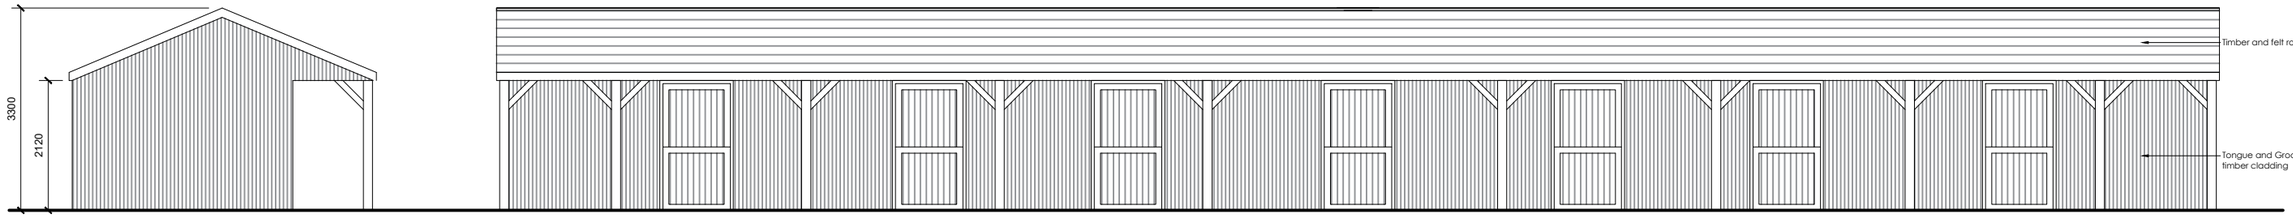

SIDE ELEVATION
Existing
1:100@A3

FRONT ELEVATION
Existing
1:100@A3

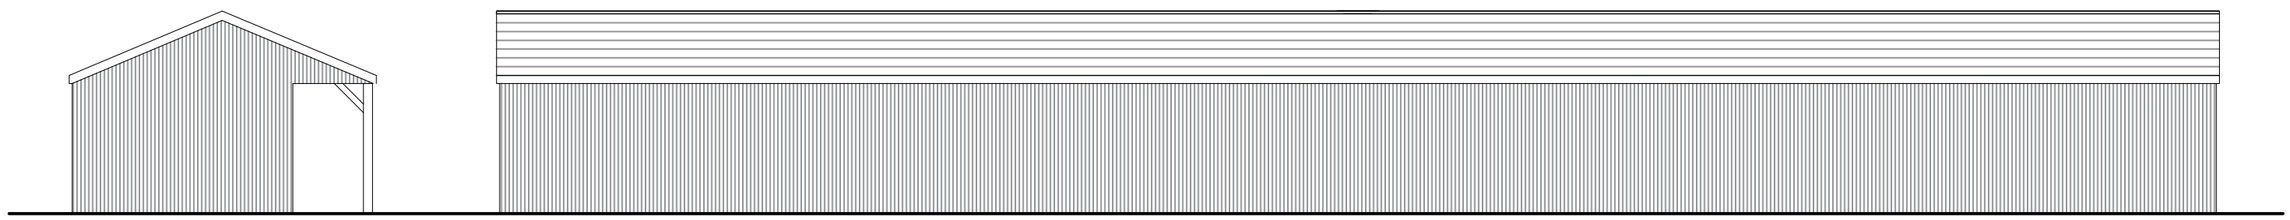

SIDE ELEVATION
Existing
1:100@A3

REAR ELEVATION
Existing
1:100@A3



Notes:
Unless indicated, this drawing is for information only.
Do not scale, use figured dimensions only.
All dimensions to be checked on site

Drwg. original size: A3

eleven52architects
eleven52architects
30 The Fairway
Pudsey
Leeds LS28 7RE
T: +44(0)7958738229
E: leeds@eleven52architects.co.uk
W: eleven52architects.co.uk

Project:	Land off Barnsley Road DARTON
Drawing Title:	Existing Stable Block 1
Scale:	1:100@ A3
Drwg. Created:	28.10.21
Drwg. No:	0280_BARN_103
Status:	Planning (*)
Revision:	*