


EXISTING SIDE ELEVATION
SCALE 1:100




EXISTING FRONT ELEVATION
SCALE 1:100




EXISTING SIDE ELEVATION
SCALE 1:100

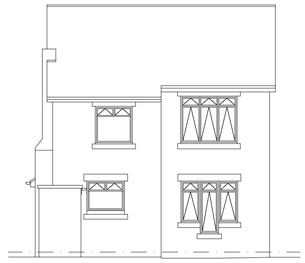

EXISTING REAR ELEVATION
SCALE 1:100

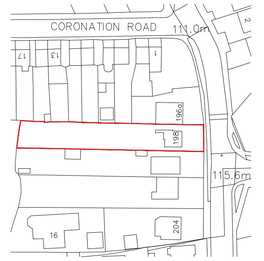

LOCATION PLAN
SCALE 1:1250

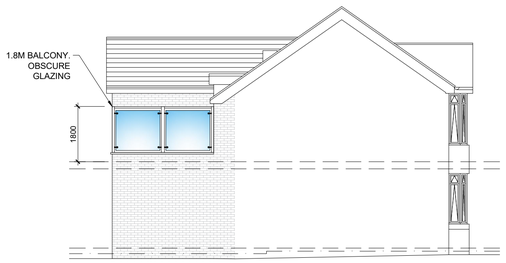

PROPOSED SIDE ELEVATION
SCALE 1:100



PROPOSED FRONT ELEVATION
SCALE 1:100




PROPOSED SIDE ELEVATION
SCALE 1:100




PROPOSED REAR ELEVATION
SCALE 1:100




SITE PLAN
SCALE 1:500

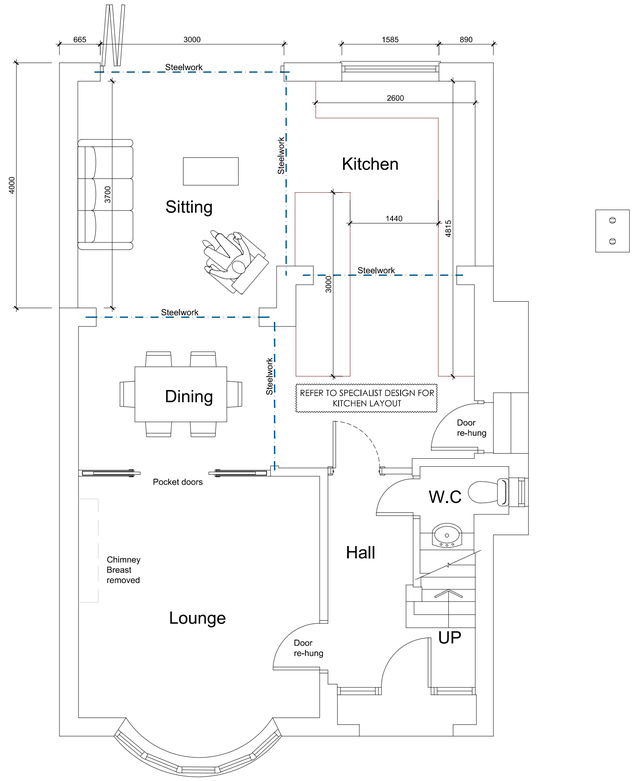

PROPOSED GROUND FLOOR PLAN
SCALE 1:50

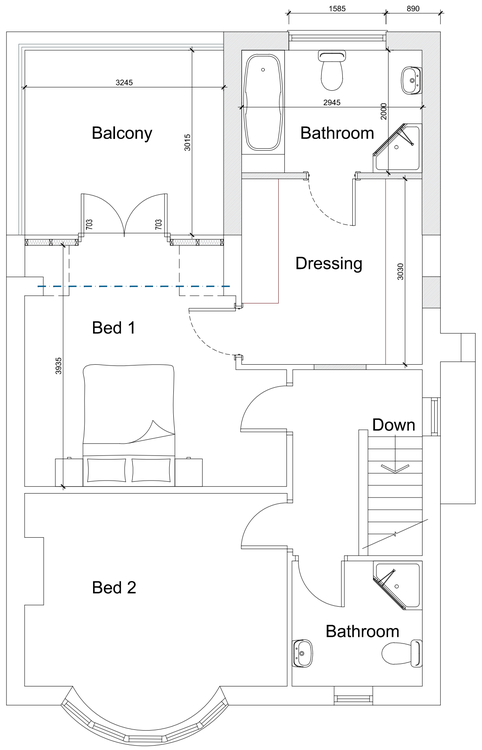

PROPOSED FIRST FLOOR PLAN
SCALE 1:50

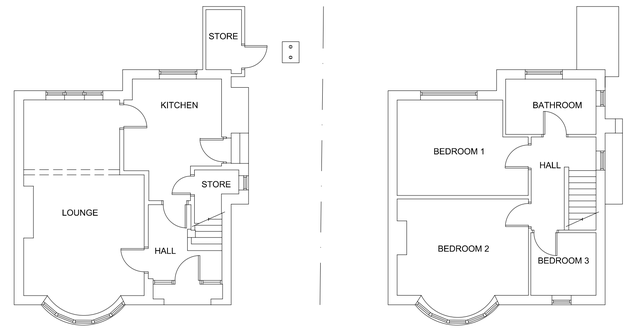

EXISTING FLOOR PLANS
SCALE 1:100

White Agus PARTNERSHIP
OFFICE ONE
34 VICTORIA ROAD
BARNSLEY.
S70 2BU
Phone: 01226 208482
Fax: 01226 283030
Email: info@whiteaguspartnership.co.uk
Web: www.whiteaguspartnership.co.uk

ARCHITECTURAL SERVICES

Project. PROPOSED EXTENSION AT 198 HIGHAM COMMON ROAD BARNSLEY, S75 1PF	Client. MR S. WILLIAMS
Drawing Title. PLANS & ELEVATIONS	Date. JAN 2019 / Scale. 1:50 @ A1
	Ref. 18-144 / Dwg. No. 01 / Rev. B

Date	Suffix	Description	Date	Suffix	Description
25/01/2019	A	LAYOUT REVISED			
11/02/2019	B	BALCONY REVISED			