
Copyright
This drawing is the copyright of Brian Mellor Associates and must not be reproduced without their written consent

All dimensions must be verified on site by the Contractor prior to preparations of working drawings.
No dimensions to be scaled from this drawing

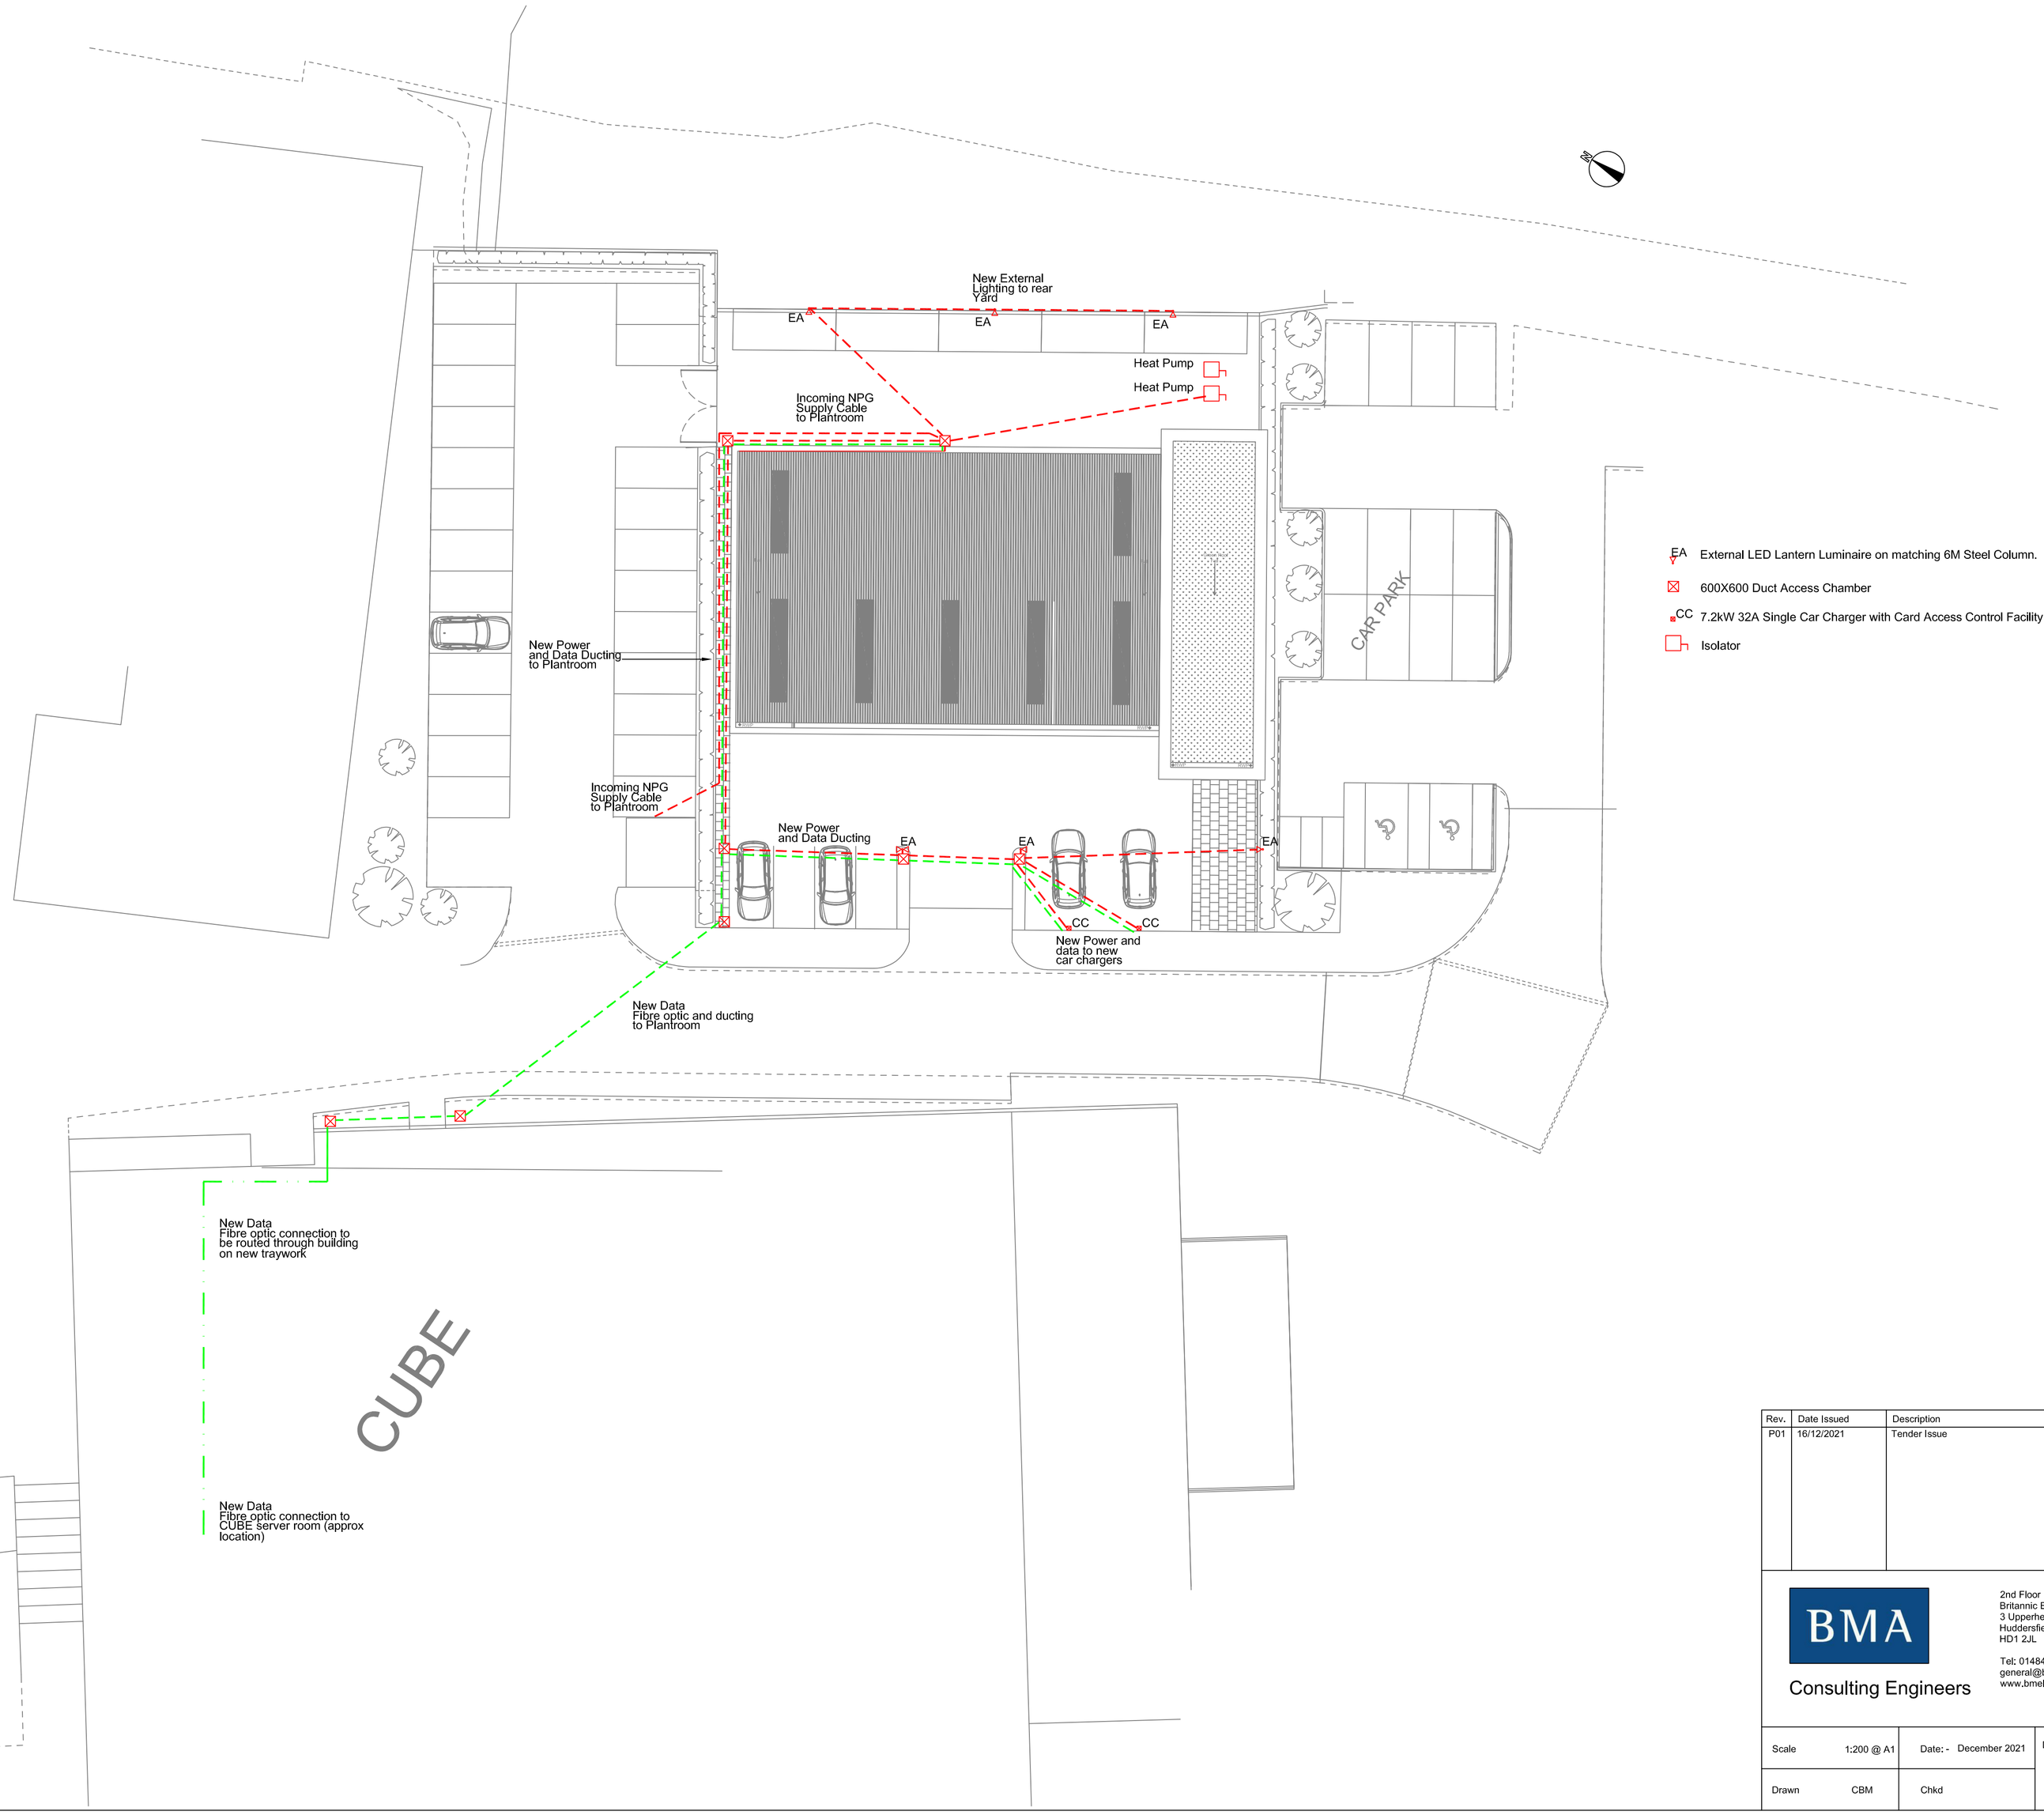

EA External LED Lantern Luminaire on matching 6M Steel Column.

600X600 Duct Access Chamber

CC 7.2kW 32A Single Car Charger with Card Access Control Facility

Isolator

Rev.	Date Issued	Description
P01	16/12/2021	Tender Issue

BMA
Consulting Engineers

2nd Floor
Britannic Building
3 Upperhead Row
Huddersfield
HD1 2JL

Tel: 01484 513973
general@bmellorasc.co.uk
www.bmellorasc.co.uk

Barnsley College MVT

Site Plan
External Electrical Services

Scale	1:200 @ A1	Date: - December 2021	Drawing Issue Status:-
Drawn	CBM	Chkd	Tender

Drawing Number:- 2021-068-E-601

Rev P01