
For details of the construction works refer to the general notes on drawing 201

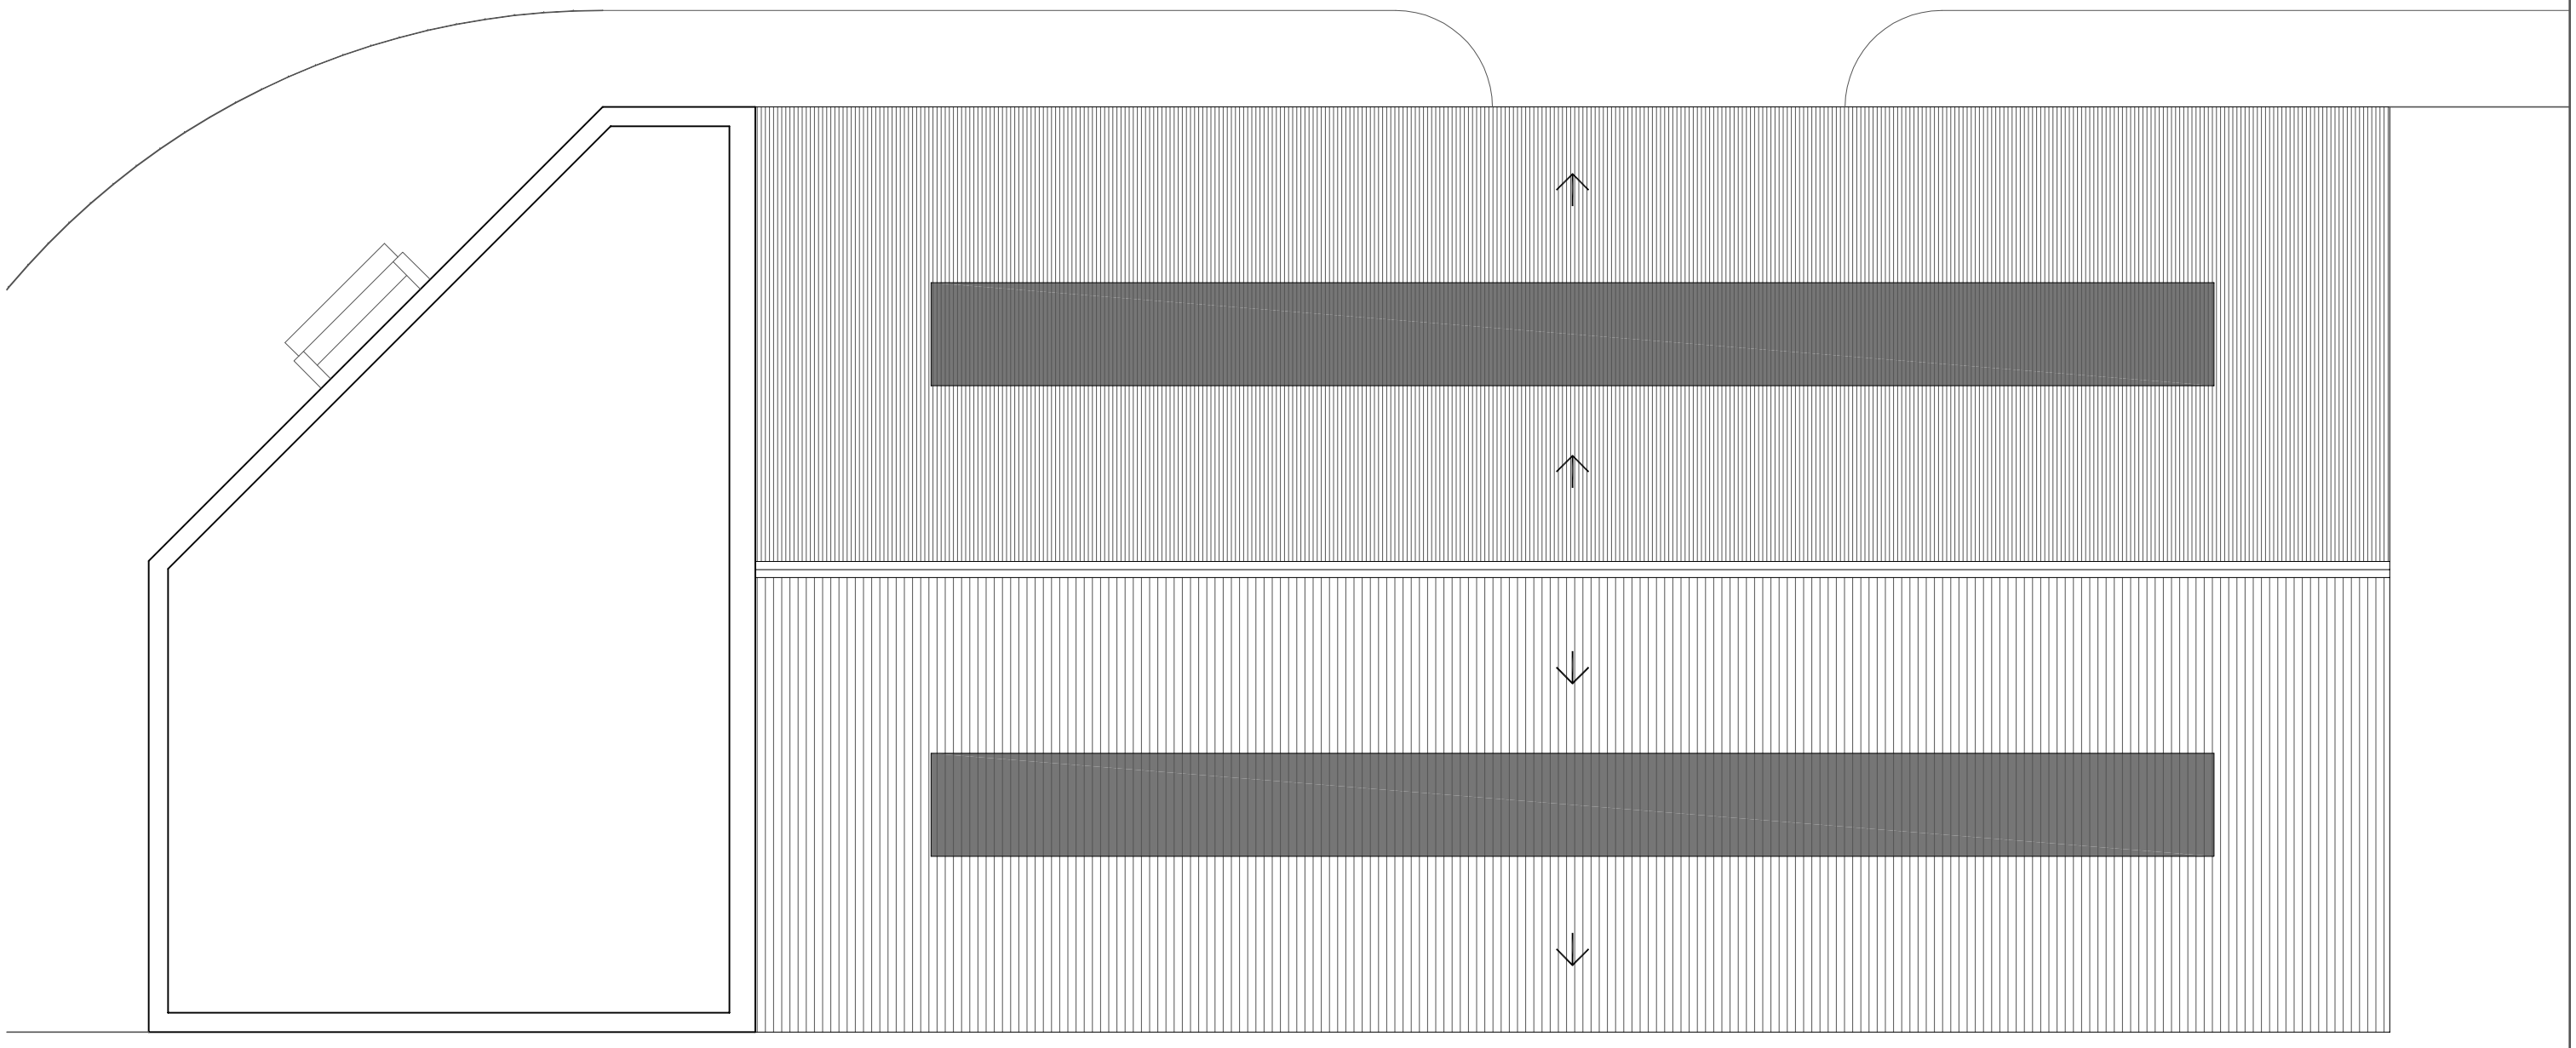

ISSUED FOR PLANNING

Roof Plan As Proposed

Scale 1:100@A3

REVISION	DATE	DRAWN	CHECKED	DESCRIPTION

CLIENT	MRS L THOMPSON	SCALE	1:100@A3
DATE	FEB 2018		
PROJECT	LAND OFF NEW STREET, BARNSLEY	DRAWN	ML
CHECKED			
DRAWING TITLE	ROOF PLAN AS PROPOSED	JOB NUMBER	1760
DRAWING NO.	204	REVISION	

TIMEARCHITECTS

Creative Conservation - Inspiring Design. Time Architects 226-228 Holme Lane, Sheffield, S64JZ
Registered Company Number in England and Wales: 8033383, Director: Michael Leigh
W. www.timearchitects.co.uk **E.** info@timearchitects.co.uk **T.** 0114 430 0114
© all rights reserved, report all discrepancies, do not scale from drawing, check dimensions on site