

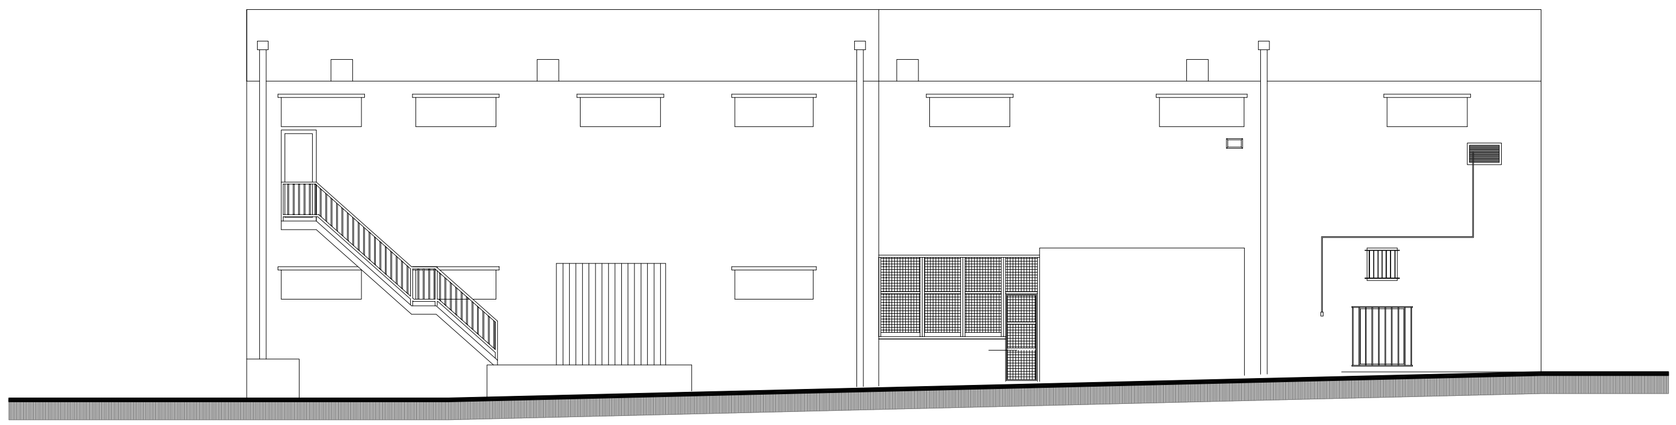



Existing (North East) Rear Elevation from Snowden Terrace

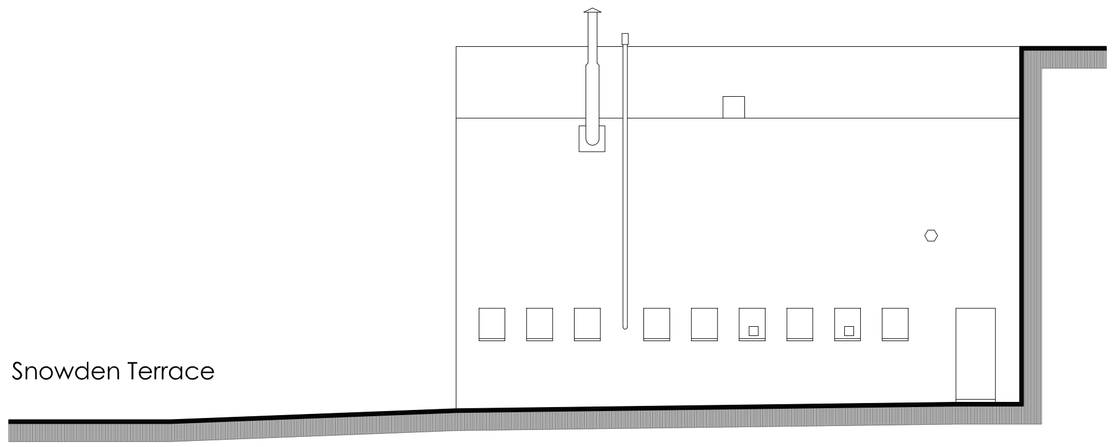


Existing (North West) Side Elevation

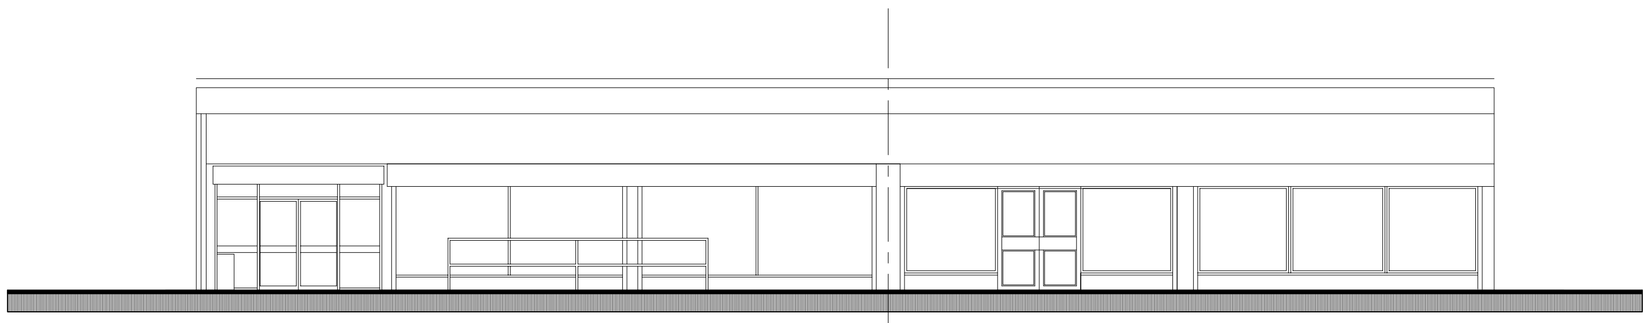


Existing (South West) Front Elevation from the High Street

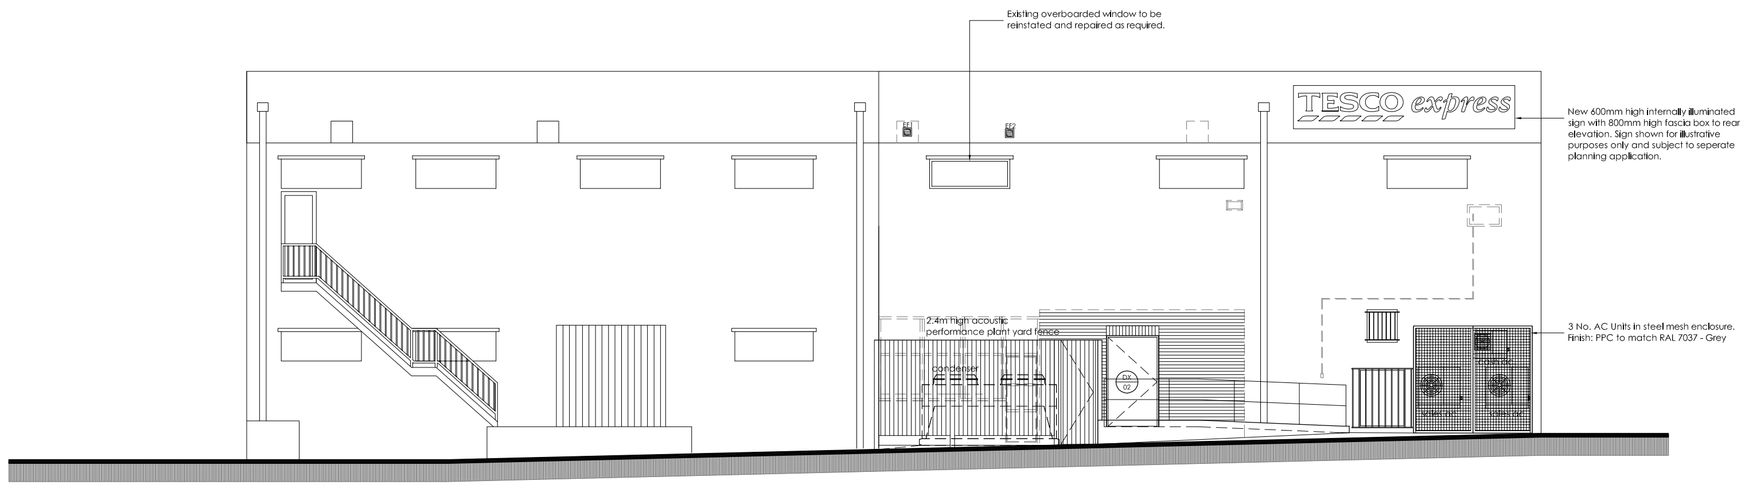

Proposed (North East) Rear Elevation from Snowden Terrace

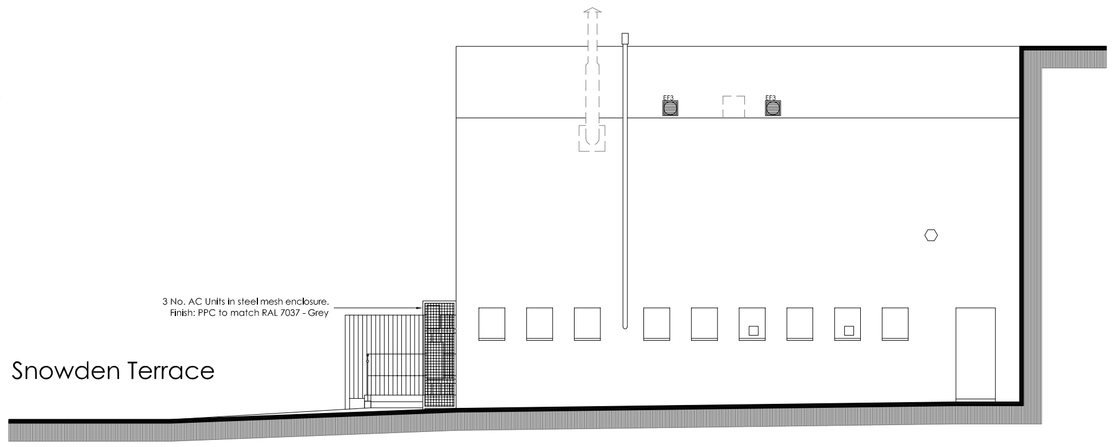

Proposed (North West) Side Elevation

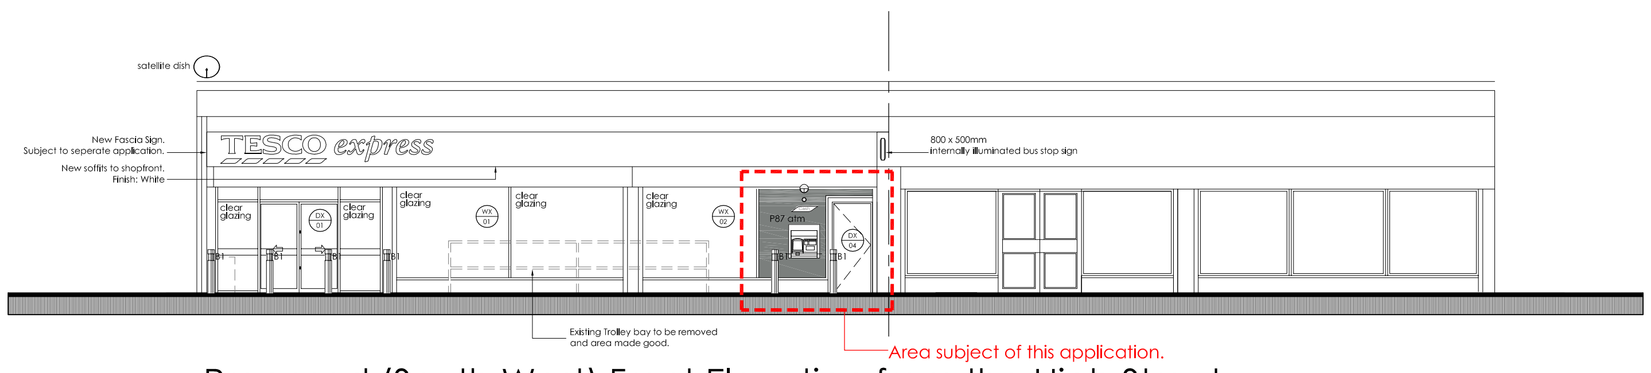

Proposed (South West) Front Elevation from the High Street

archer architects

ISO 9001 REGISTERED FIRM

Copyright Archer Architects. All dimensions to be verified on site.

THIS DRAWING IS TO BE USED FOR THE PURPOSE OF THE PLANNING APPLICATION ASSOCIATED WITH THE PROPOSED ATM UNIT APPLICATION AND ANY ASSOCIATED WORKS TO THE ATM UNIT ONLY.

ANY REFERENCE OR ILLUSTRTATION OF THE CONDENSER AND AC UNITS IS FOR INFORMATION PURPOSES ONLY, THESE UNITS ARE TO BE DEALT WITH UNDER SEPERATE APPLICATION.

ANY REFERENCE OR ILLUSTRATION OF THE RETAIL SIGNAGE IS FOR INFORMATION PURPOSES ONLY, ADVERTS ARE TO BE DEALT WITH UNDER SEPERATE APPLICATION.

ATM APPLICATION

P87 ATM MACHINE AND STEEL EXTERNAL SECURITY DOOR(DX04). TO BE INSTALLED THROUGH STEEL FACED SECURITY PANEL. PAINT FINISHED COLOUR DUSTY GREY TO RAL7037. ATM UNIT TO INCLUDE ALL SECURITY NOTICES, EXTERNAL LIGHTING AND SECURITY CAMERA. ALL ADVERTISMENT DETAILS SHOWN FOR ILLUSTRATIVE PURPOSES ONLY AND SUBJECT TO SEPERATE ADVERTISMENT CONSENT APPLICATIONS.

B1 1000mm HIGH STAINLESS STEEL RAM-RAID BOLLARDS SET @ CENTRES TO PROVIDE 1200MM CLEAR ACCESS WIDTH FOR DDA REQUIREMENTS AND NOT TO EXCEED 1400MM CENTRES FOR RAM RAID PROTECTION.

D1 STEEL FACED SECURITY DOORS TO BE PAINT FINISHED, COLOUR DUSTY GREY TO RAL7037

For PLANNING Purposes

Revision:	By	Approved

archer architects

Office 7, Gateway 1000
Arlington Business Park
Whittle Way
Stevenage
Hertfordshire
SG1 2FP

t: 01438 749400
f: 01438 749591
e: arc@archer.uk.com
www.archerarchitects.co.uk

Client:
TESCO EXPRESS

Project:
62 HIGH STREET
WOMBWELL

Drawing Title:
EXISTING & PROPOSED
BUILDING ELEVATIONS
ATM APPLICATION

Scale:	Date:	Drawn:	Checked:
1:100@A1	24.06.2010	AM	

Project No:	Drawing No:	Revision:
3746	(P) 203-2	