

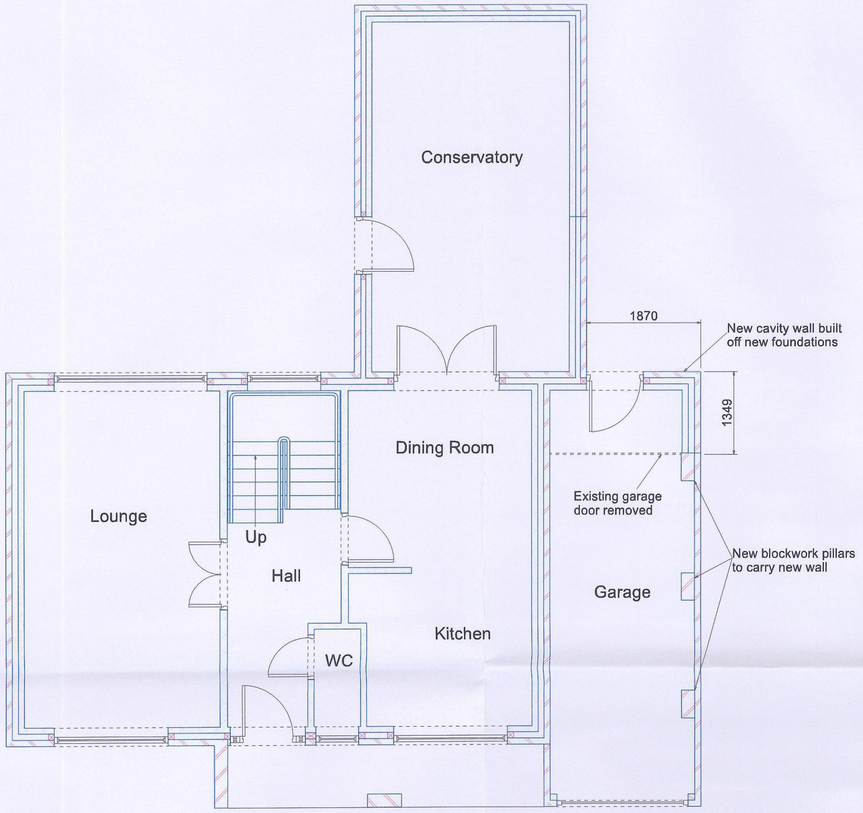


Proposed Ground Floor Plan

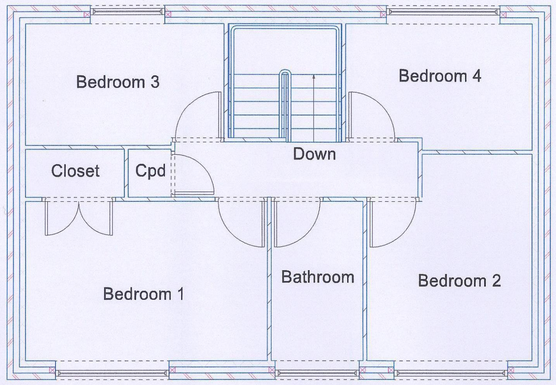


Existing First Floor Plan

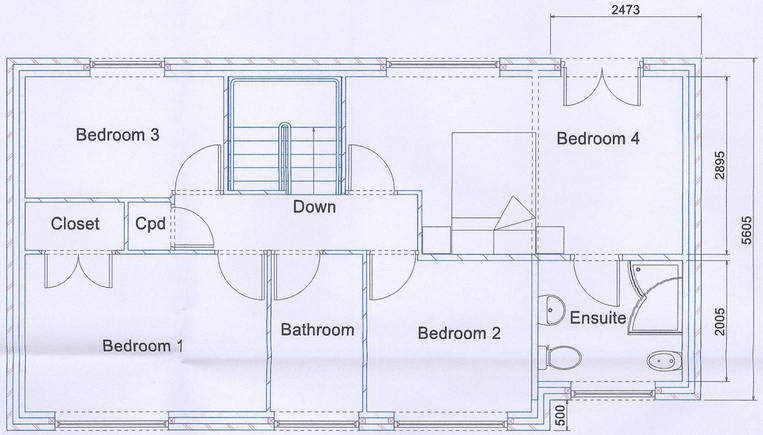

Proposed First Floor Plan

CORPORATE INFORMATION
04 DEC 2014
Received for ORIGINATOR COPY

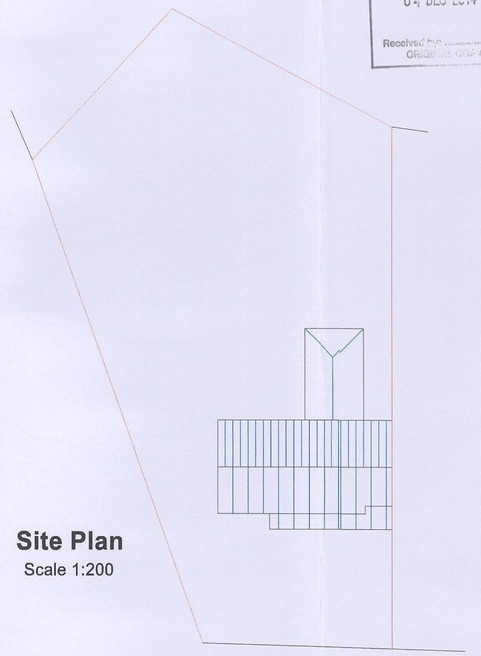

Site Plan

Scale 1:200

Notes

Revisions

A-01/12/14-Front elevation of proposed extension set back 500mm from existing elevation

PAUL GLOVER
DESIGN SERVICES

Glover Building Management

Project

First Floor Side Extension
36 Shelley Close
Penistone
Sheffield S36 6GT

Drawing Title

Planning Proposal
Existing & Proposed Floor Planss

Client

Mr & Mrs Lindley

Drawing No.


PG 152-2 Rev A

Date	Scale
October 2014	1:50
Drawn by	Checked by
P Glover	Name


Page Size - A1

3000 mm


6 Beaulieu Close, Mapplewell
Barnsley S75 6FJ
Tel 01226 387491/07730258347
Email paulglover555@btinternet.com

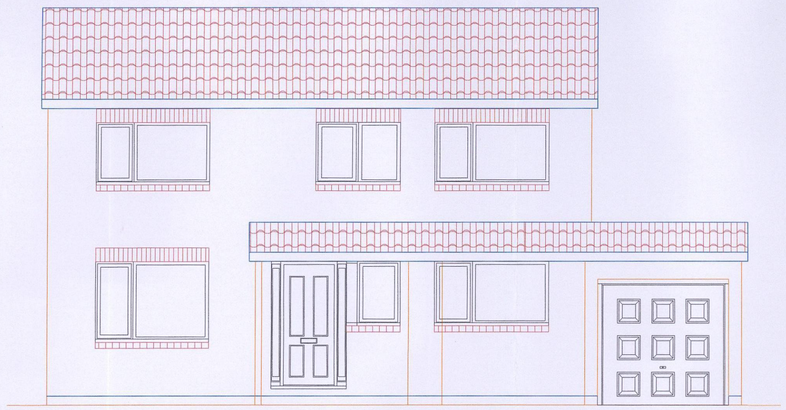


Existing Front Elevation

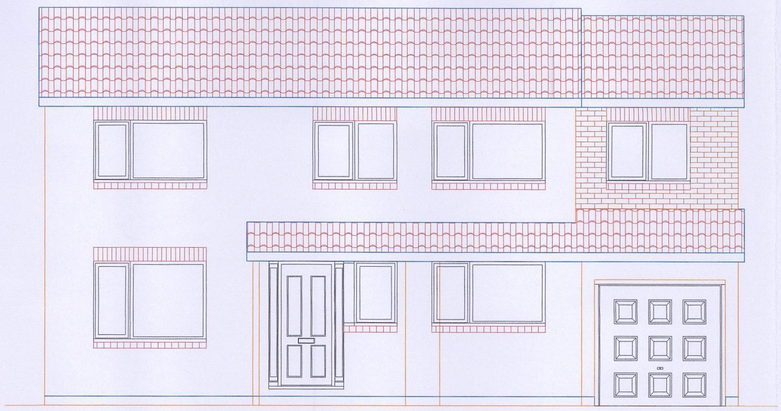


Proposed Front Elevation

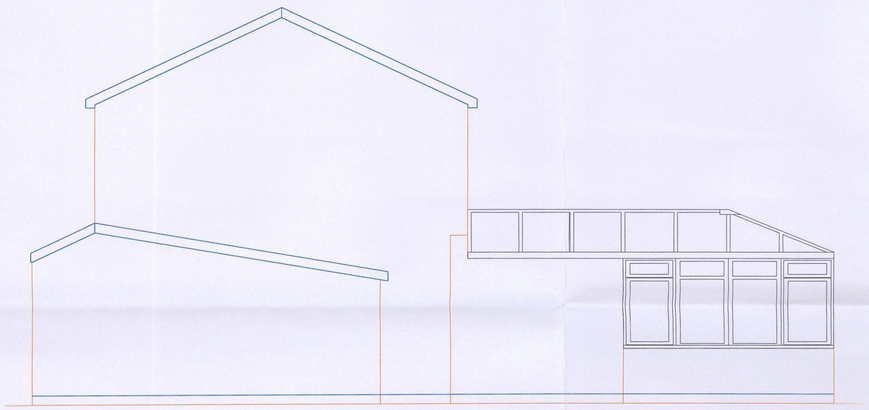


Existing Side Elevation

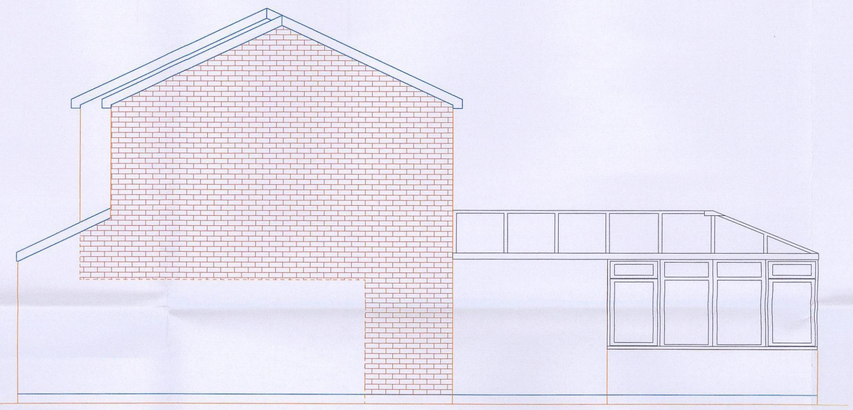

Proposed Side Elevation

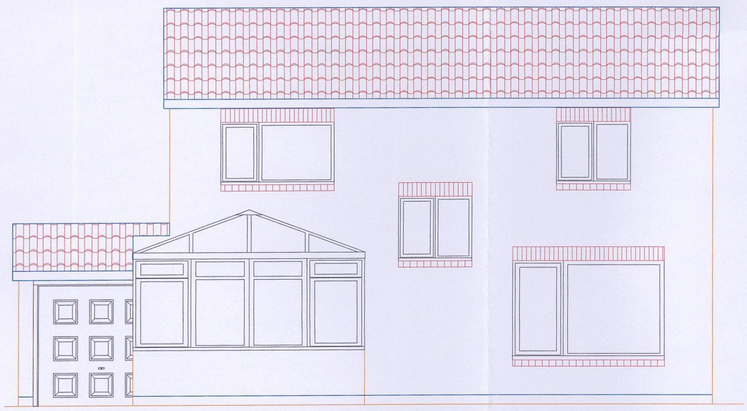

Existing Rear Elevation

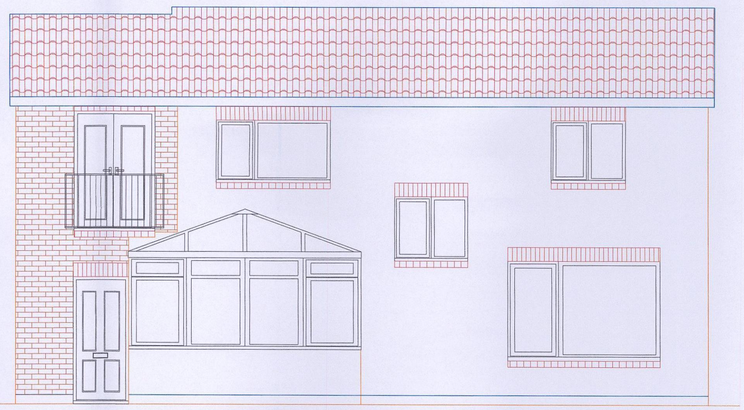

Proposed Rear Elevation

Notes

Revisions

A-01/12/14-Front elevation of proposed extension set back 500mm from existing elevation

CORPORATE SERVICES
04 DEC 2014
Received
Officer

PAUL GLOVER
DESIGN SERVICES

Glover Building Management

Project

First Floor Side Extension

36 Shelley Close
Penistone
Sheffield S36 6GT

Drawing Title

Planning Proposal

Existing & Proposed Elevations

Client

Mr & Mrs Lindley

Drawing No.

PG 152-3 Rev A

Date	Scale
October 2014	1:50
Drawn by	Checked by
P Glover	Name

Page Size - A1

3000 mm

6 Beaulieu Close, Mapplewell
Barnsley S75 6FJ
Tel 01226 387491/07730258347
Email paulglover555@btinternet.com