
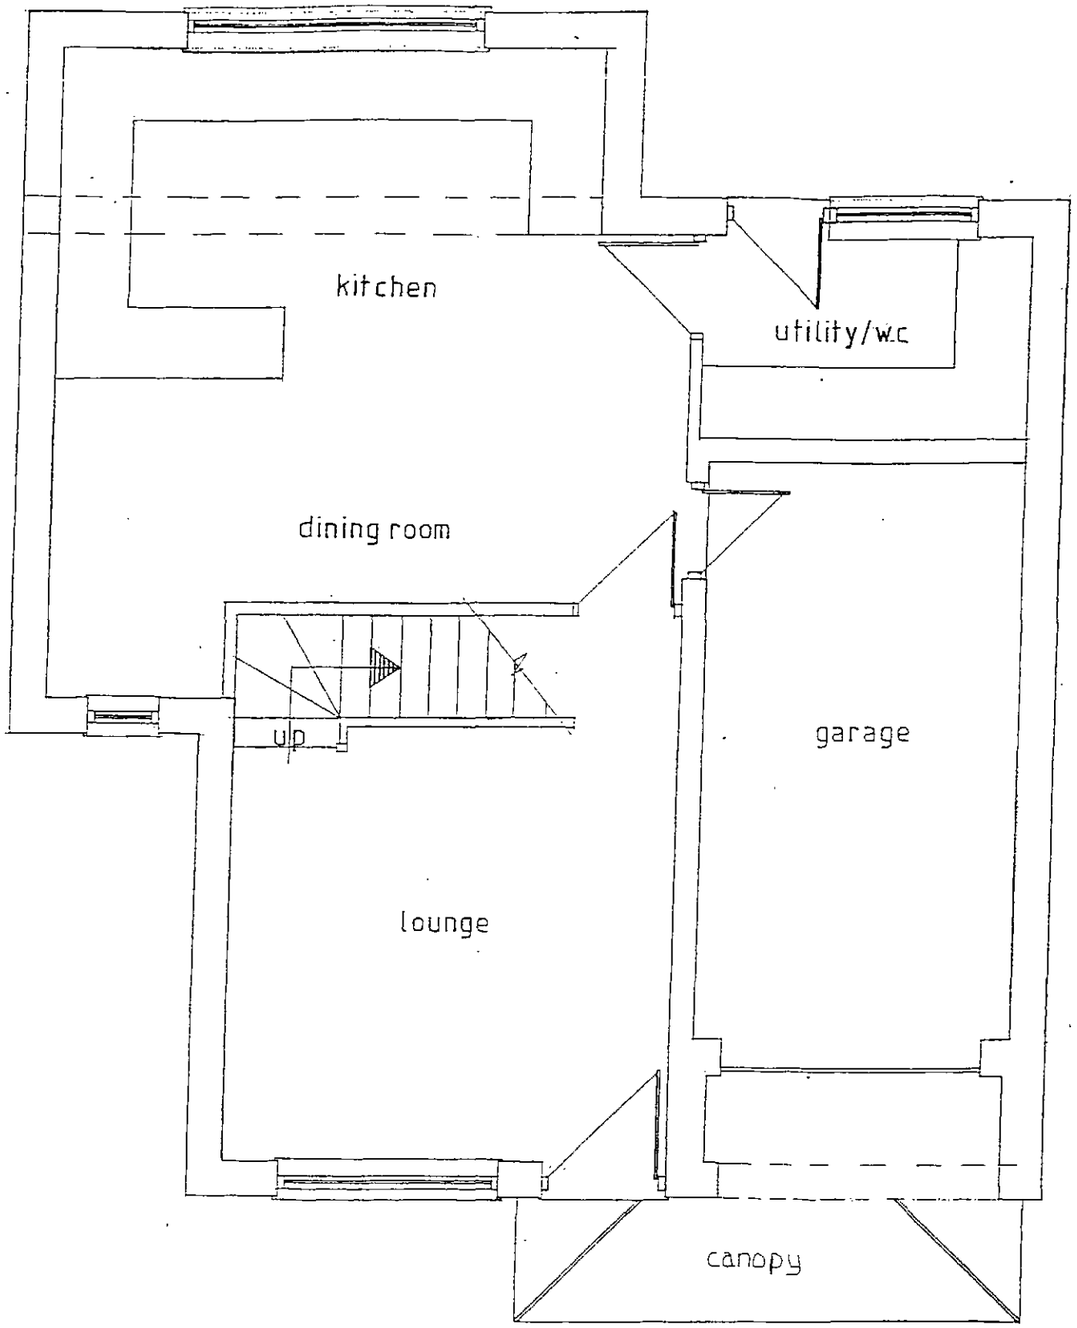


Proposed Ground Floor Plan

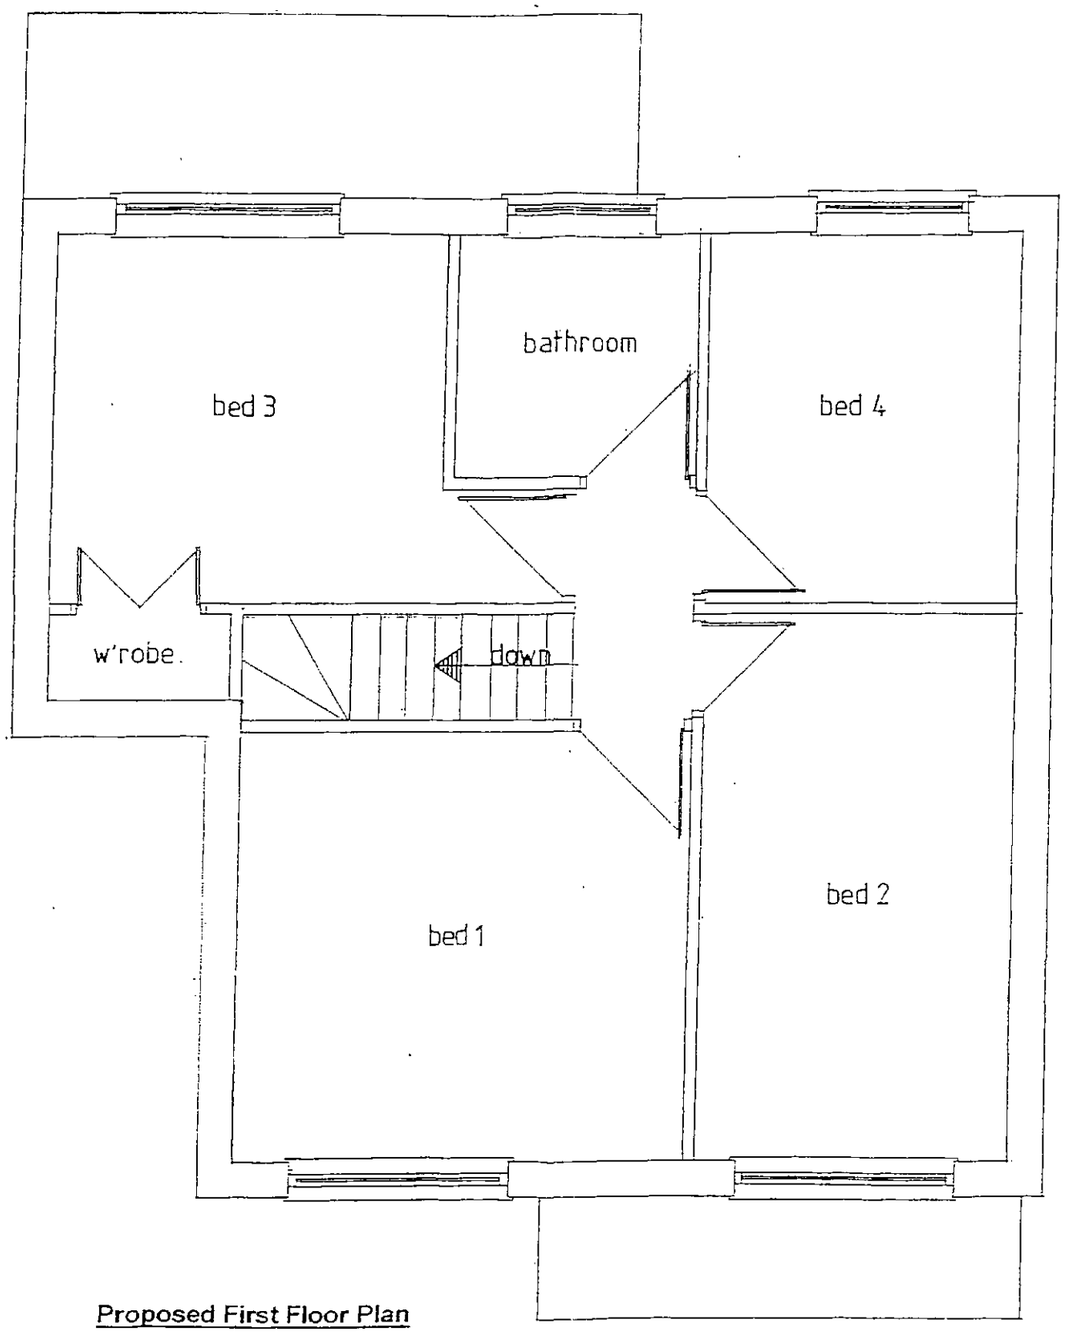

Proposed First Floor Plan

Rev	Notes	Date

Garry Greetham Associates Ltd
Residential Design Consultant
Westwood House
18 Carr Lane
Tankersley
Barnsley. S75 3BE
Tel(01226)746573

PROJECT Detached Dwelling
CLIENT Mr. & Mrs. S. Hawkins
TITLE Layouts as Proposed
ADDRESS Land at 40 Woodhall Road, Darfield, Barnsley. S73 9EH.
DRAWN BY ggg
SCALE 1:50 DATE July 11
DRAWING No 725-03 REV

Member of the Chartered Institute of Architectural Technologists