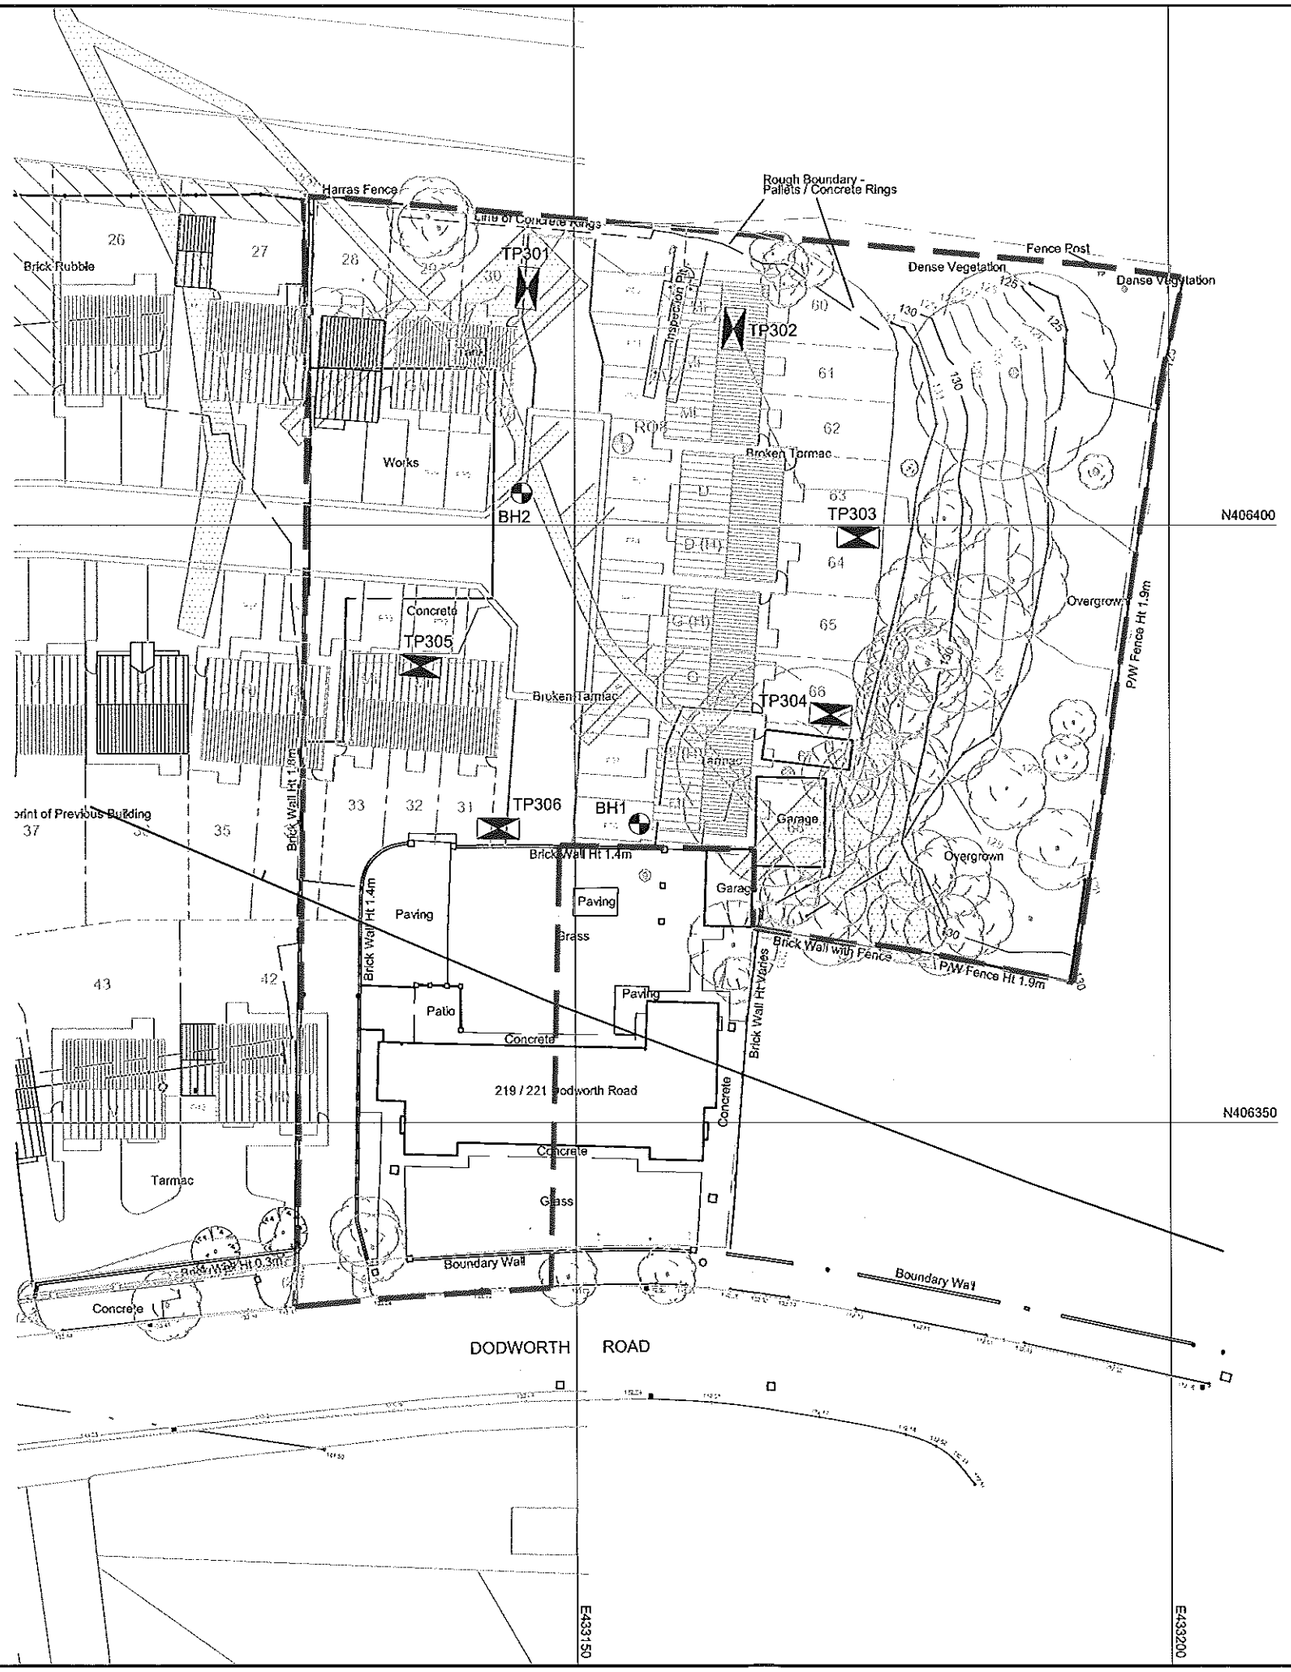

DO NOT SCALE FROM THIS DRAWING

REFERENCE

SITE BOUNDARY

OLD WORKINGS AS RECORDED BY CA

SITE INVESTIGATION BOREHOLES (AFTER SIRIUS) RO8

FAULT (AFTER BGS) TP303

TRIAL PIT

BOREHOLE BH1

REVISION	DETAILS	DATE	DRAWN	CHKD	APP'D
A	First Issue	05/08/11	DP	JL	GW

CLIENT
BELLWAY HOMES LIMITED (YORKSHIRE)

PROJECT
POLAR FORD EXTENSION SITE

DRAWING TITLE
SITE PLAN SHOWING INVESTIGATION LOCATIONS

ORG No	SCALE	DATE
SH10753-002	1:500	05/08/11
DRAWN BY: DP	CHECKED BY: JL	APPROVED BY: GW

☐ STOKE-ON-TRENT (HEAD OFFICE)	TEL 0845 111 7777	☐ CARDIFF	TEL 029 2072 9191
☐ NEWCASTLE UPON TYNE	TEL 0191 232 0943	☐ LEIGH	TEL 01942 260521
☐ WEST BROMWICH	TEL 0121 580 0909	■ SHEFFIELD	TEL 0114 245 6244
☐ LONDON	TEL 020 7237 2272	☐ EDINBURGH	TEL 0131 555 3311
		☐ LIVERPOOL	TEL 0151 424 5431

wardell armstrong — your earth our world

© Copyright Reserved