

LOCATION PLAN. 1:1250.

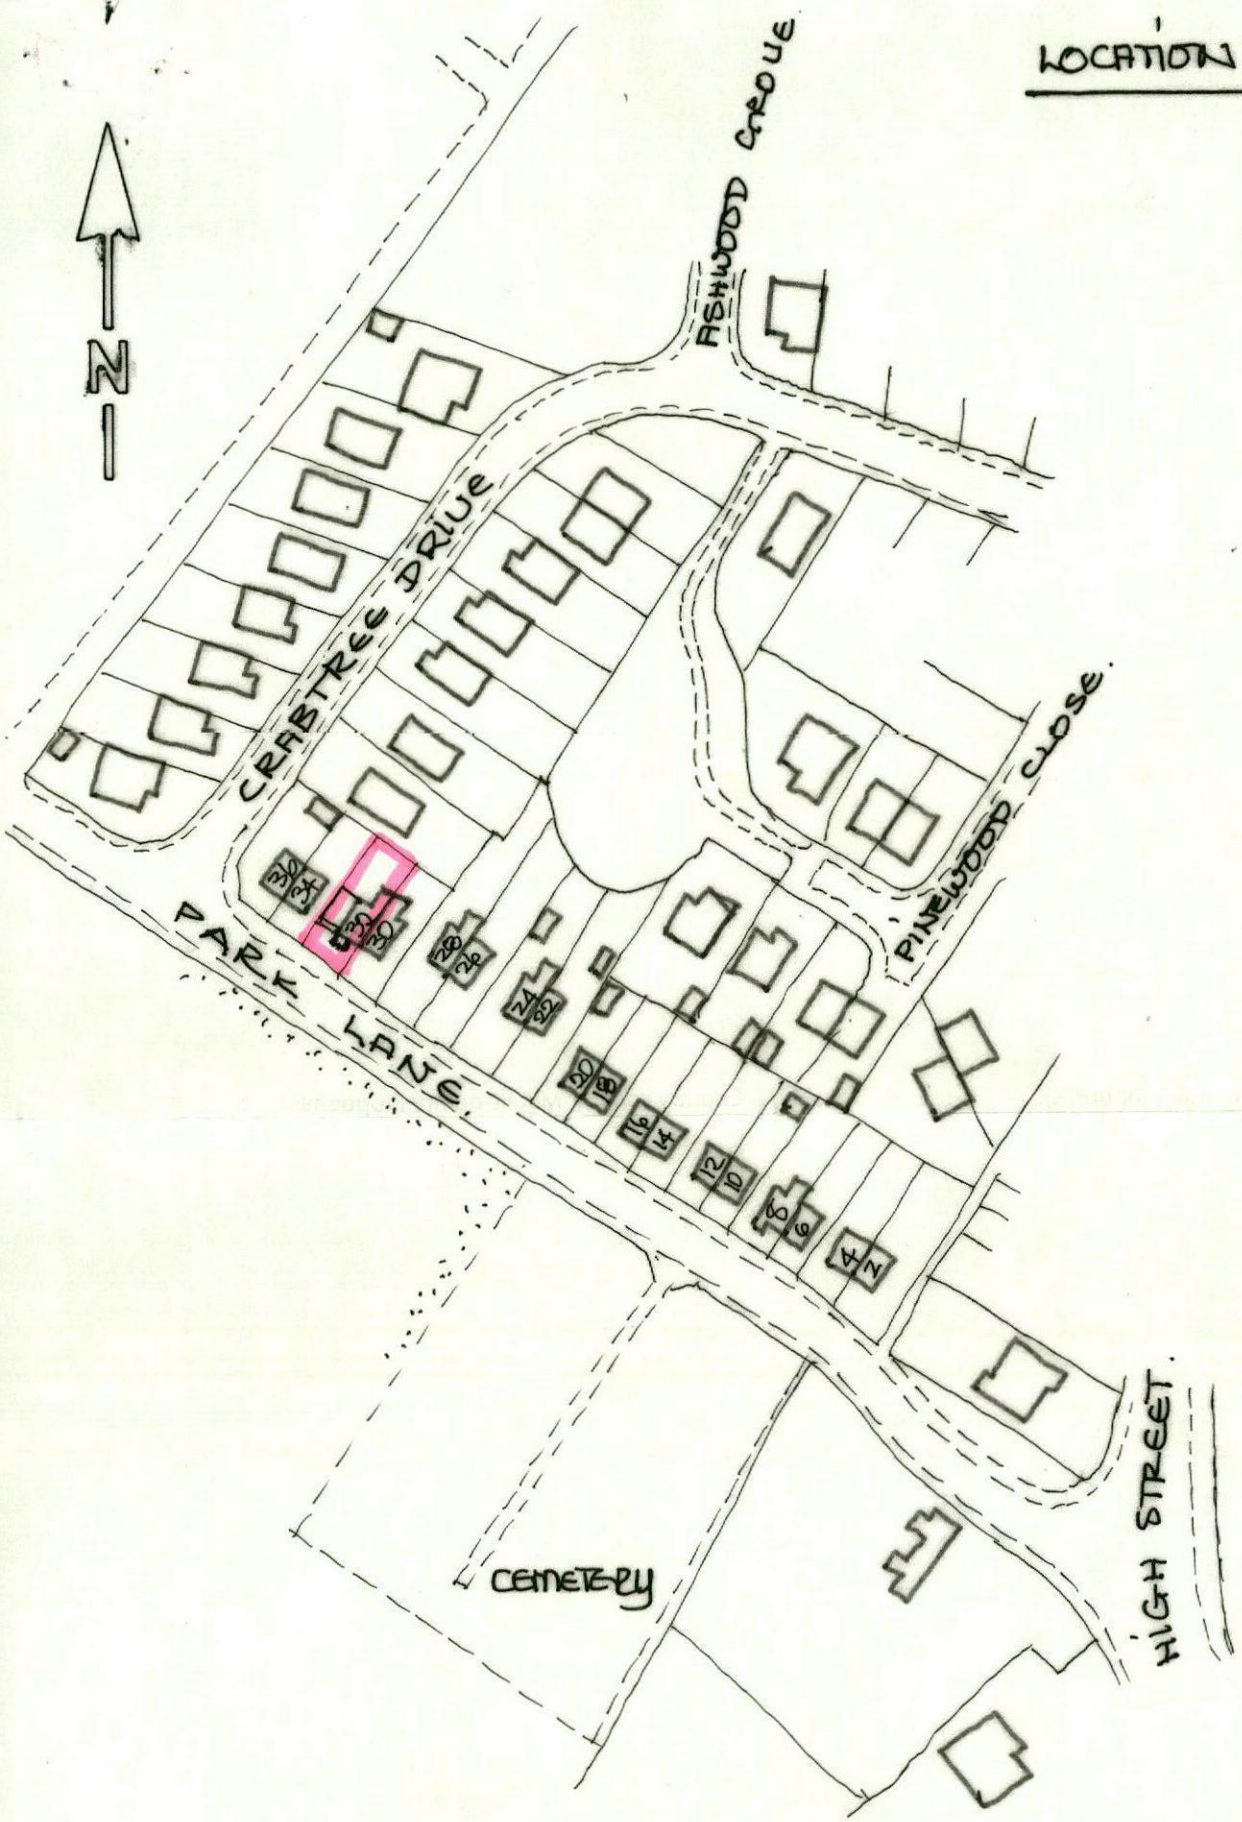


existing front view.

ex side view from no 34.

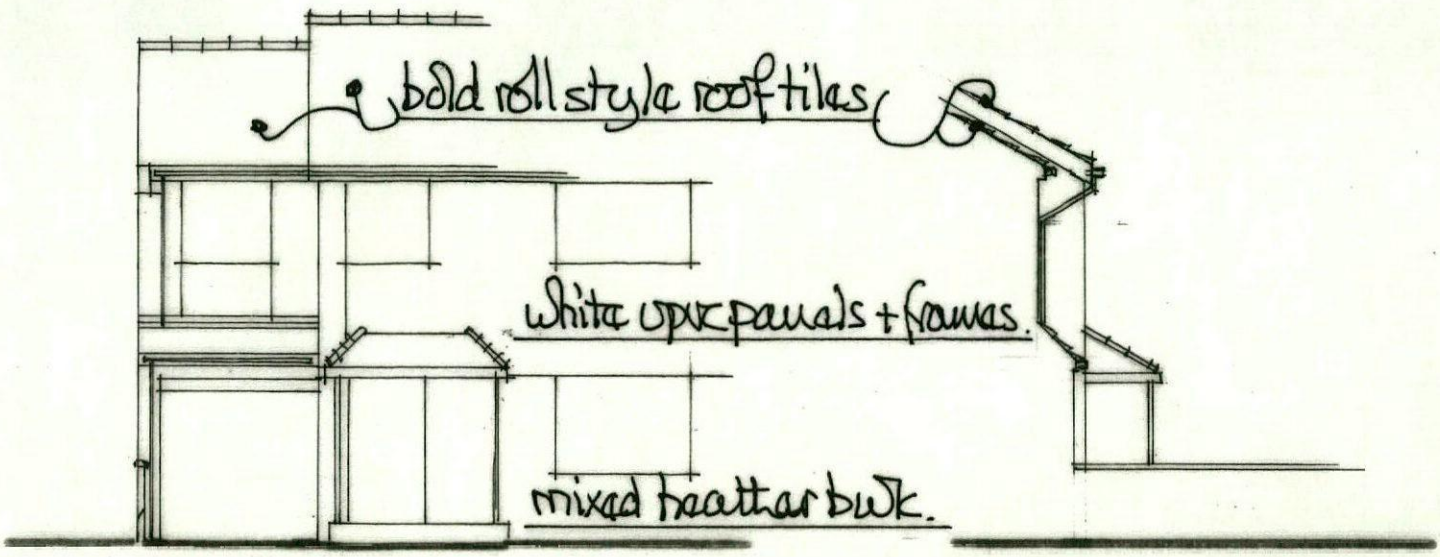

ex. plan view.


scale 1:100m.

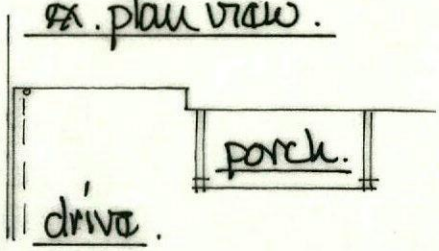


prop. front view.

prop. side view from no 34.


prop. side view from no 30.

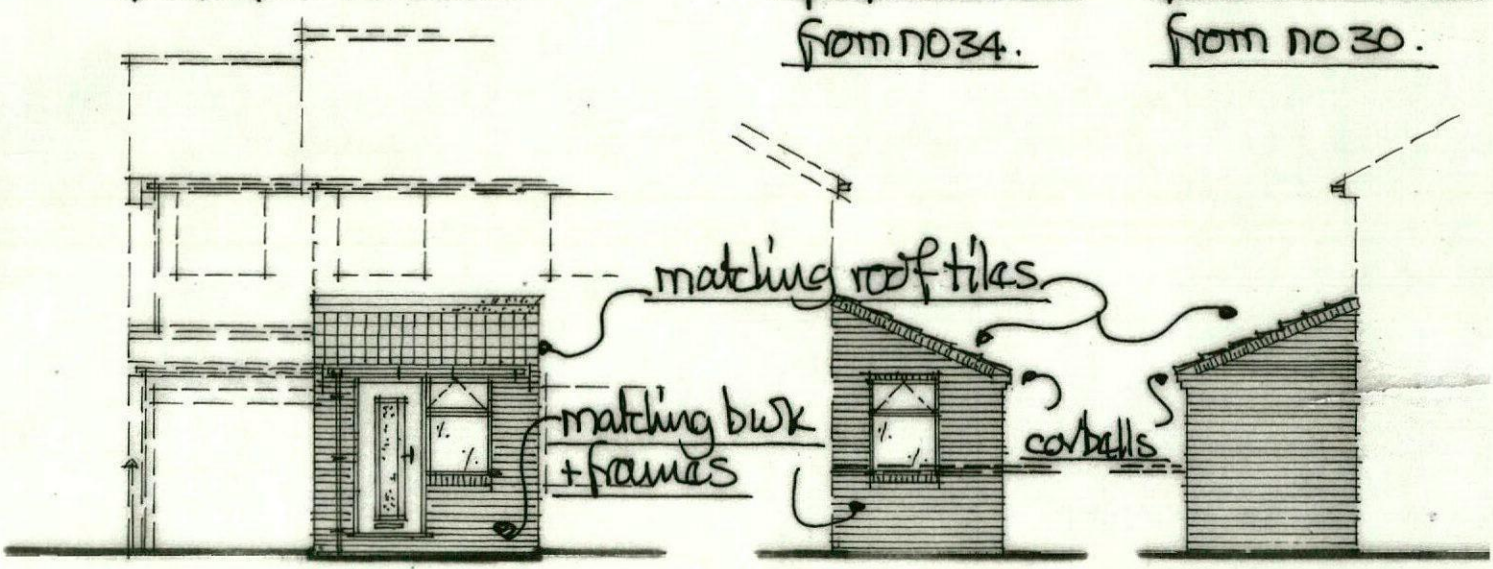

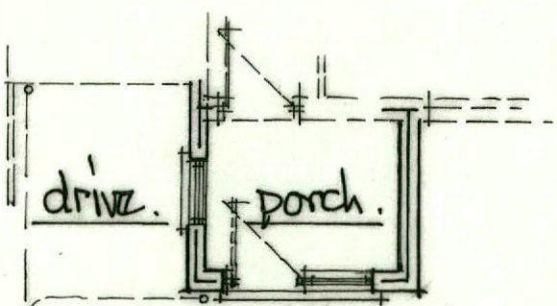

prop. plan view.

site plan @ 1:500m.

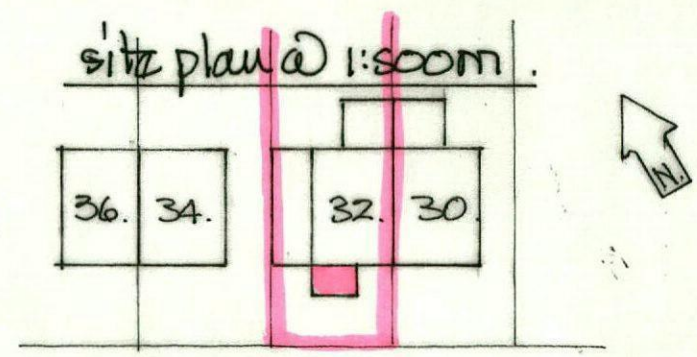

park lane.