
Drawing No.	Rev No.
MRO001 -001	

N

W E

S

INDICATIVE ONLY

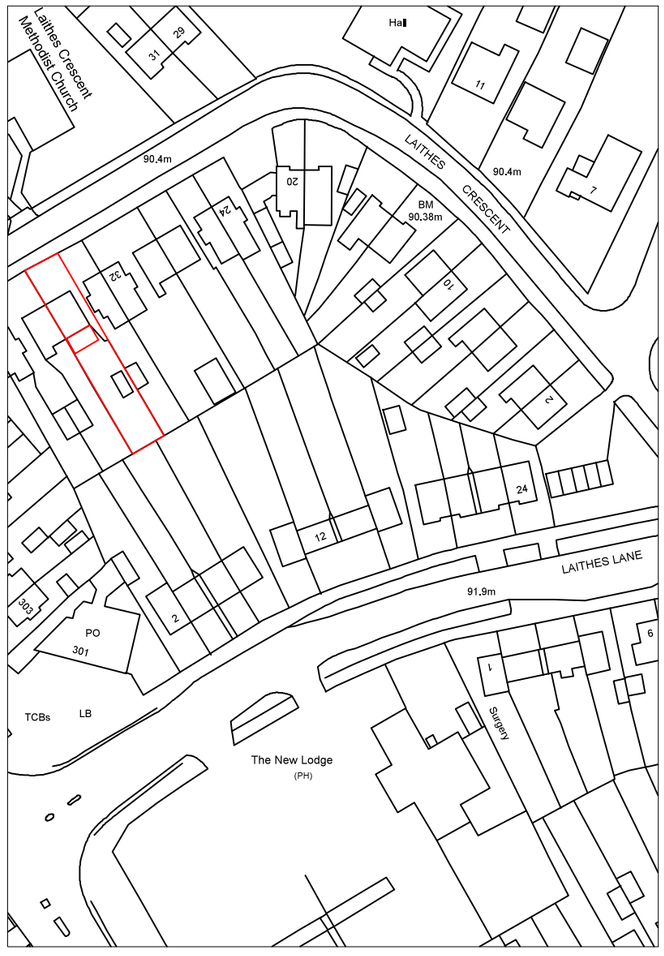

LOACATION PLAN
SCALE 1:1250 AT A3

SITE AREA 320m^2

PROPOSED EXTENSION AREA 19m^2



SITE PLAN
SCALE 1:500 AT A3

DO NOT SCALE: Contractor to check all dimensions and report any omissions or errors

NOTES

Rev	Description	By	Chk	App	Date

JRB DESIGNS Ltd
1 Saville Road
Cudworth
Barnsley
S72 8LT
Tel: 01226 383542
Fax: 01226 380078
Mob: 07970 541192
Email: john@jrbdesigns.co.uk

This drawing is copyright. © jrbdesigns Ltd.

Client
MRS. R OLIVANT

Drawing Title
SITE PLANS

Address
36 LAITHES CRESCENT
ATHERSLEY
BARNSLEY
S71 3AE

Project Title:
PROPOSED SINGLE STOREY REAR EXTENSION & LOFT CONVERSION

Purpose of Issue:
PLANNING

Drawing Status
FIRST ISSUE

Scale at A3	Drawn By	Date	
AS SHOWN	JRB	01/12/2017	
Checked By	Date 01/12/2017	Approved By	Date 01/12/2017
Project No. MRO001	Drawing No. 001		Revision -

APPROVAL [X] INFORMATION [ ] TENDER [ ] CONTRACT [ ] CONSTRUCTION [ ]