DO NOT SCALE
All dimensions in Millimetres
unless specified otherwise and
subject to verification on site

PROPOSED NORTH ELEVATION

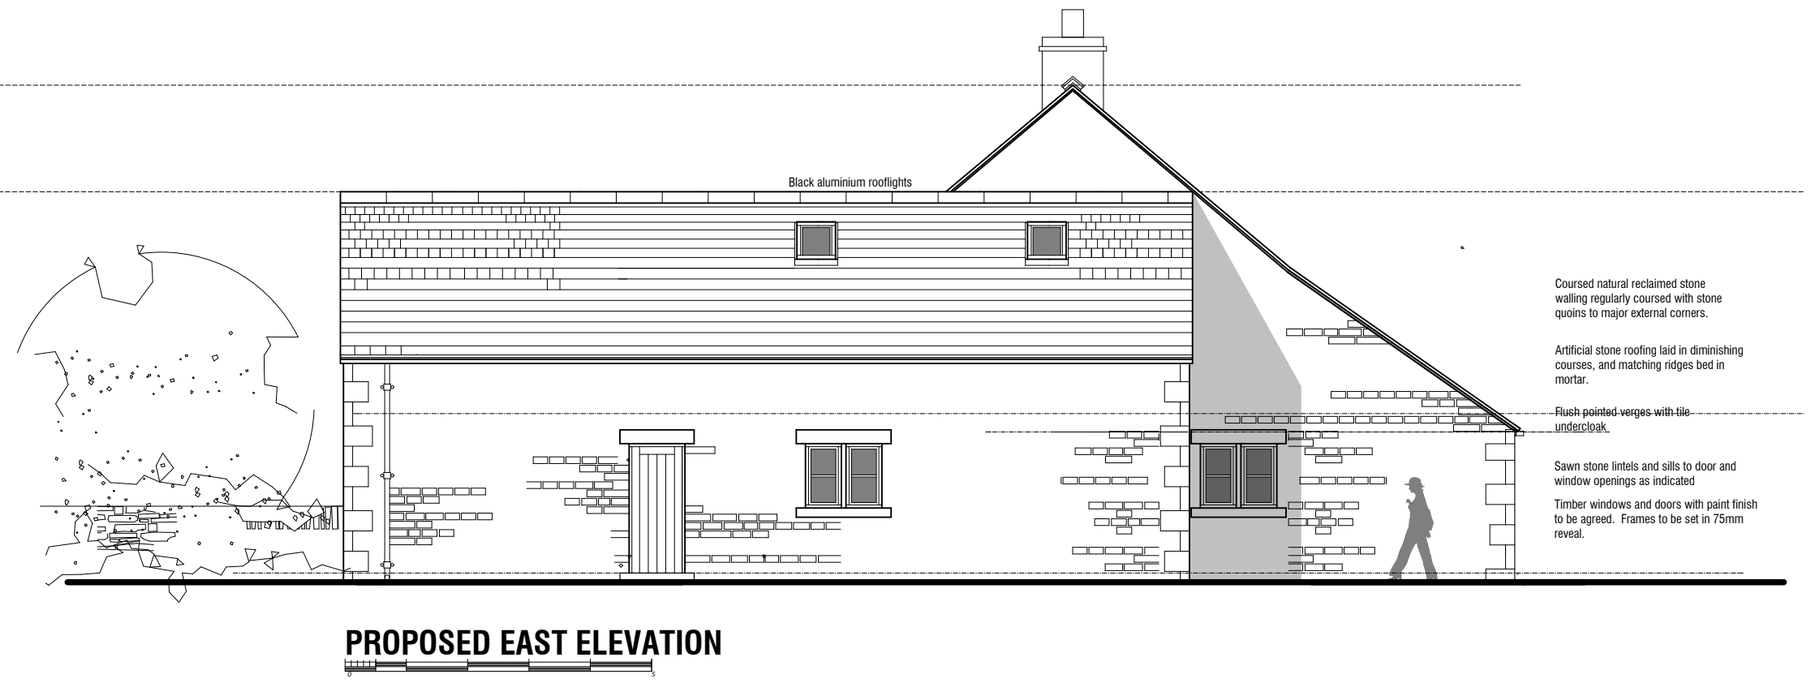

PROPOSED EAST ELEVATION

PLANNING

Proposed Residential Development Sites
Former Quarry Site
Land adjacent Wellhouse Lane
Penistone, South Yorkshire

PROPOSED NORTH AND EAST ELEVATIONS

CHRIS CARR
ARCHITECTS

Orchard Farm, Goathland,
Whitby, YO22 5JX
Tel: (01947) 896051 Fax: (01947) 896001
email: chris@cca-arch.co.uk

Scale. 1:100 @ A3	Drawn.		
Date. August 2013	Ref. No. 12.064		
DWG. No. QS 08	Rev.		

This drawing and the copyright is the Architects property and maybe used or reproduced only by agreement. All Dimensions in Millimetres Unless specified otherwise and subject to verification on site.