

DO NOT SCALE


All Dimensions in Millimeters
Unless specified otherwise
and subject to verification
on site.

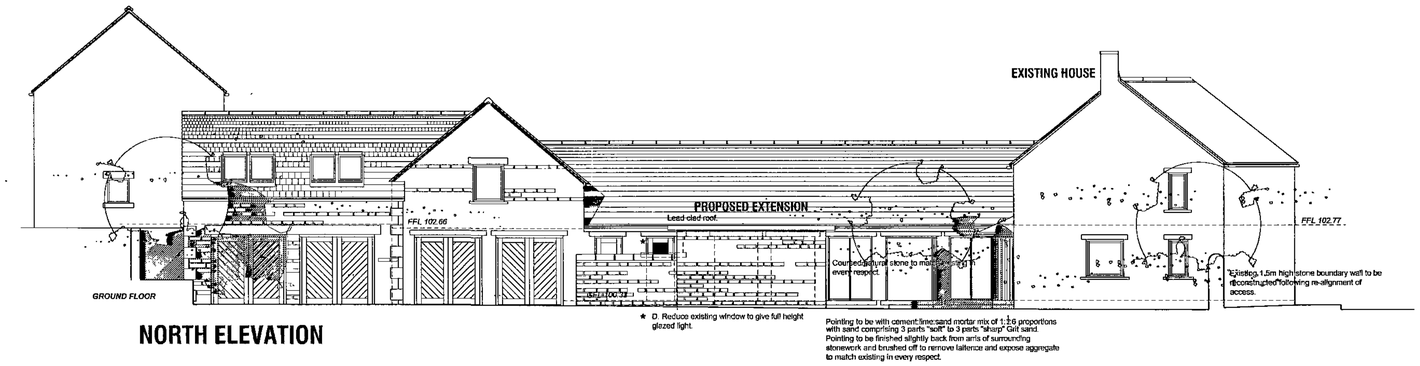


NORTH ELEVATION

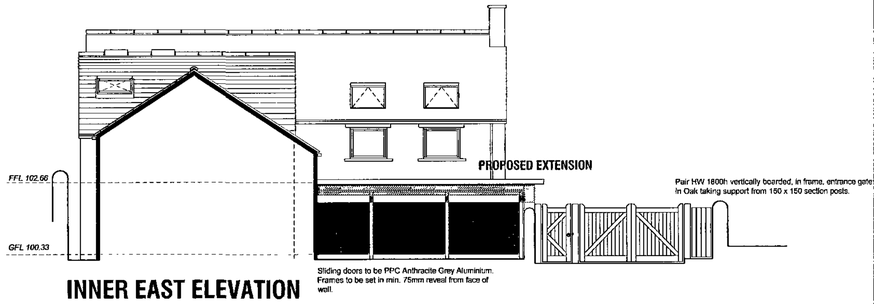


INNER EAST ELEVATION

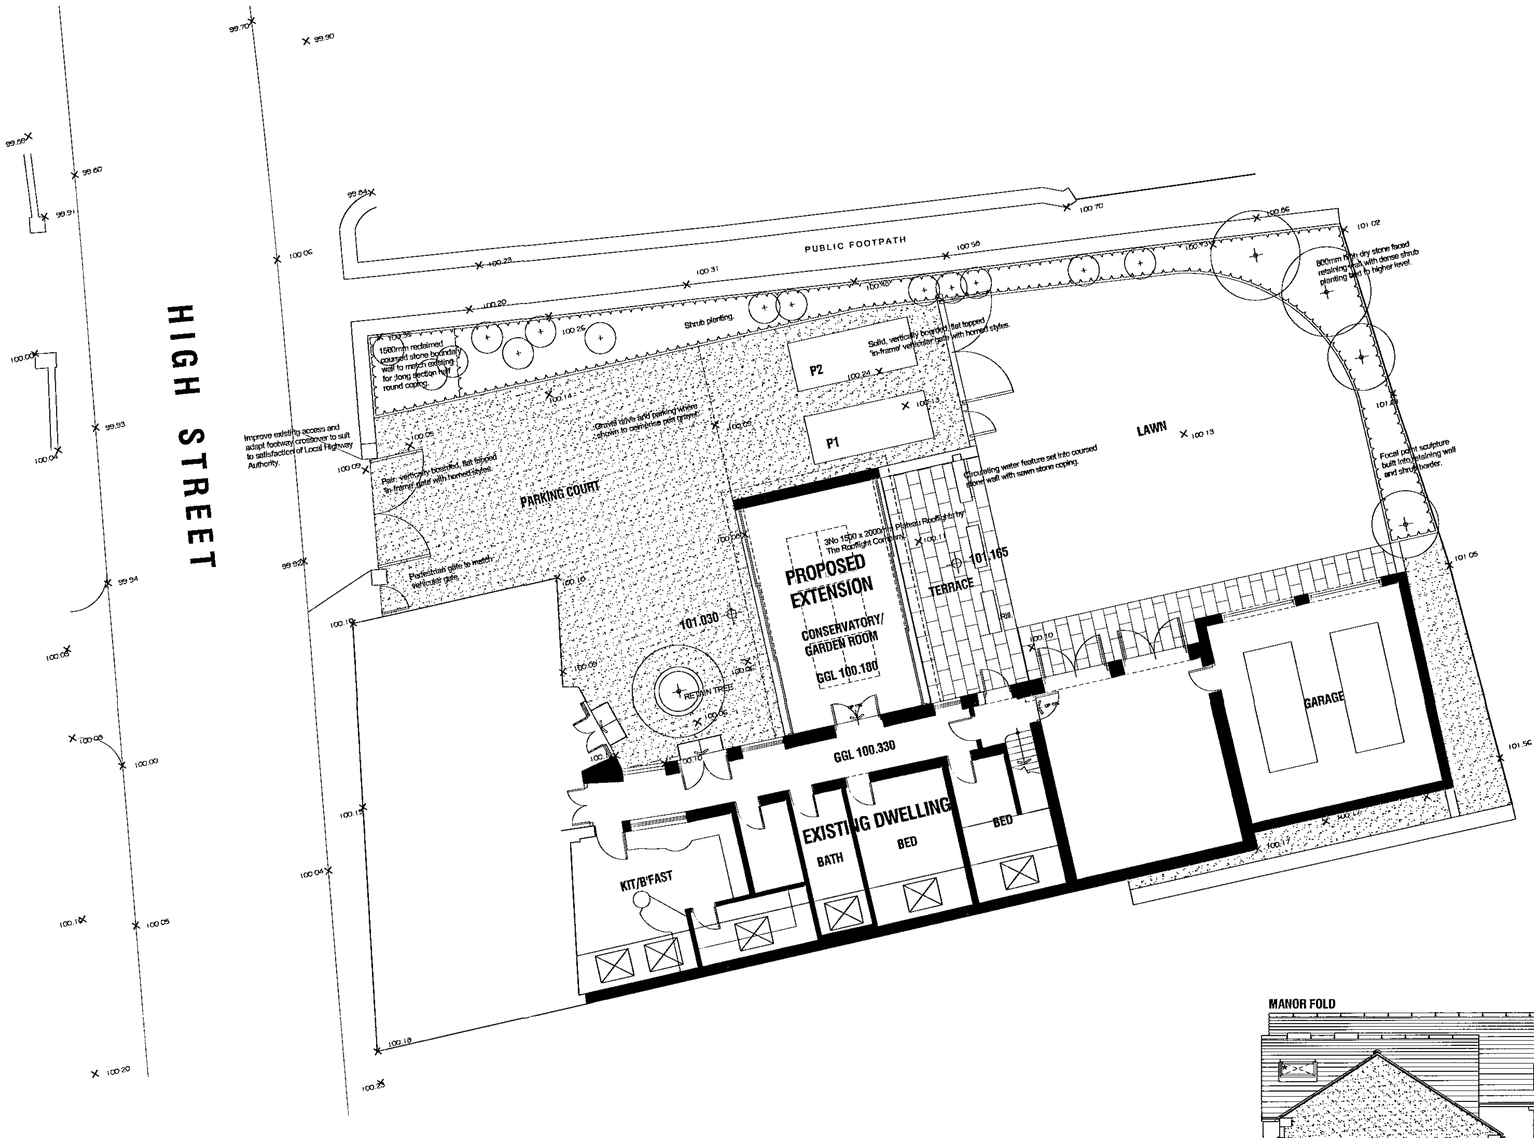

GROUND FLOOR PLAN

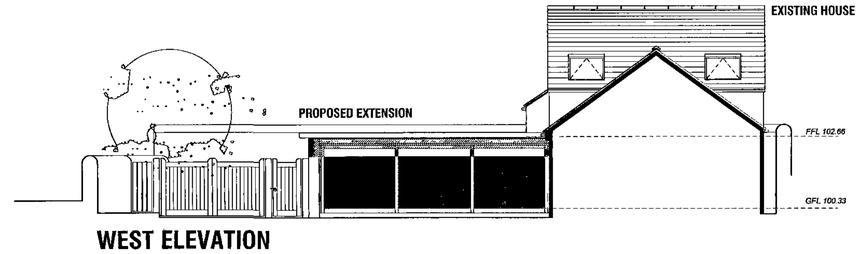

WEST ELEVATION

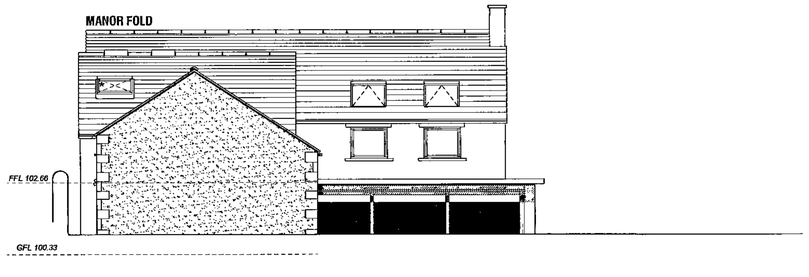

OUTER EAST ELEVATION

Barnsley Metropolitan Borough Council
18 AUG 2008
Corporate Mail Room

E. 13.08.08 To Planning
D. 06.08.08 Revised scheme to Client
C. 20.02.08 To Planning - Minor Alterations
B. 20.10.07 To Planning
A. 21.09.07 Alterations at clients request

MANOR FOLD,
HIGH STREET,
BILLINGLEY.

PROPOSALS

SITE PLAN/PLANS & ELEVATIONS

Chris Carr Associates
ARCHITECTS
6A Eastgate, Barnsley, S70 2EP
Tel:(01226) 286256 Fax:(01226) 207304
Email: mail@cca-arch.co.uk

Scale.	1:100 @ A1	Drawn.	ECC
Date.	AUG 2007	Ref. No.	19.71
DWG. No.	P1	Rev.	E