


Homes by Strata House type – G-Life Type A

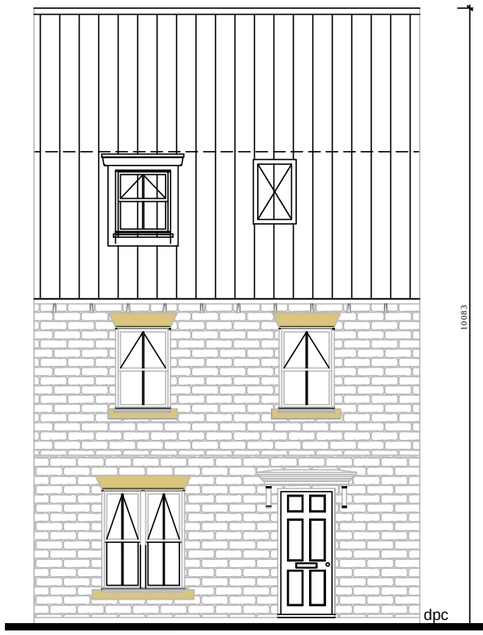


FRONT ELEVATION

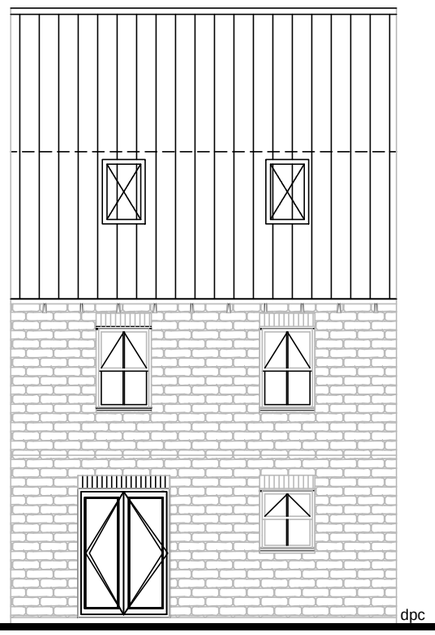


REAR ELEVATION

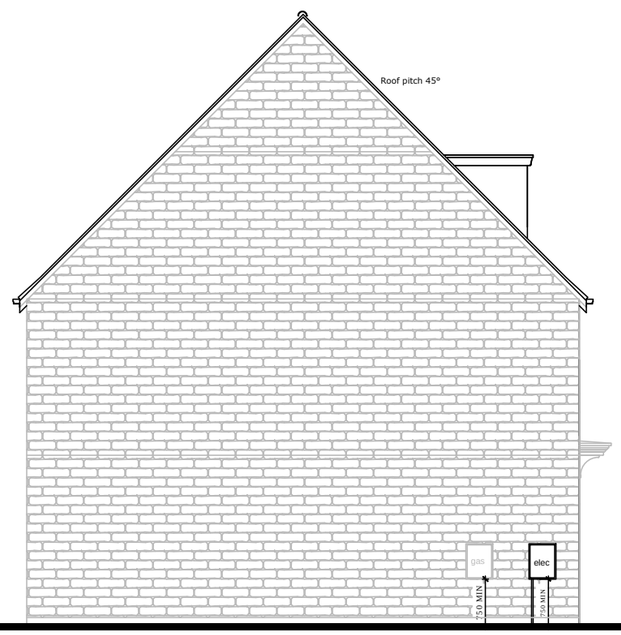


SIDE ELEVATION

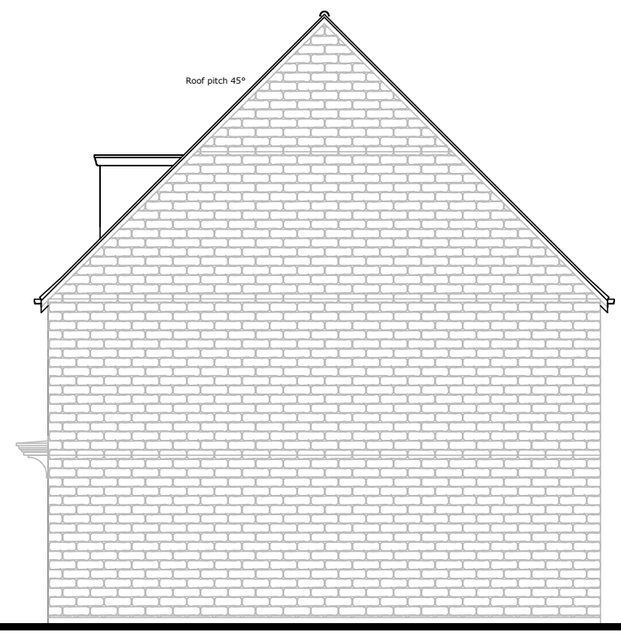


SIDE ELEVATION

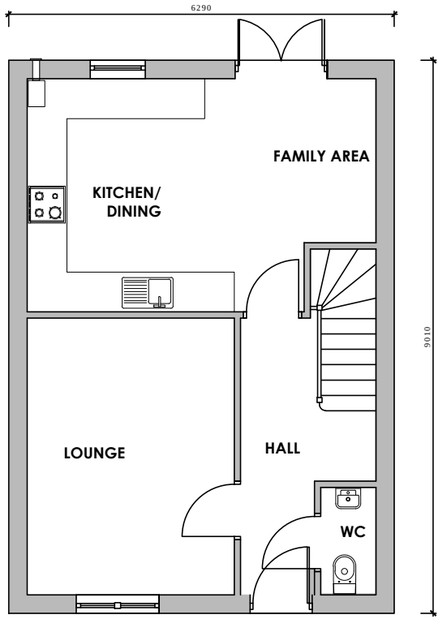

GROUND FLOOR PLAN

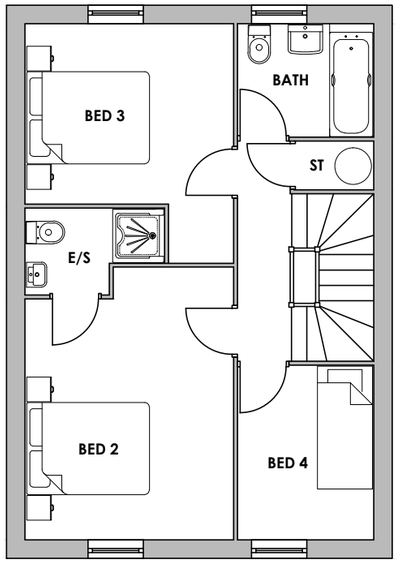

FIRST FLOOR PLAN

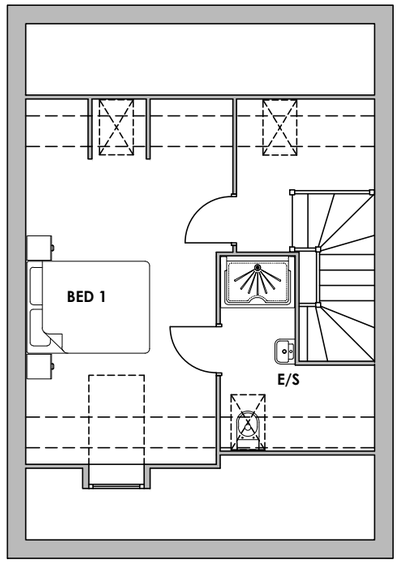

SECOND FLOOR PLAN

homes by strata

strata homes limited quay point lakeside doncaster DN4 5
T 01302 308508 F 01302 308501 www.homesbystrata.co.

scale: 1:100@A3 | drawn by: | app'd by: | date: 06.06.20

Project: HOUSE TYPES
GLIFE

Drawing: TYPE-A 1344 sq.ft
PLANNING DRAWING
STONE ELEVATIONS

Drawing Number:	House Ref	Drawing
	Type A	10-1(S)

Revision _