| Drawing No. | Rev No. |
|---|---|
| MSC001 -001 | A |

Scale 1:100

0 1 2 3 4 5 10 15

N

W E

S

INDICATIVE ONLY

LOACATION PLAN
SCALE 1:1250 AT A3

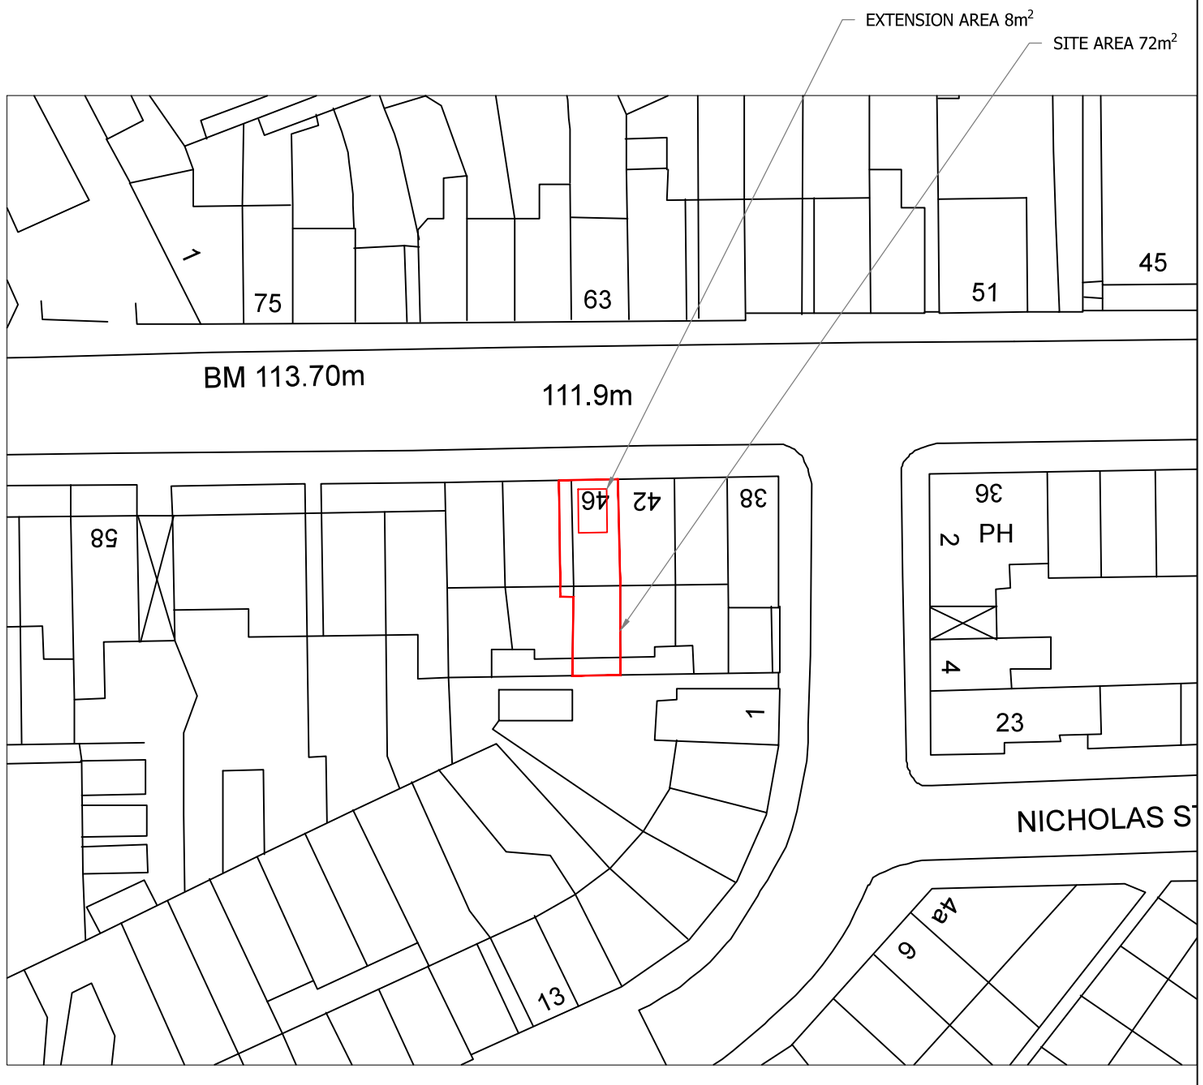


SITE PLAN
SCALE 1:500 AT A3

DO NOT SCALE: Contractor to check all dimensions and report any omissions or errors

NOTES

| Rev | Description | By | Chk | App | Date |
|---|---|---|---|---|---|
| A | Front dormer added | | | | 23/01/24 |


JRB DESIGNS Ltd
1 Saville Road
Cudworth
Barnsley
S72 8LT
Tel: 01226 383542
Fax: 01226 380078
Mob: 07970 541192
Email: john@jrbdesigns.co.uk


This drawing is copyright. © jrbdesigns Ltd.

Client
MR SHIROM CHABRA

Drawing Title
SITE PLANS

Address
46 DODWORTH ROAD
BARNSLEY
S70 6EB

Project Title:
PROPOSED LOFT CONVERSION WITH FRONT FACING DORMER

Purpose of Issue:
CONSTRUCTION

Drawing Status
FIRST ISSUE

| Scale at A3 | Drawn By | Date | |
|---|---|---|---|
| AS SHOWN | JRB | 10/08/2023 | |
| Checked By | Date | Approved By | Date |
| | 10/08/2023 | | 10/08/2023 |
| Project No. | Drawing No. | | Revision |
| MSC001 | 001 | | A |

APPROVAL [X] INFORMATION [ ] TENDER [ ] CONTRACT [ ] CONSTRUCTION [ ]