



Existing Front Elevation




Existing Rear Elevation

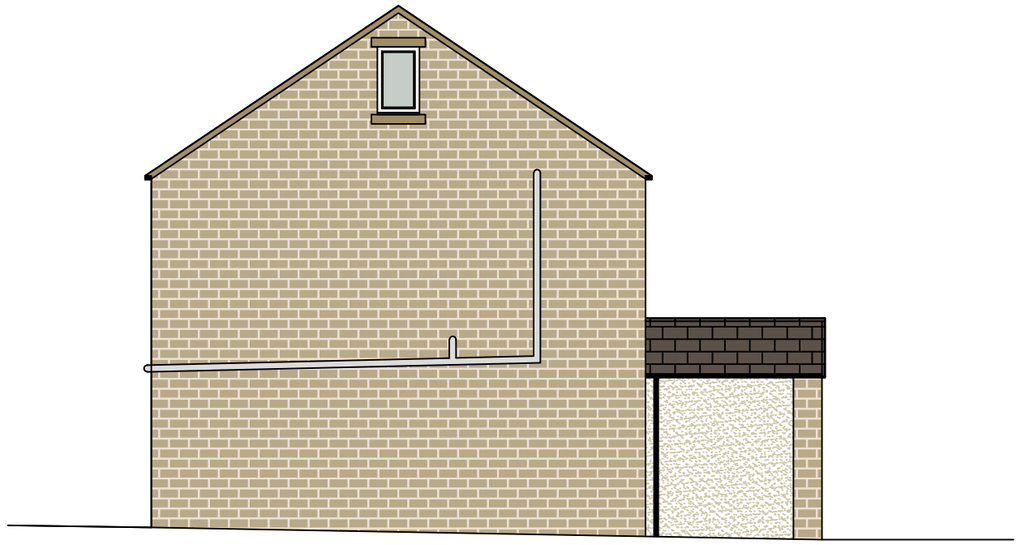


Existing Side Elevation

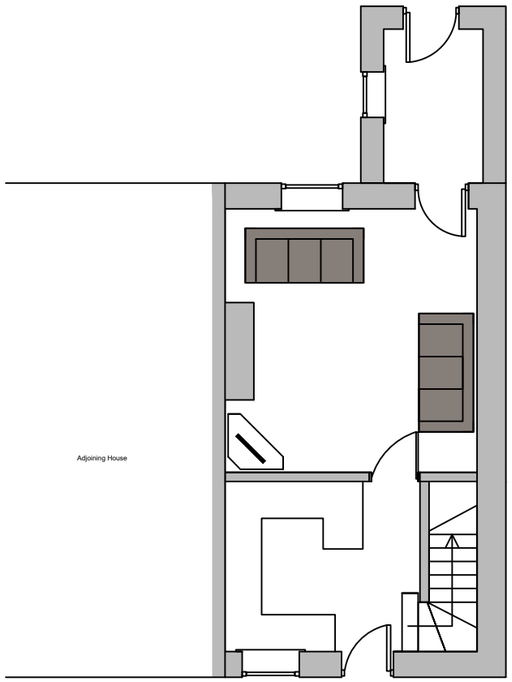

Existing Ground Floor

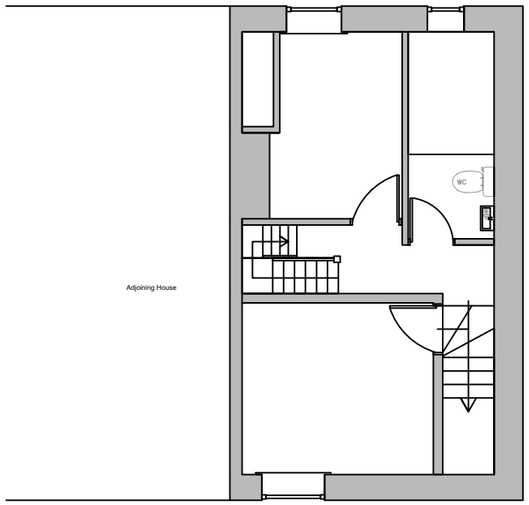

Existing First Floor

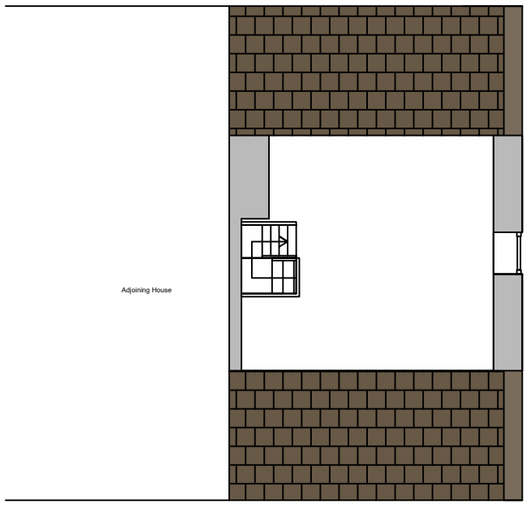

Existing Attic Floor

Project: – 142 Dearne Hall Road, Barnsley, S75 1LX	
Sheet Title: – Existing Drawings	
Sheet Number: – E@142DHR – PP03	
DATE 28/02/2022	Scale 1:100

MH Architectural & Project Management

t: 07710540271
e: landatmirfield@gmail.com