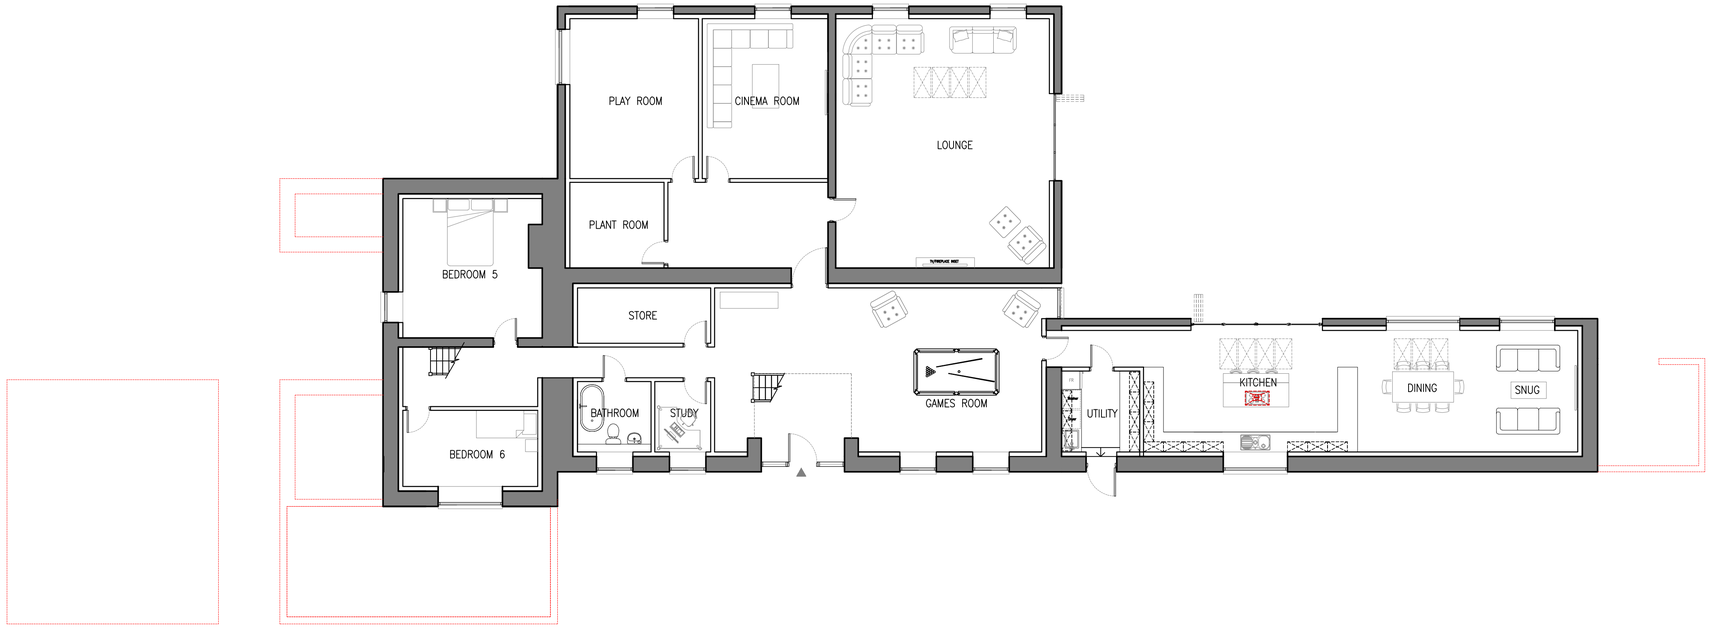
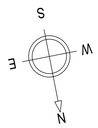
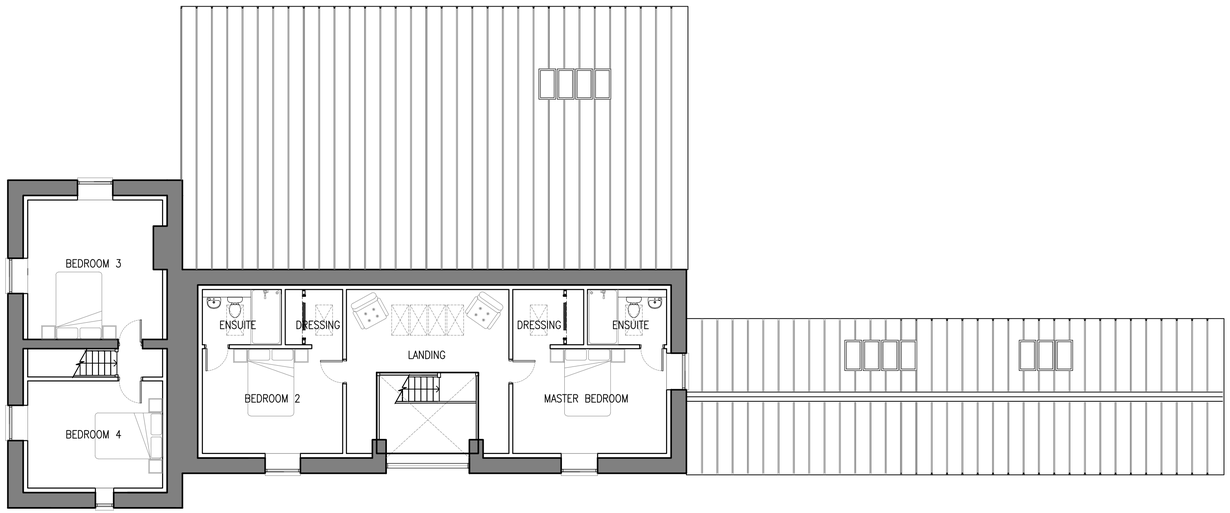


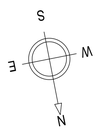

Structure Removed

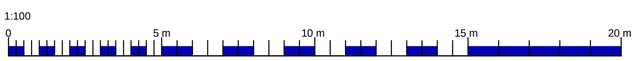
## GROUND FLOOR PLAN
Scale 1:100




## FIRST FLOOR PLAN
Scale 1:100




| | | | | | | | |
|---|---|---|---|---|---|---|---|
| Prism Agriculture Ltd | | | | | | Sunny Bank Farm, Lund Lane, Lundowood, Barnsley, S71 5PE | |
| NO. | REVISION | | | | DATE | Mr Lidster | |
| | | | | | | Proposed Class Q Barn Conversion | |
| | | | | | | Proposed Floor Plans – Building 1 | |
| DRAWN | CHECK | | SIZE | SCALE | | DATE | DRAWING NO. | REVISION |
| ND | TW | | A1 | AS SHOWN | | Feb' 19 | 200.04 | |