UNITS 1 – 3
Off Littlefield Lane
Wombwell
Barnsley
South Yorkshire

Retrospective Planning Application

CONTENTS

1. Architectural drawings


PREPAIRED BY :

QUILL ARCHITECTURE

Chapelfield House,
25 Hough Lane, Wombwell, Barnsley,
South Yorkshire, S73 0DP
Tel:- 01226 755446

Ordnance Survey®

OS Sitemap®

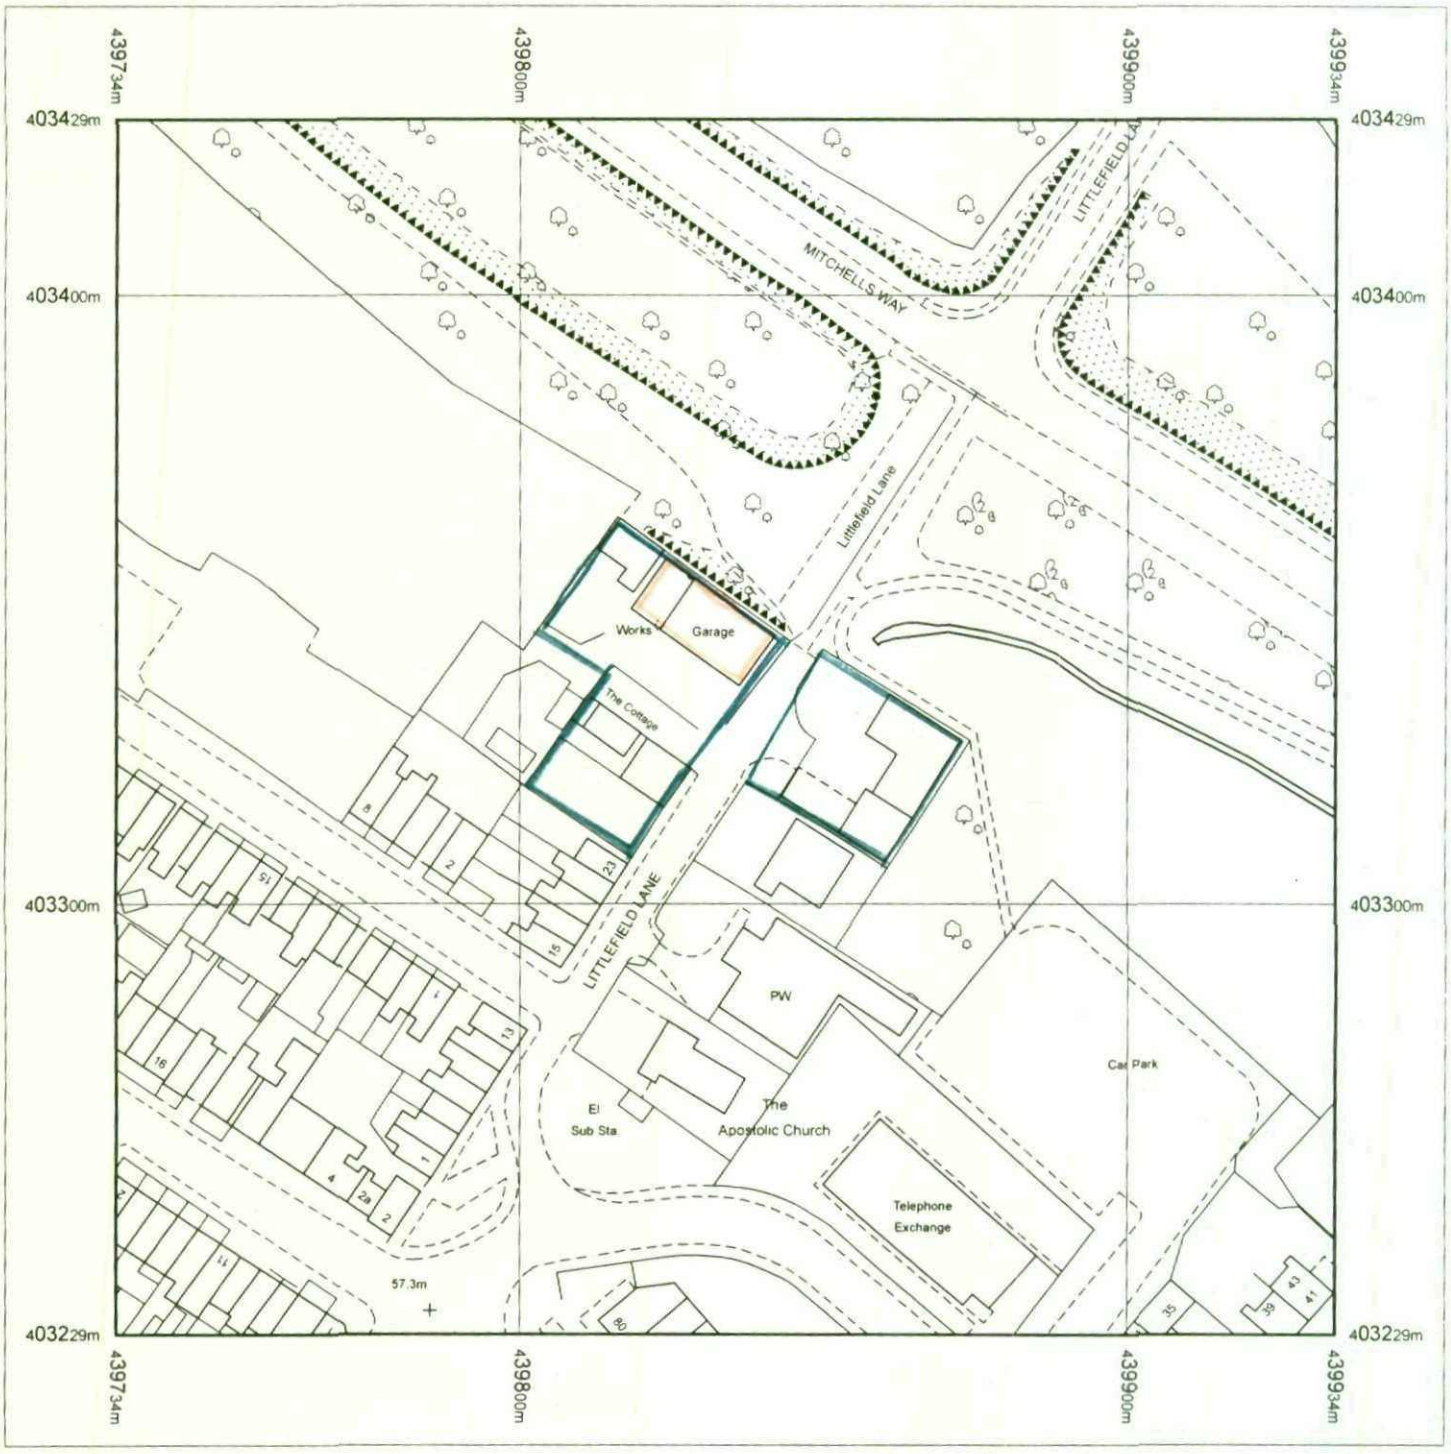

Produced 14.10.2009 from the Ordnance Survey National Geographic Database and incorporating surveyed revision available at this date. © Crown Copyright 2009.

Reproduction in whole or part is prohibited without the prior permission of Ordnance Survey.

Ordnance Survey, the OS Symbol and OS Sitemap are registered trademarks of Ordnance Survey, the national mapping agency of Great Britain.

The representation of a road, track or path is no evidence of a right of way.

The representation of features as lines is no evidence of a property boundary.

Metres
0 20 40

Scale 1:1250

Supplied by: **Blackwell M and D C**
Serial number: 02118300
Centre coordinates: 439834.13 403328.75

Further information can be found on the OS Sitemap Information leaflet or the Ordnance Survey web site: www.ordnancesurvey.co.uk

LARRYS TYRES


LITTLEFIELD LANE

WOMBWELL

S73 8DF

Ordnance Survey®

OS Sitemap®

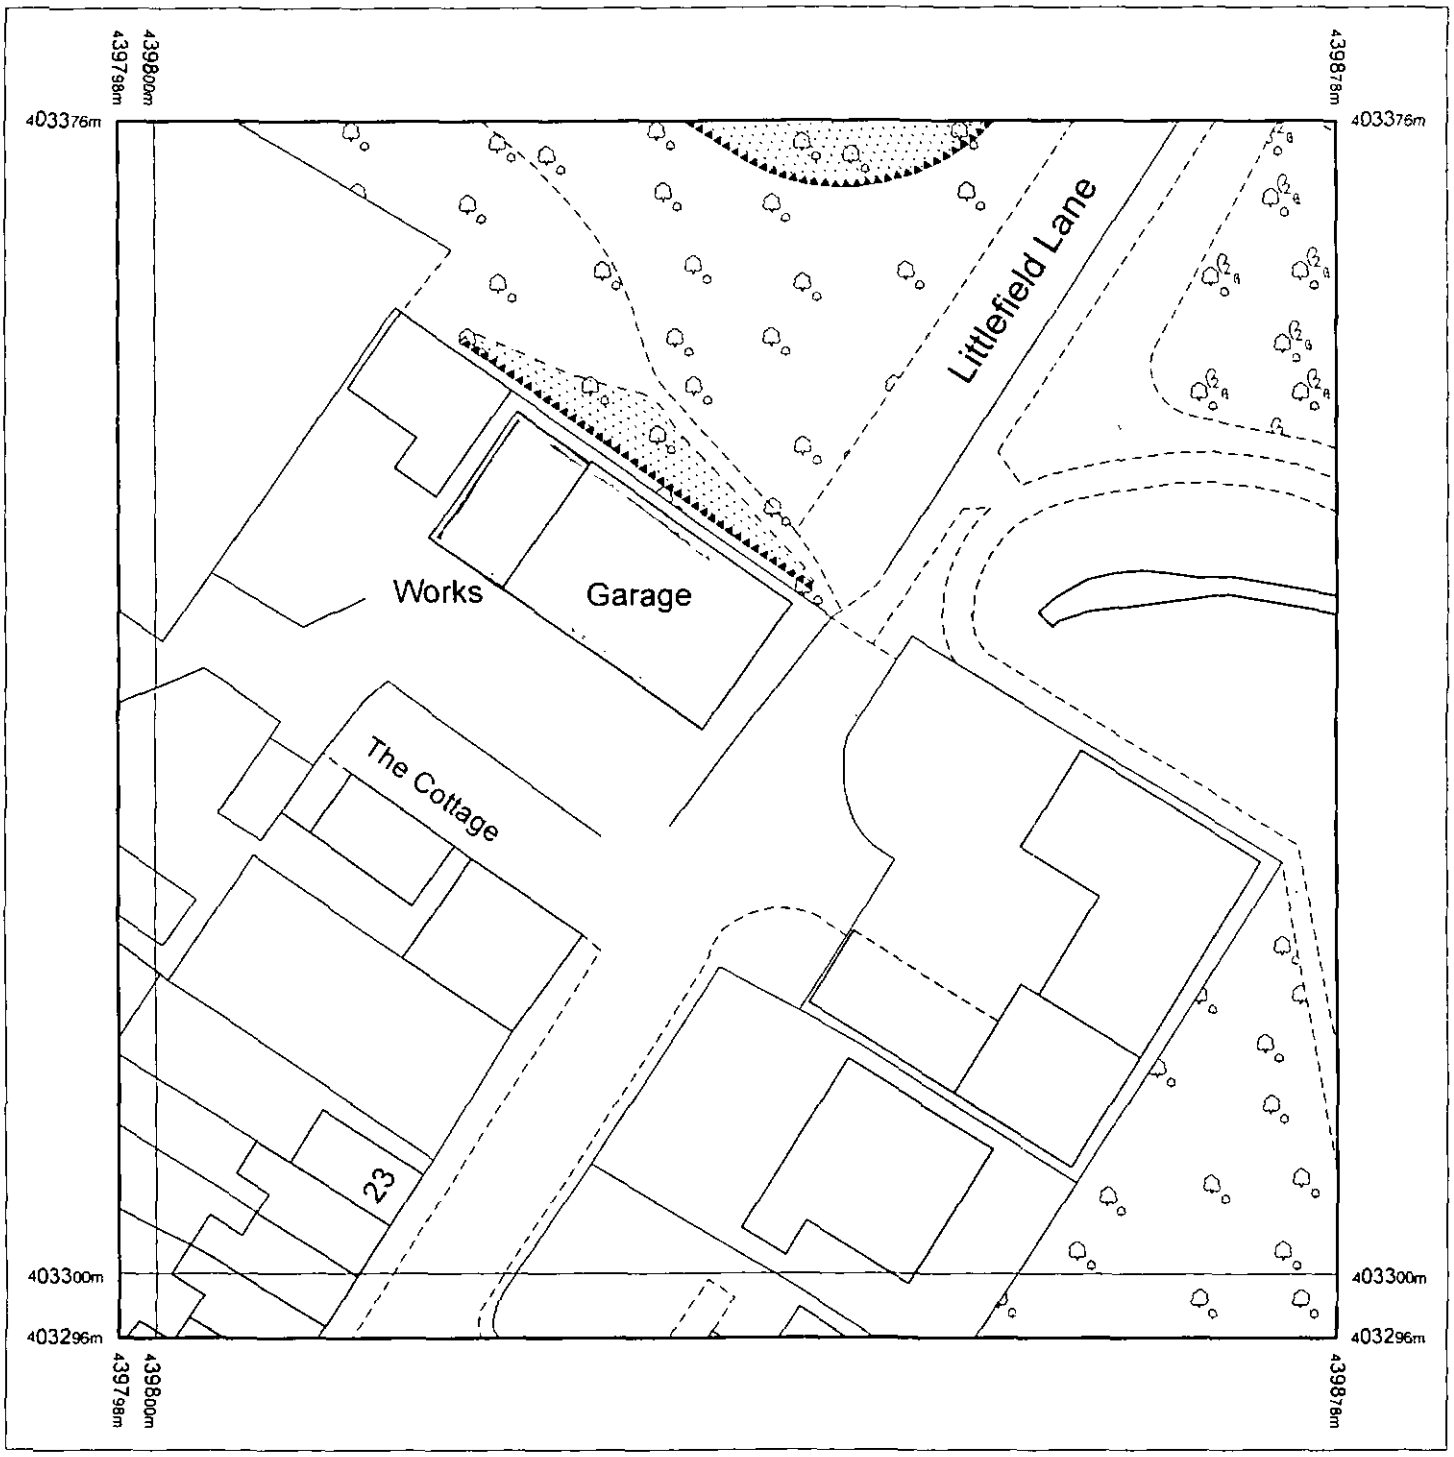

Produced 14.10.2009 from the Ordnance Survey National Geographic Database and incorporating surveyed revision available at this date. © Crown Copyright 2009.

Reproduction in whole or part is prohibited without the prior permission of Ordnance Survey.

Ordnance Survey, the OS Symbol and OS Sitemap are registered trademarks of Ordnance Survey, the national mapping agency of Great Britain.

The representation of a road, track or path is no evidence of a right of way.

The representation of features as lines is no evidence of a property boundary.

Part or all of this OS Sitemap is enlarged from mapping produced at one or more of the following scales: 1:1250, 1:2500, 1:10000.

Metres

0 5 10 15 20

Scale 1:500

Supplied by: **Blackwell M and D C**
Serial number: 02118400
Centre coordinates: 439837.63 403335.75

Further information can be found on the OS Sitemap Information leaflet or the Ordnance Survey web site: www.ordnancesurvey.co.uk


LARRYS TYRES

LITTLEFIELD LANE

WOMBWELL


S73 8DF

DO NOT SCALE DRAWING | ALL DIMENSIONS IN MILLIMETRES | IF IN DOUBT ASK

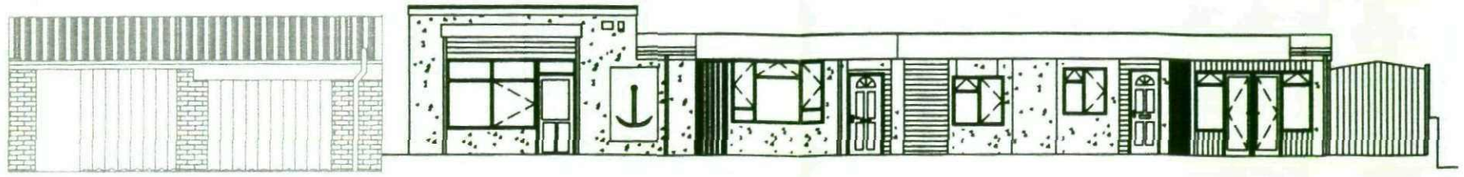

FRONT ELEVATION OF EXISTING UNIT

FRONT ELEVATION

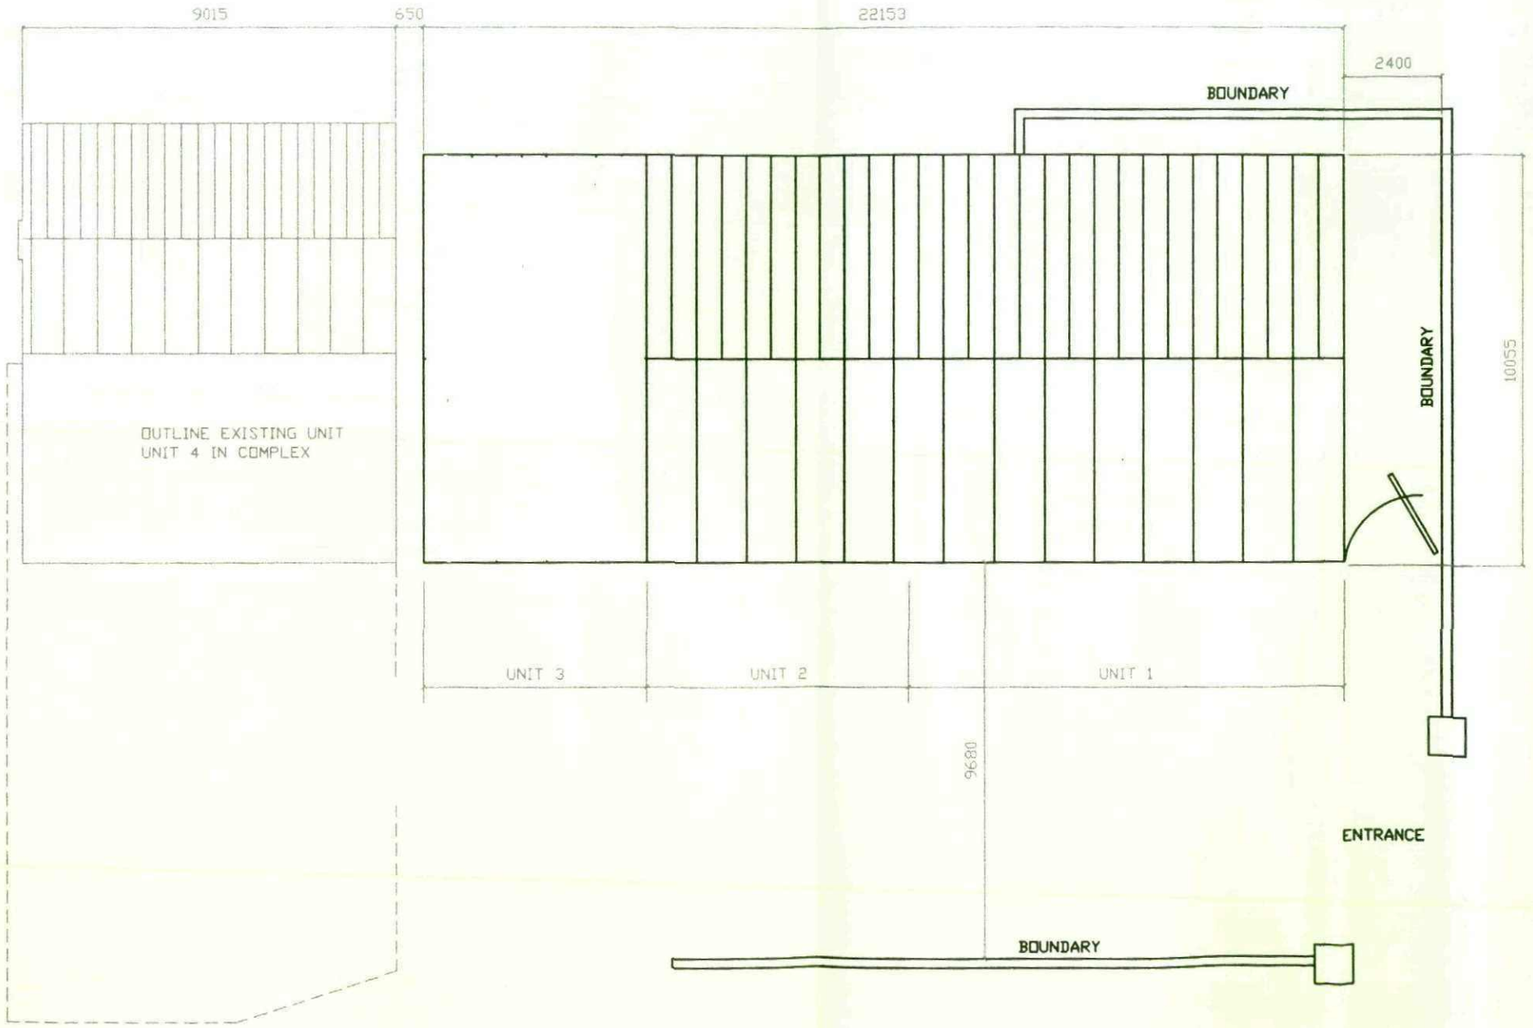


CLIENT KOI CAVERN PET AND AQUATIC CENTRE UNIT 1 - 3 LITTLEFIELD LANE WOMBWELL	TITLE DRAWING SHOWING EXISTING SITE LAYOUT & FRONT ELEVATION OF AS ALTERED UNITS	Quill ARCHTECTURE ©	THIS DRAWING IS COPYRIGHT AND MUST NOT BE USED OR DISCLOSED IN ANY WAY EXCEPT WHERE AUTHORIZED IN WRITING BY QUILL ARCHITECTURE. TELEPHONE (01226) 755446 REG No 5210984	SCALE 1 : 150 DATE 10/03/10 DRG No CAD/QA//1001	DRAWN AD REV A


DO NOT SCALE DRAWING

ALL DIMENSIONS IN MILLIMETRES


IF IN DOUBT ASK

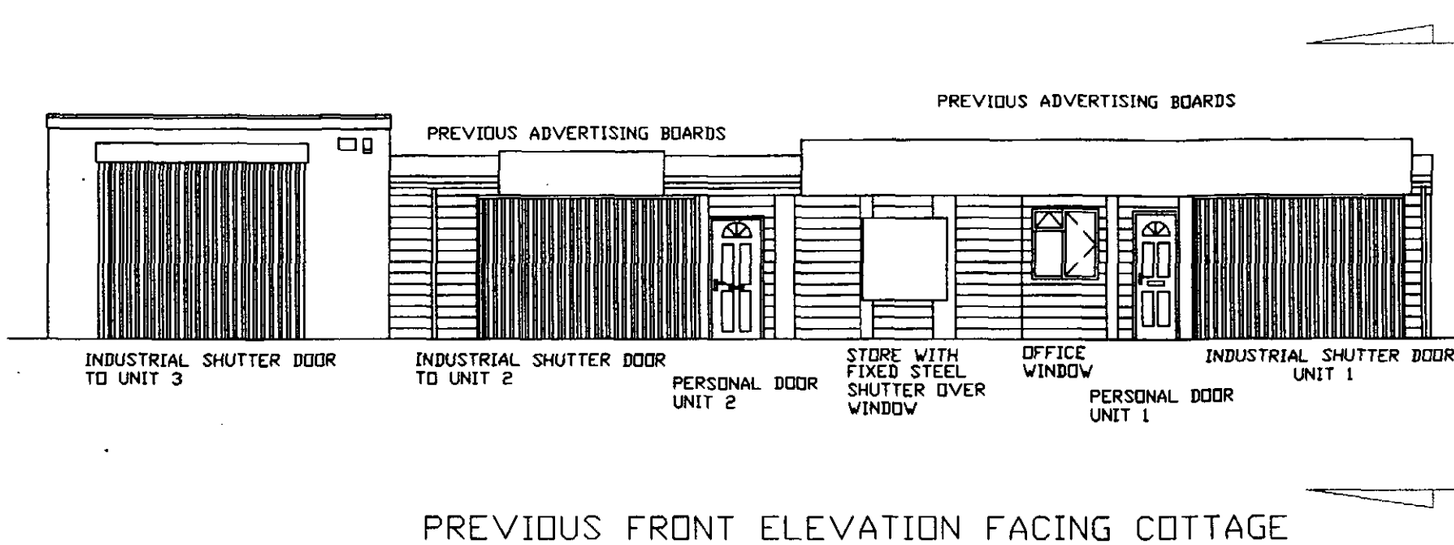


PREVIOUS FRONT ELEVATION FACING COTTAGE ON ARROW "A"

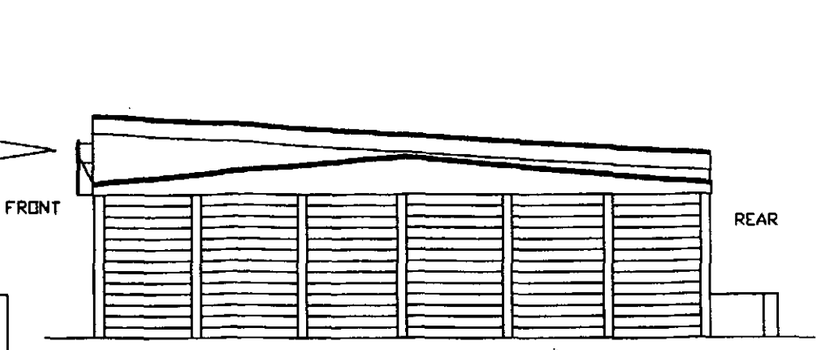

PREVIOUS SIDE ELEVATION FACING LITTLEFIELD LANE ON X-X

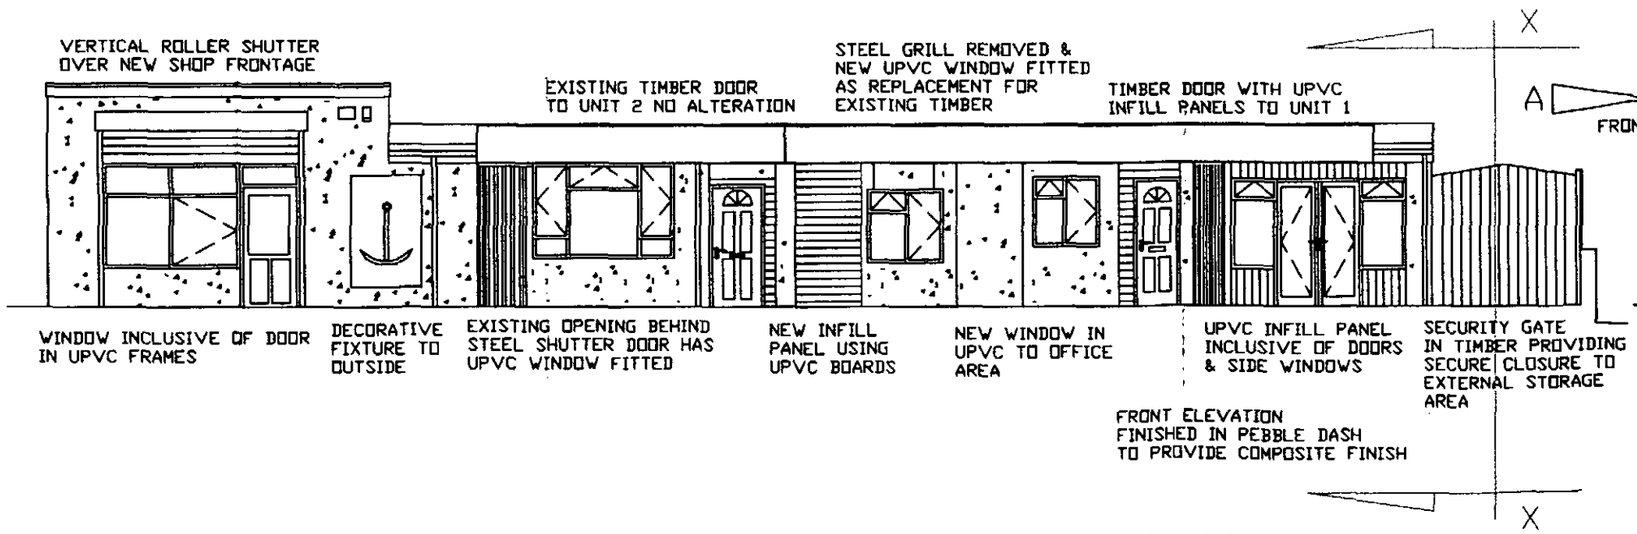

AS ALTERED FRONT ELEVATION FACING COTTAGE ON ARROW "A"

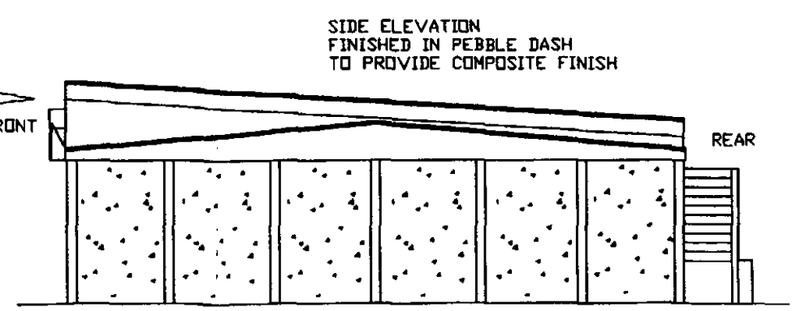

AS ALTERED SIDE ELEVATION FACING LITTLEFIELD LANE ON X-X

CLIENT
KOI CAVERN PET AND AQUATIC CENTRE
UNIT 1 - 3 LITTLEFIELD LANE
WOMBWELL

TITLE
DRAWING SHOWING PREVIOUS FRONT AND SIDE ELEVATIONS AND AS ALTERED FRONT AND SIDE ELEVATIONS

Quill ARCHTECTURE ©

THIS DRAWING IS COPYRIGHT AND MUST NOT BE USED OR DISCLOSED IN ANY WAY EXCEPT WHERE AUTHORIZED IN WRITING BY QUILL ARCHITECTURE.


TELEPHONE (01226) 755446 REG No 5210984

SCALE 1 : 100		DRAWN	AD
DATE 10/03/10	REV	A	
DRG No CAD/QA/1002			

DO NOT SCALE DRAWING

ALL DIMENSIONS IN MILLIMETRES

IF IN DOUBT ASK

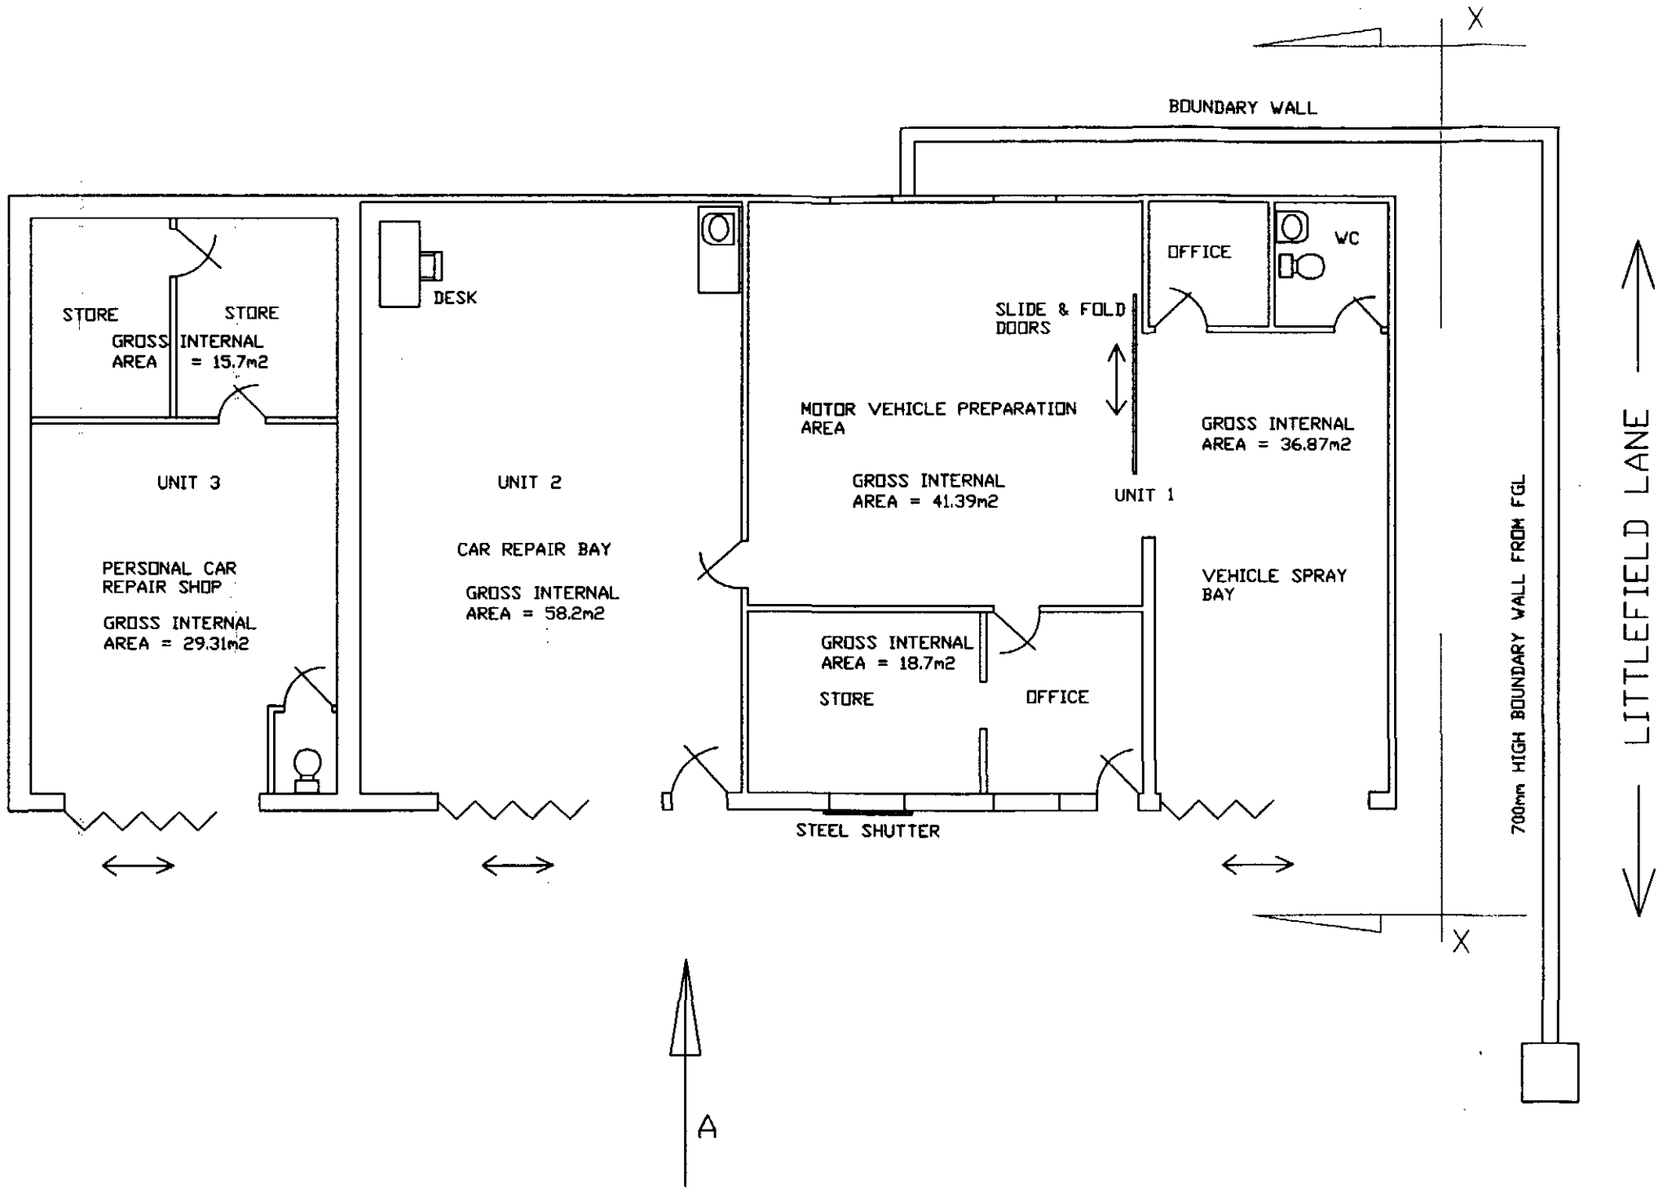

CLIENT
KOI CAVERN PET AND AQUATIC CENTRE
UNIT 1 - 3 LITTLEFIELD LANE
WOMBWELL

TITLE
DRAWING SHOWING FLOOR LAYOUT OF PREVIOUS UNITS

Quill ARCHTECTURE ©

THIS DRAWING IS COPYRIGHT AND MUST NOT BE USED OR DISCLOSED IN ANY WAY EXCEPT WHERE AUTHORIZED IN WRITING BY QUILL ARCHITECTURE.


TELEPHONE (01226) 755446 REG No 5210984

SCALE 1 : 100		DRAWN	AD
DATE 10/03/10	REV	A	
DRG No CAD/QA/1003			

DO NOT SCALE DRAWING

ALL DIMENSIONS IN MILLIMETRES

IF IN DOUBT ASK

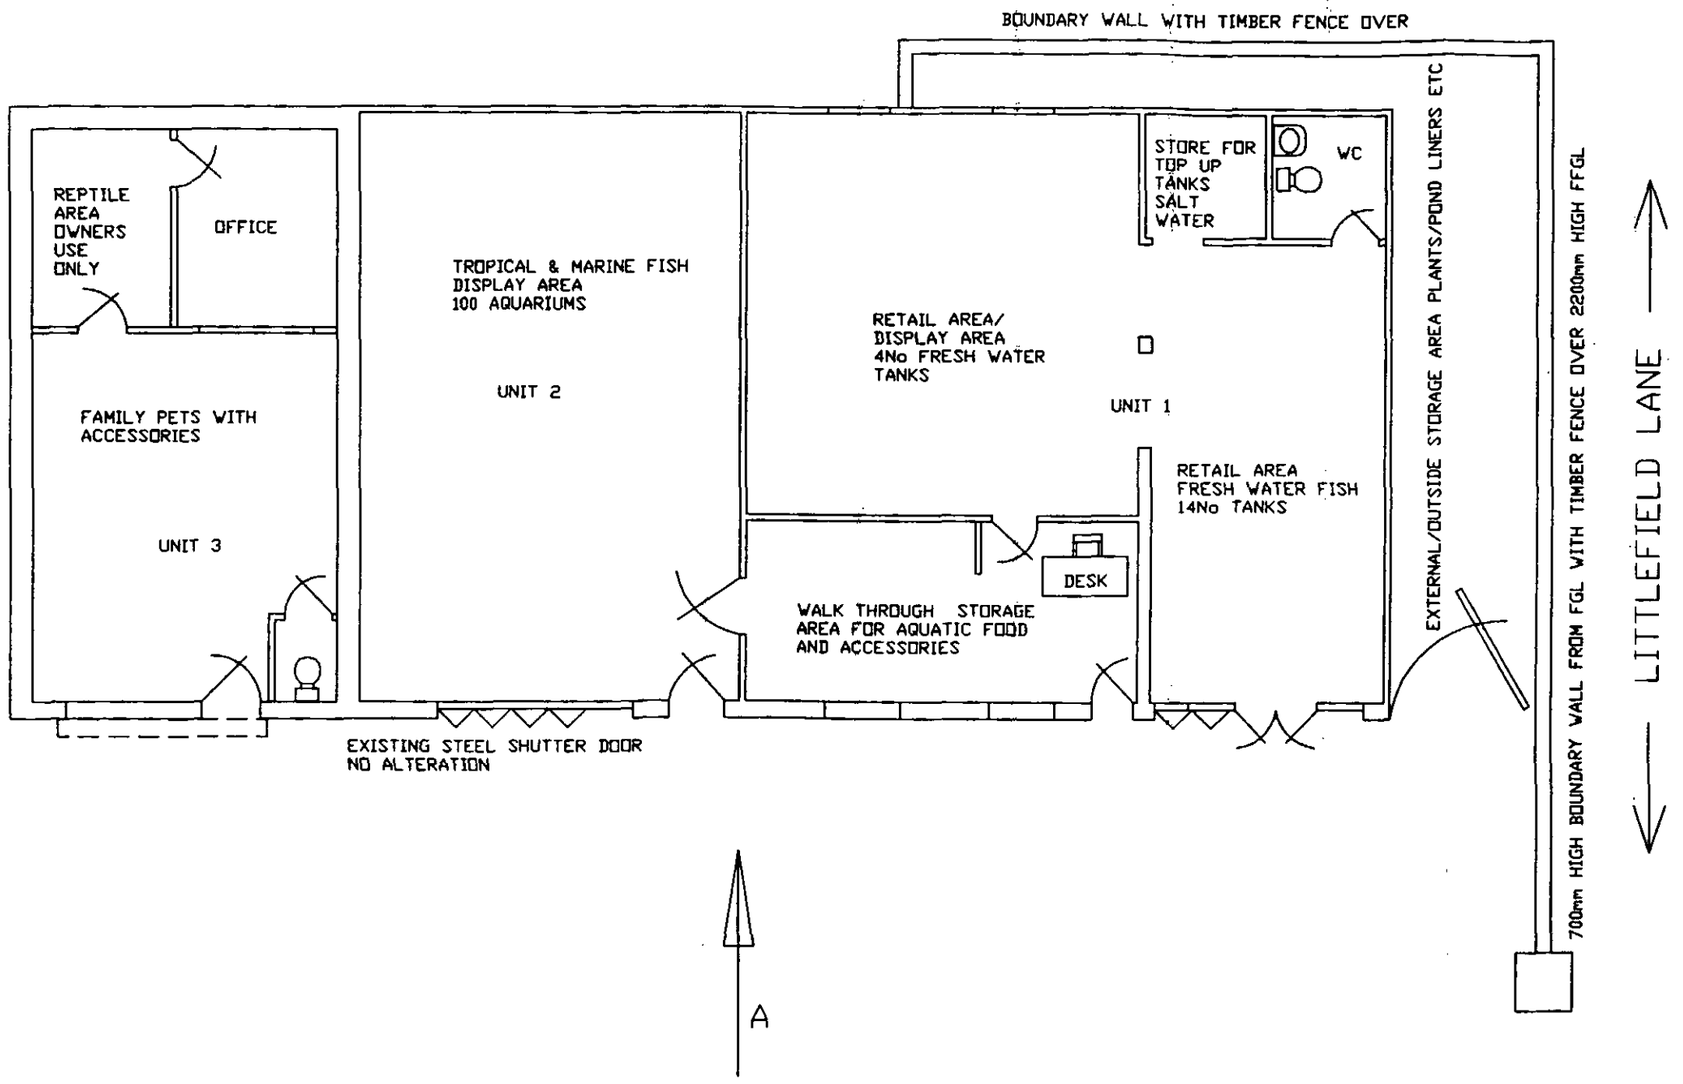

CLIENT
KOI CAVERN PET AND AQUATIC CENTRE
UNIT 1 - 3 LITTLEFIELD LANE
WOMBWELL

TITLE
DRAWING SHOWING FLOOR LAYOUT OF AS ALTERED UNITS


Quill ARCHTECTURE ©

THIS DRAWING IS COPYRIGHT AND MUST NOT BE USED OR DISCLOSED IN ANY WAY EXCEPT WHERE AUTHORIZED IN WRITING BY QUILL ARCHITECTURE.


TELEPHONE (01226) 755446 REG No 5210984

SCALE 1 : 100	DRAWN	A	
DATE 10/03/10	REV	A	
DRG No CAD/QA/1004			

DO NOT SCALE DRAWING | ALL DIMENSIONS IN MILLIMETRES | IF IN DOUBT ASK

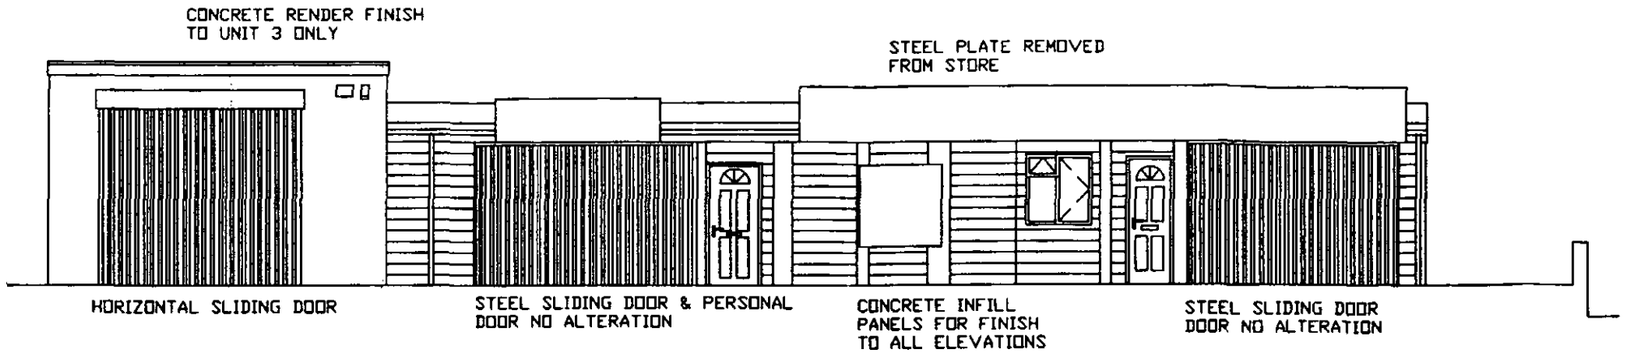

PREVIOUS FRONTAGE OF UNITS 1-3
WITH SHUTTERS CLOSED

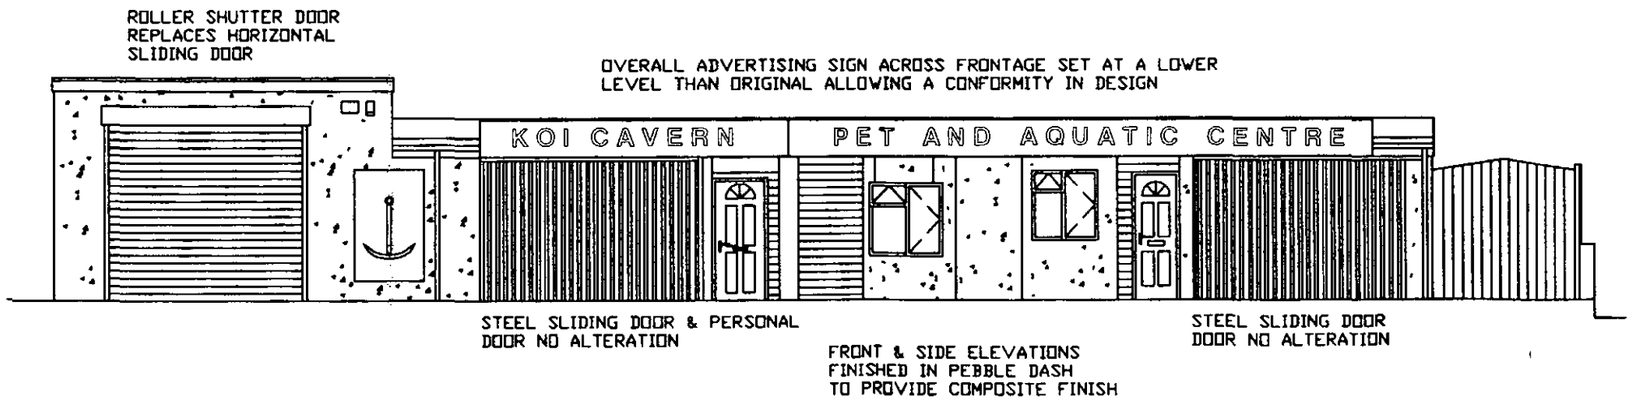

NEW FRONTAGE OF UNITS 1-3
WITH SHUTTERS CLOSED

CLIENT
KOI CAVERN PET AND AQUATIC CENTRE
UNIT 1 - 3 LITTLEFIELD LANE
WOMBWELL

TITLE
DRAWING SHOWING COMPARISON OF PREVIOUS AND
AS ALTERED FRONTAGE WITH SHUTTERS CLOSED

Quill ARCHTECTURE ©

THIS DRAWING IS COPYRIGHT AND MUST NOT BE USED OR DISCLOSED IN ANY WAY EXCEPT WHERE AUTHORIZED IN WRITING BY QUILL ARCHITECTURE.

TELEPHONE (01226) 755446 REG No 5210984

SCALE 1 : 100		DRAWN	AD
DATE 10/03/10	REV	A	
DRG No CAD/QA/1005			