

REVISIONS


- -

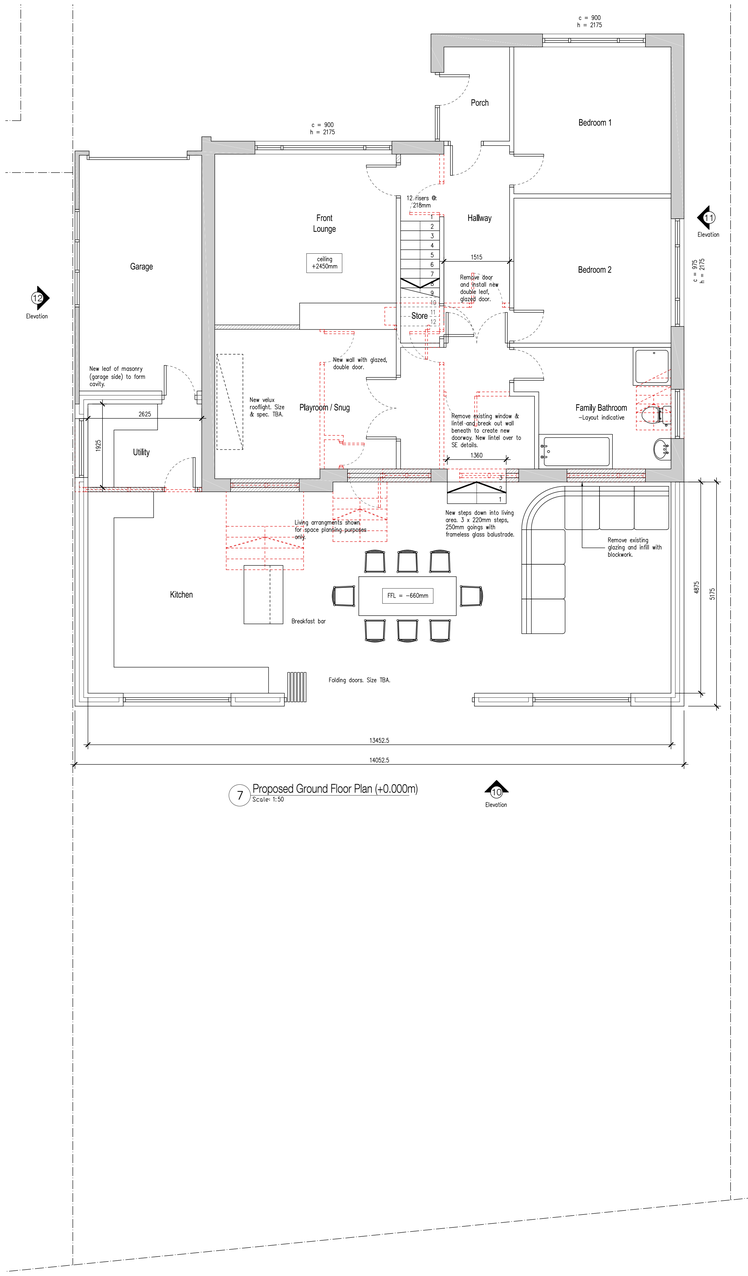


7 Proposed Ground Floor Plan (+0.000m)
Scale: 1:50

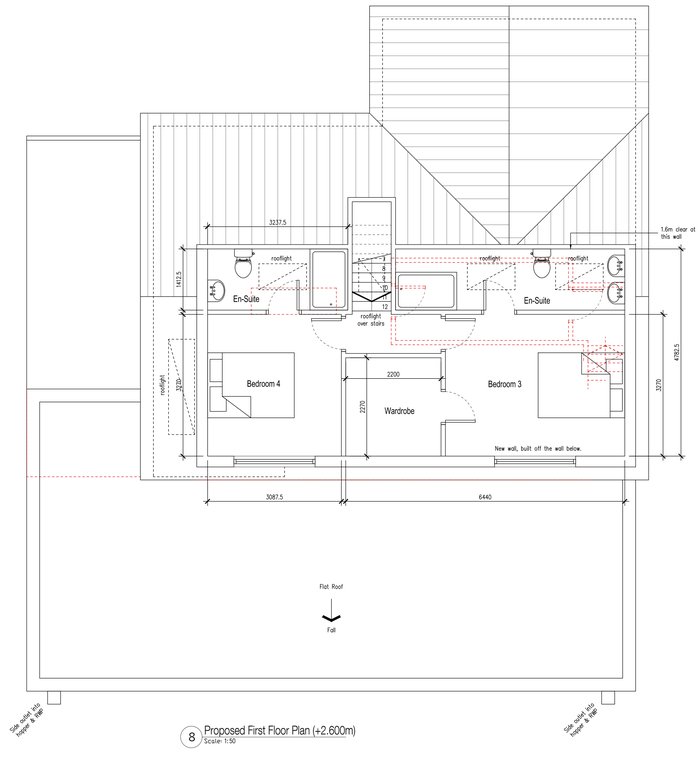


8 Proposed First Floor Plan (+2.600m)
Scale: 1:50

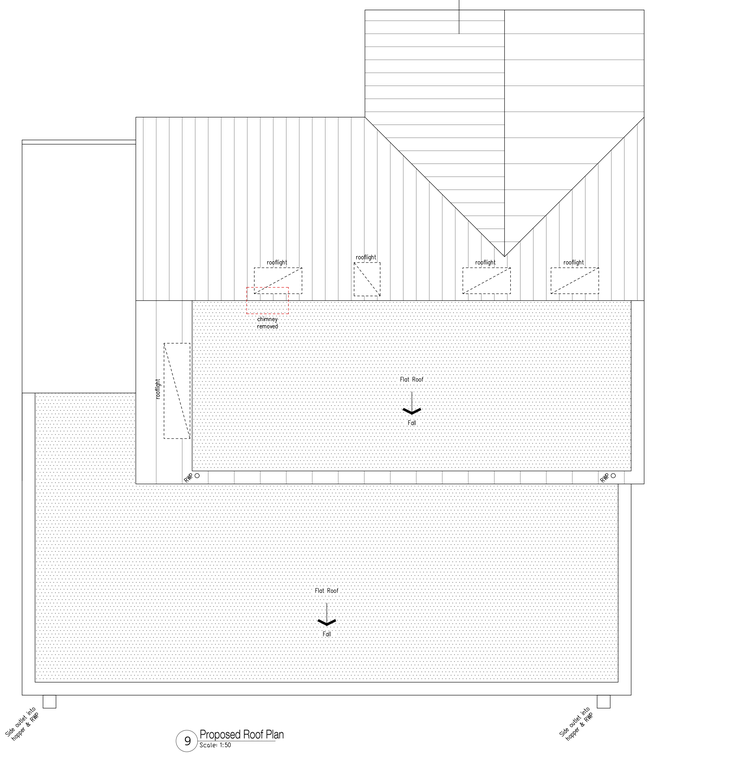


9 Proposed Roof Plan
Scale: 1:50

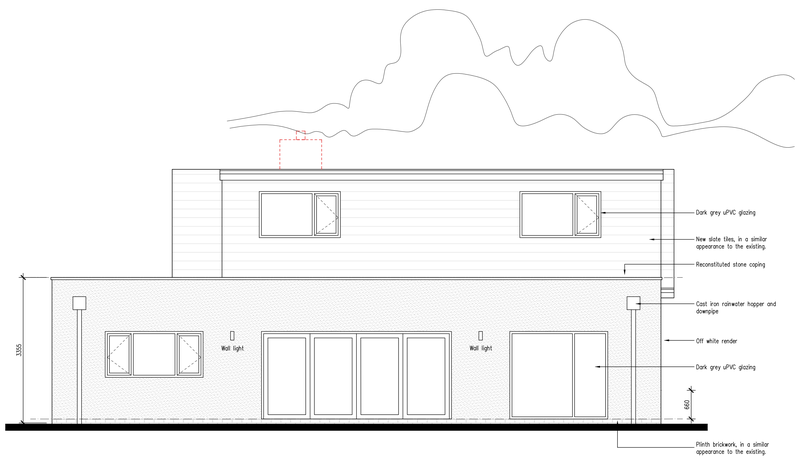

10 Proposed Rear (South Facing) Elevation
Scale: 1:50

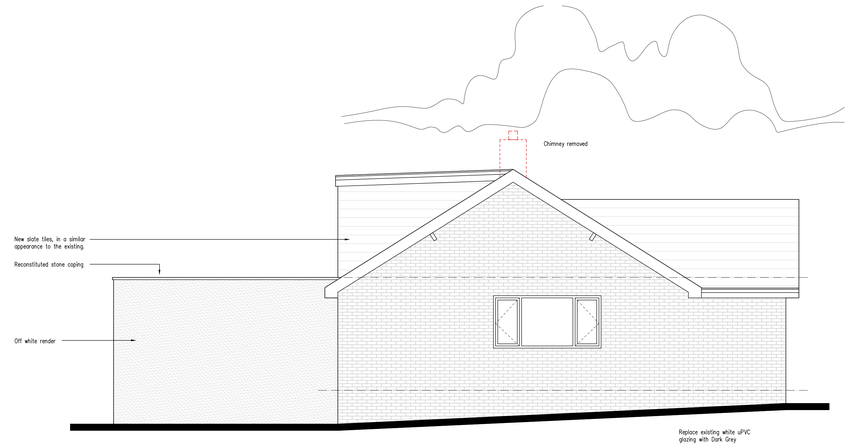

11 Proposed Side (East Facing) Elevation
Scale: 1:50

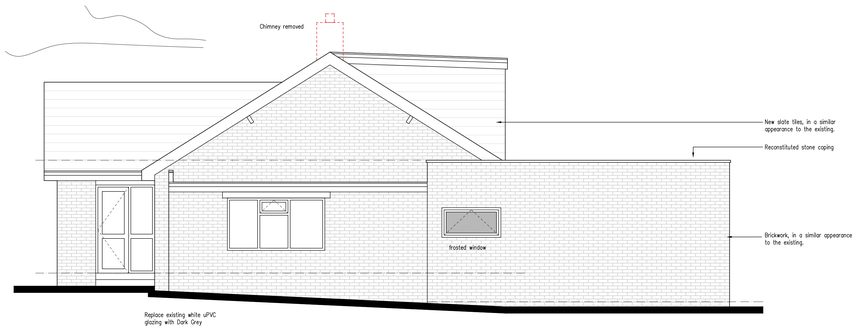

12 Proposed Side (West Facing) Elevation
Scale: 1:50

north

0 500 1000 1500 2000 3 5 10

PROJECT

Sarah & Natalie Gilmour
9 Manor End, Worsborough

TITLE

Proposed Rear Extension
Proposed GA's

SCALE	DATE
1:50 @ A0	10.04.2018
DRAWN BY	REVIEWED
DRAWING NO	REVISION
2018-01-02	-

DRAWING PATH