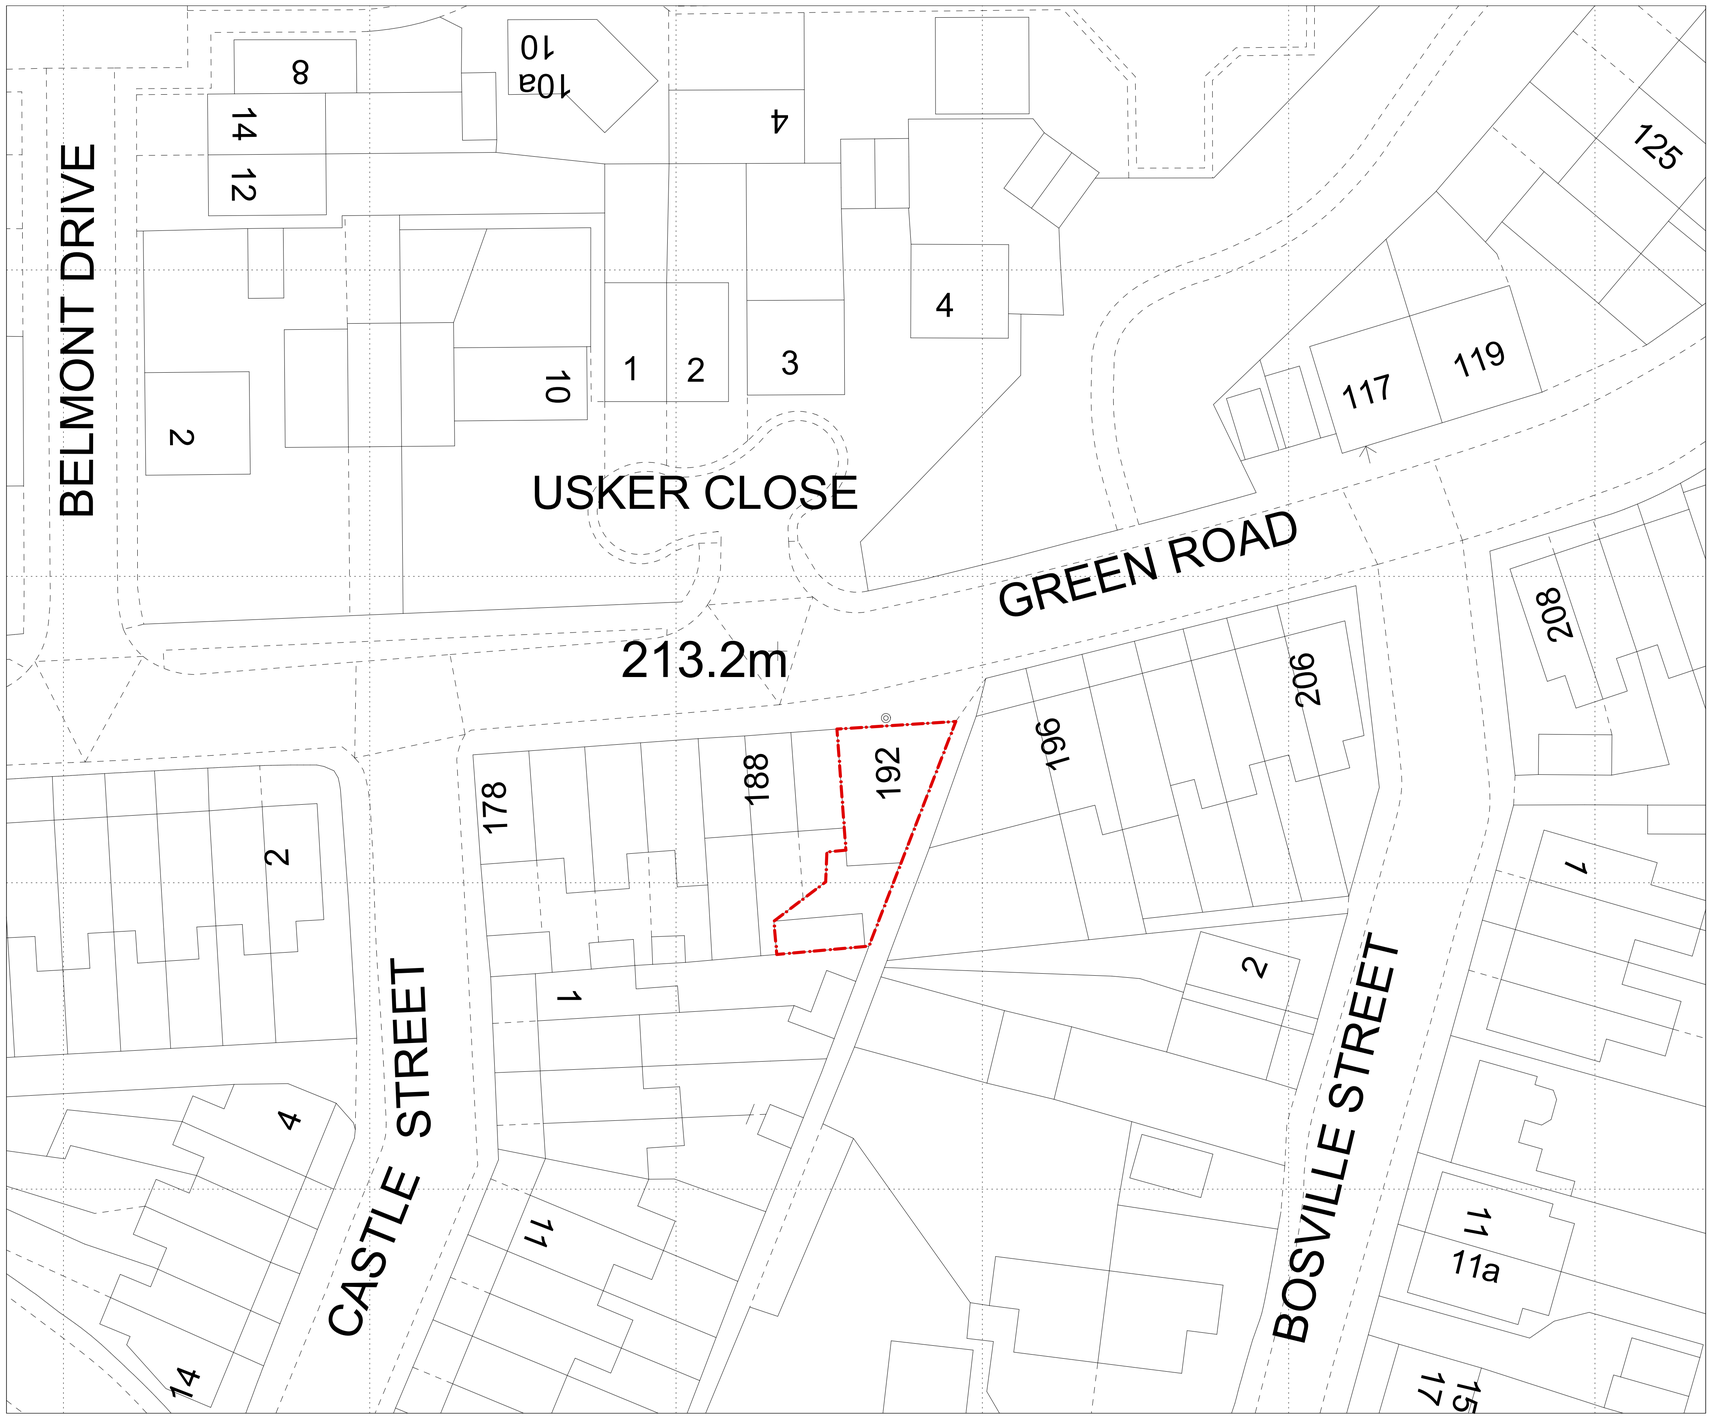


0 10 20 30 40 50

N

NOTE
Drawing use for status issued for only.
Feasibility & Planning drawings are not intended for construction/manufacture. J Mahoney Architects Ltd cannot accept any responsibility for issues arising due to this.

All dimensions to be checked on site and any discrepancies to be notified prior to the commencement of work.

Do not scale from this drawing. If in doubt ask

© J Mahoney Architects Ltd

Site Area (outlined in Red line) = 130 m² / 0.0130 Ha.

Rev	Revison Notes	Date	Initial

status: PLANNING

J Mahoney Architects
Design & Planning

J Mahoney Architects Ltd
25 Millstones, Oxspring
Sheffield, S36 8WZ

Tel: 07577572695
Email: Jmahoneyarchitects@gmail.com

client: JPM Financial Management Ltd

job title: Change of Use
192 Green Road
Penistone
S36 6BG

drg title: Site Plan

date	drawn
	JFM

scale	sheet
1:250	A1

drwg no & revision: GRD-JPM-ZZ-00-DR-A-(10)01