
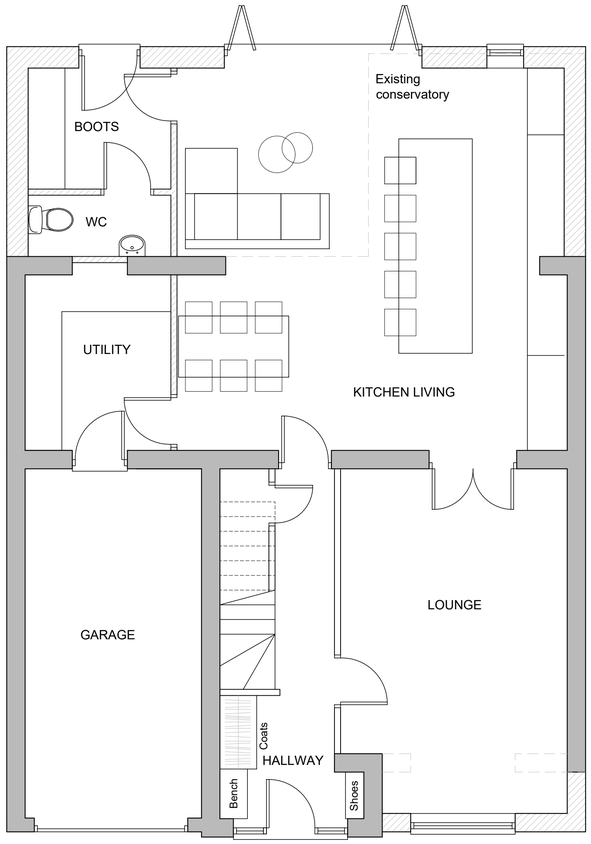


GROUND FLOOR PLAN
Scale – 1 : 50

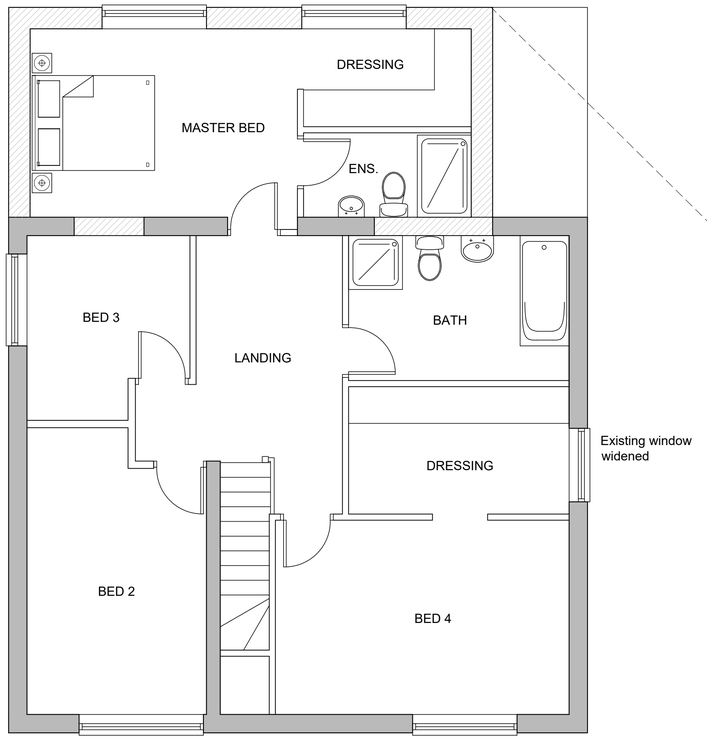

FIRST FLOOR PLAN
Scale – 1 : 50

GENERAL NOTES

Figured dimensions only to be taken from this drawing
Do not scale. If in doubt ask.

© Copyright exists on design and information contained in this drawing

No.	Revision/Issue	Date

Client Name
Mr & Mrs O'Dowd

Project Name
RESIDENTIAL EXTENSION

Project Address
10 WOODEND COURT
DODWORTH
BARNSLEY

Drawing Title
Proposed Plans

Drawn By: CR
Checked By: MN

Office Ref
26.021/ODowd/10WoodendCourt

Project Number: 26.021
Drawing Number: PL06
Date: 20.07.2026
Scale: 1:50@A1

JENKINS VEITCH NOLAN

Appleby House
Unit 19 Ravenshorn Way
Renishaw, Sheffield S21 3WY

T: 01246 432 338
F: 01246 436 794
E: info@jvnarchitecture.com