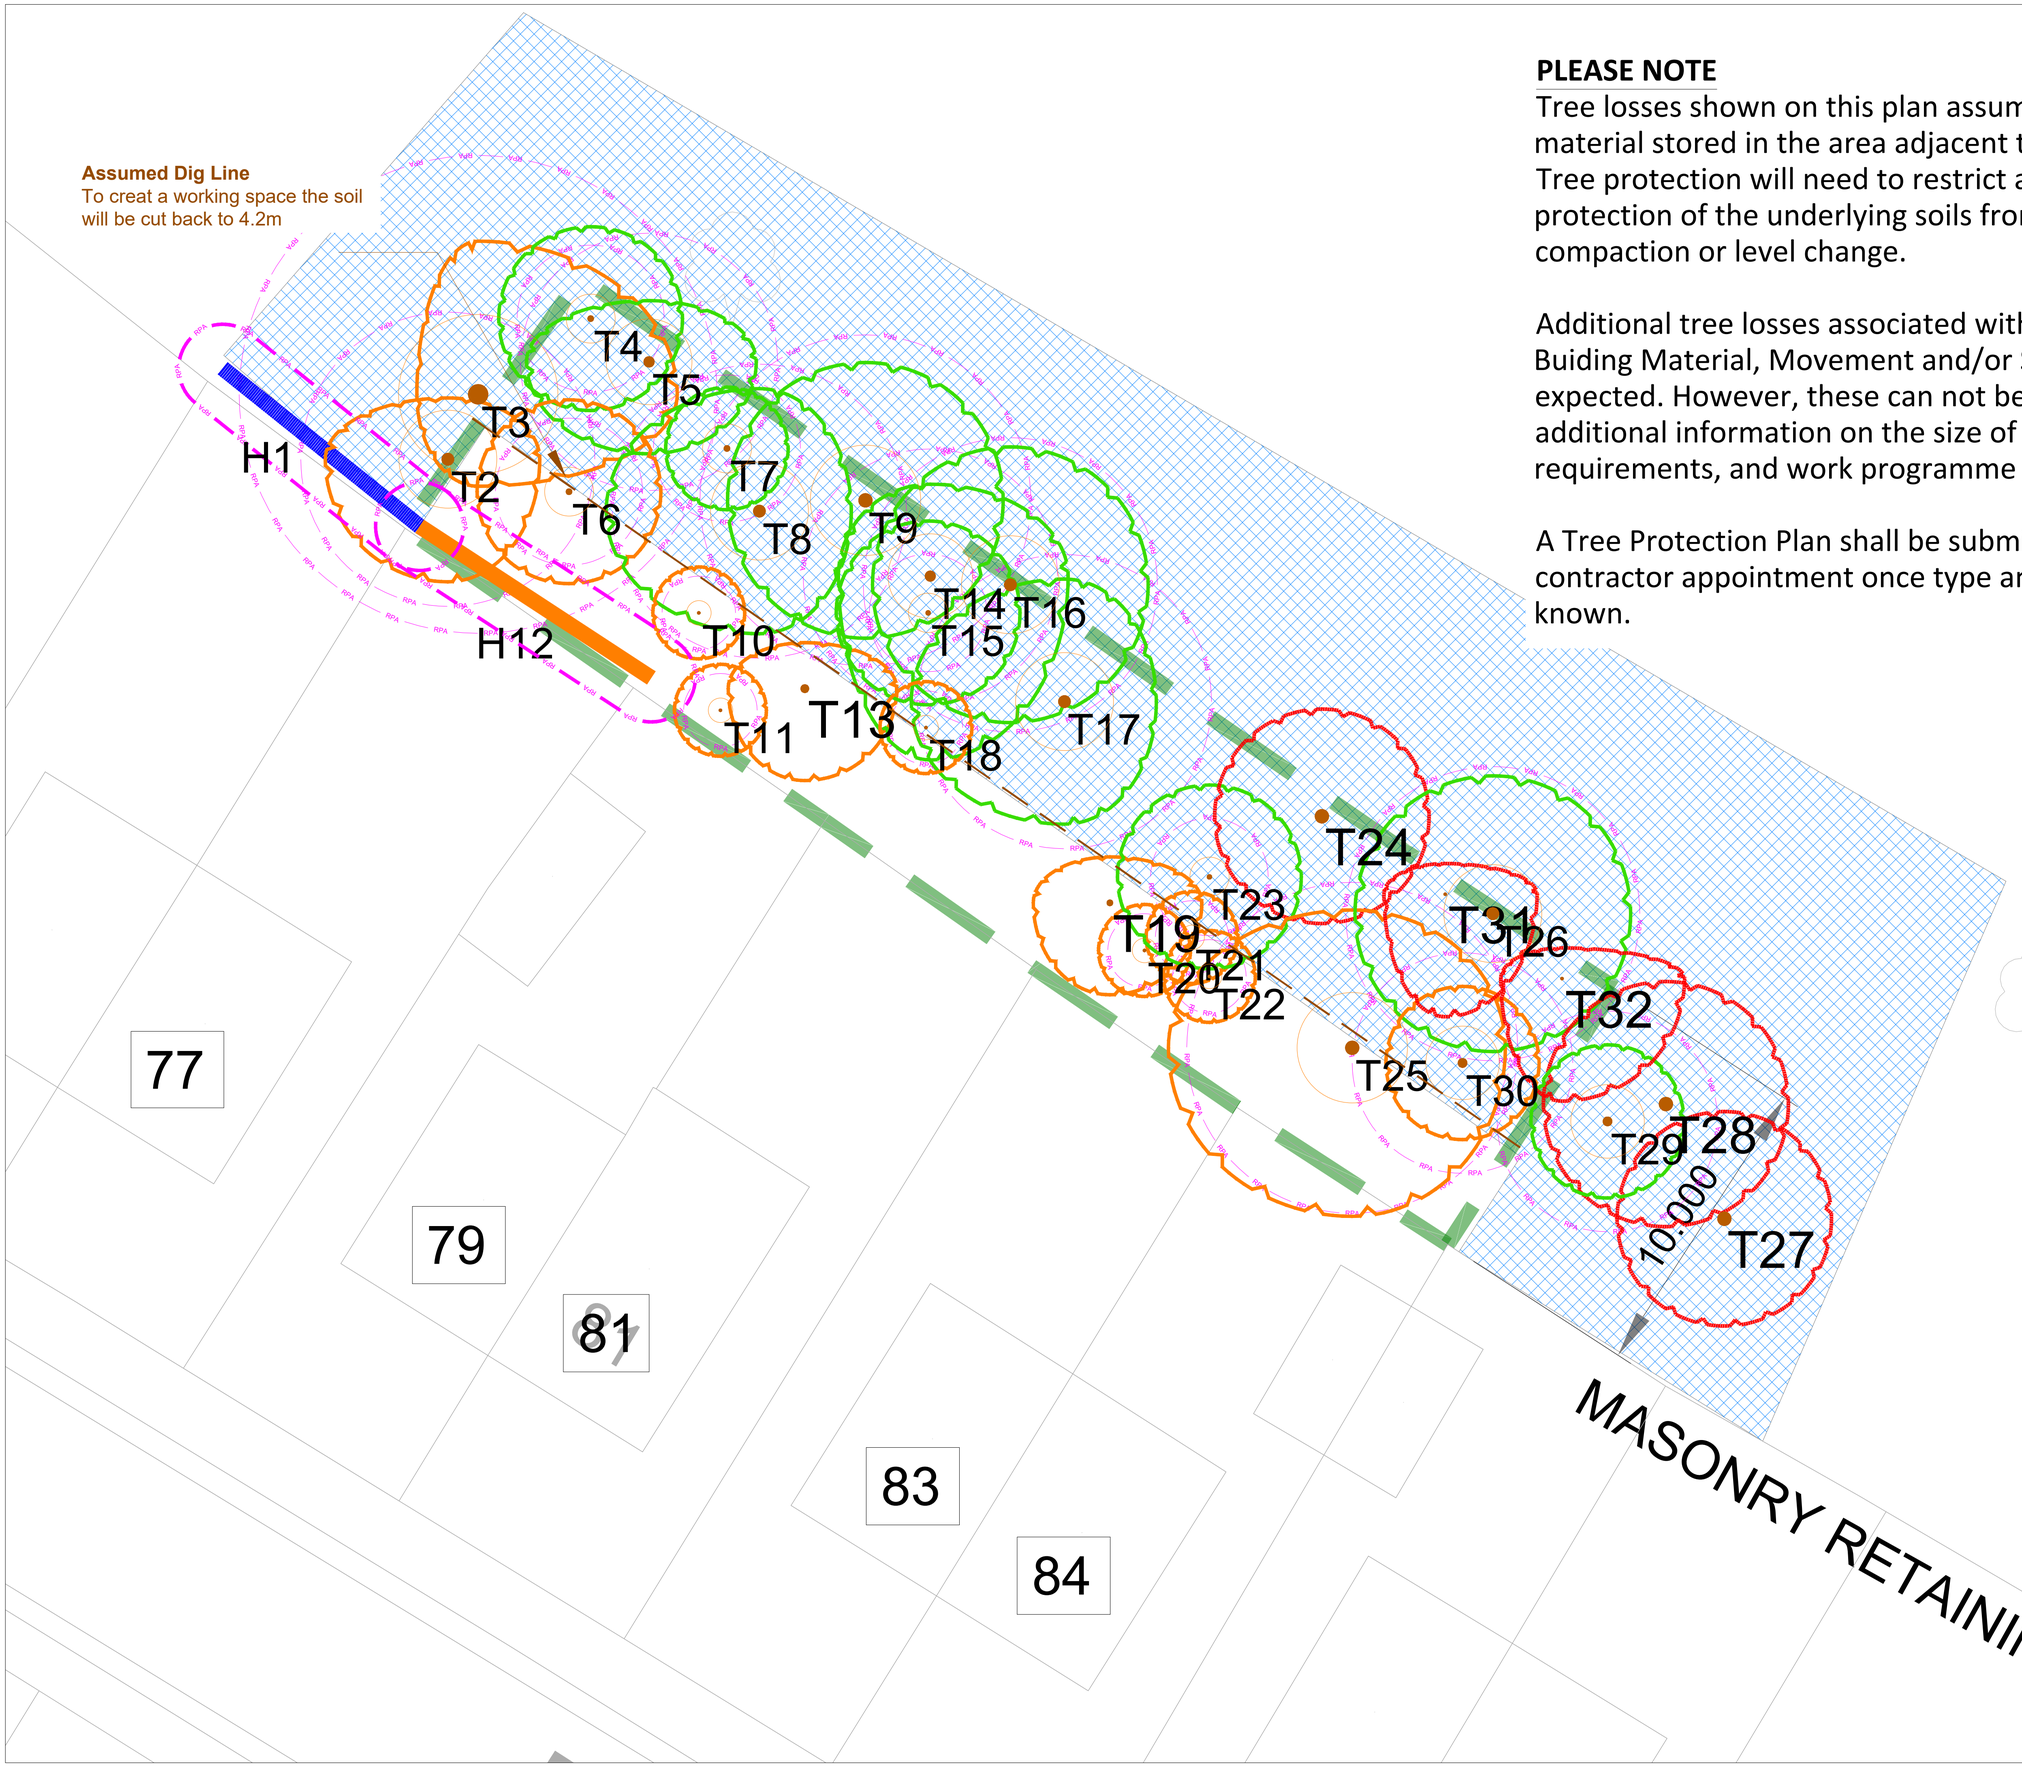


PLEASE NOTE

Tree losses shown on this plan assume no soil or material stored in the area adjacent to the works. Tree protection will need to restrict access to and protection of the underlying soils from excavation, compaction or level change.

Additional tree losses associated with Plant, Soil and Buiding Material, Movement and/or Storage are expected. However, these can not be quantified until additional information on the size of plant, access requirements, and work programme are better defined.

A Tree Protection Plan shall be submitted upon contractor appointment once type and size of plant is known.

© Barnes & Associates Ltd. This plan should be viewed in COLOUR, please do not scale form this drawing, all dimensions should be checked on site, any errors or divergences should be brought to the attention of Barnes and Associates Ltd. All right described in Chapter IV of the Copyright, Design & Patents Act 1988 have been generally asserted and copyright of this plan remains with Barnes Associates Ltd until all fees are paid in full.

N

Existing Site Plan - Scale 1:100 @ A1

0 5 10

Legend:

Trees to be retained within the scheme and protected in line with the guidlines set out in BS5837.

Trees to be removed to enable the scheme due to works to create working area. Involving a batter to 4.2m

Trees to be removed due to condition.

Construction Exclusion Zone (CEZ)
Indictaed by the red Net Hatching.
These are 'NO-GO ZONES' for site works, storage and operatives.
To be protected by appropriate Fencing and/or Ground protection.
These areas shall be identified with signage.

Notes:

Plan is based upon the supplied topographical Survey Plan.
Copies of this plan are available in CAD Formats .dwg & .dxf upon request.
All tree location are estimated positions due to boundary issues when survey was carried out.

Revision Description:

A - Preliminary Issue

Client: Align

Behalf of:

Project: Roehampton Rise, Barnsley

Title: Arb Implication Assessment

Drawing No: BA10904/AIA Status: P

Scale: 1:100 @ A1 Revision: C

Date: 10/11/2021

Drawn By: IB Checked: SB Approved: IB

BARNES associates ltd
SURVEY MANAGE IMPROVE
Unit 1 Foundry Yard, New Row
Boroughbridge YO51 9AX
T 01423 322 371
E info@barnesassociates.co.uk
W barnesassociates.co.uk
Company Number 10438116
Registered in England and Wales