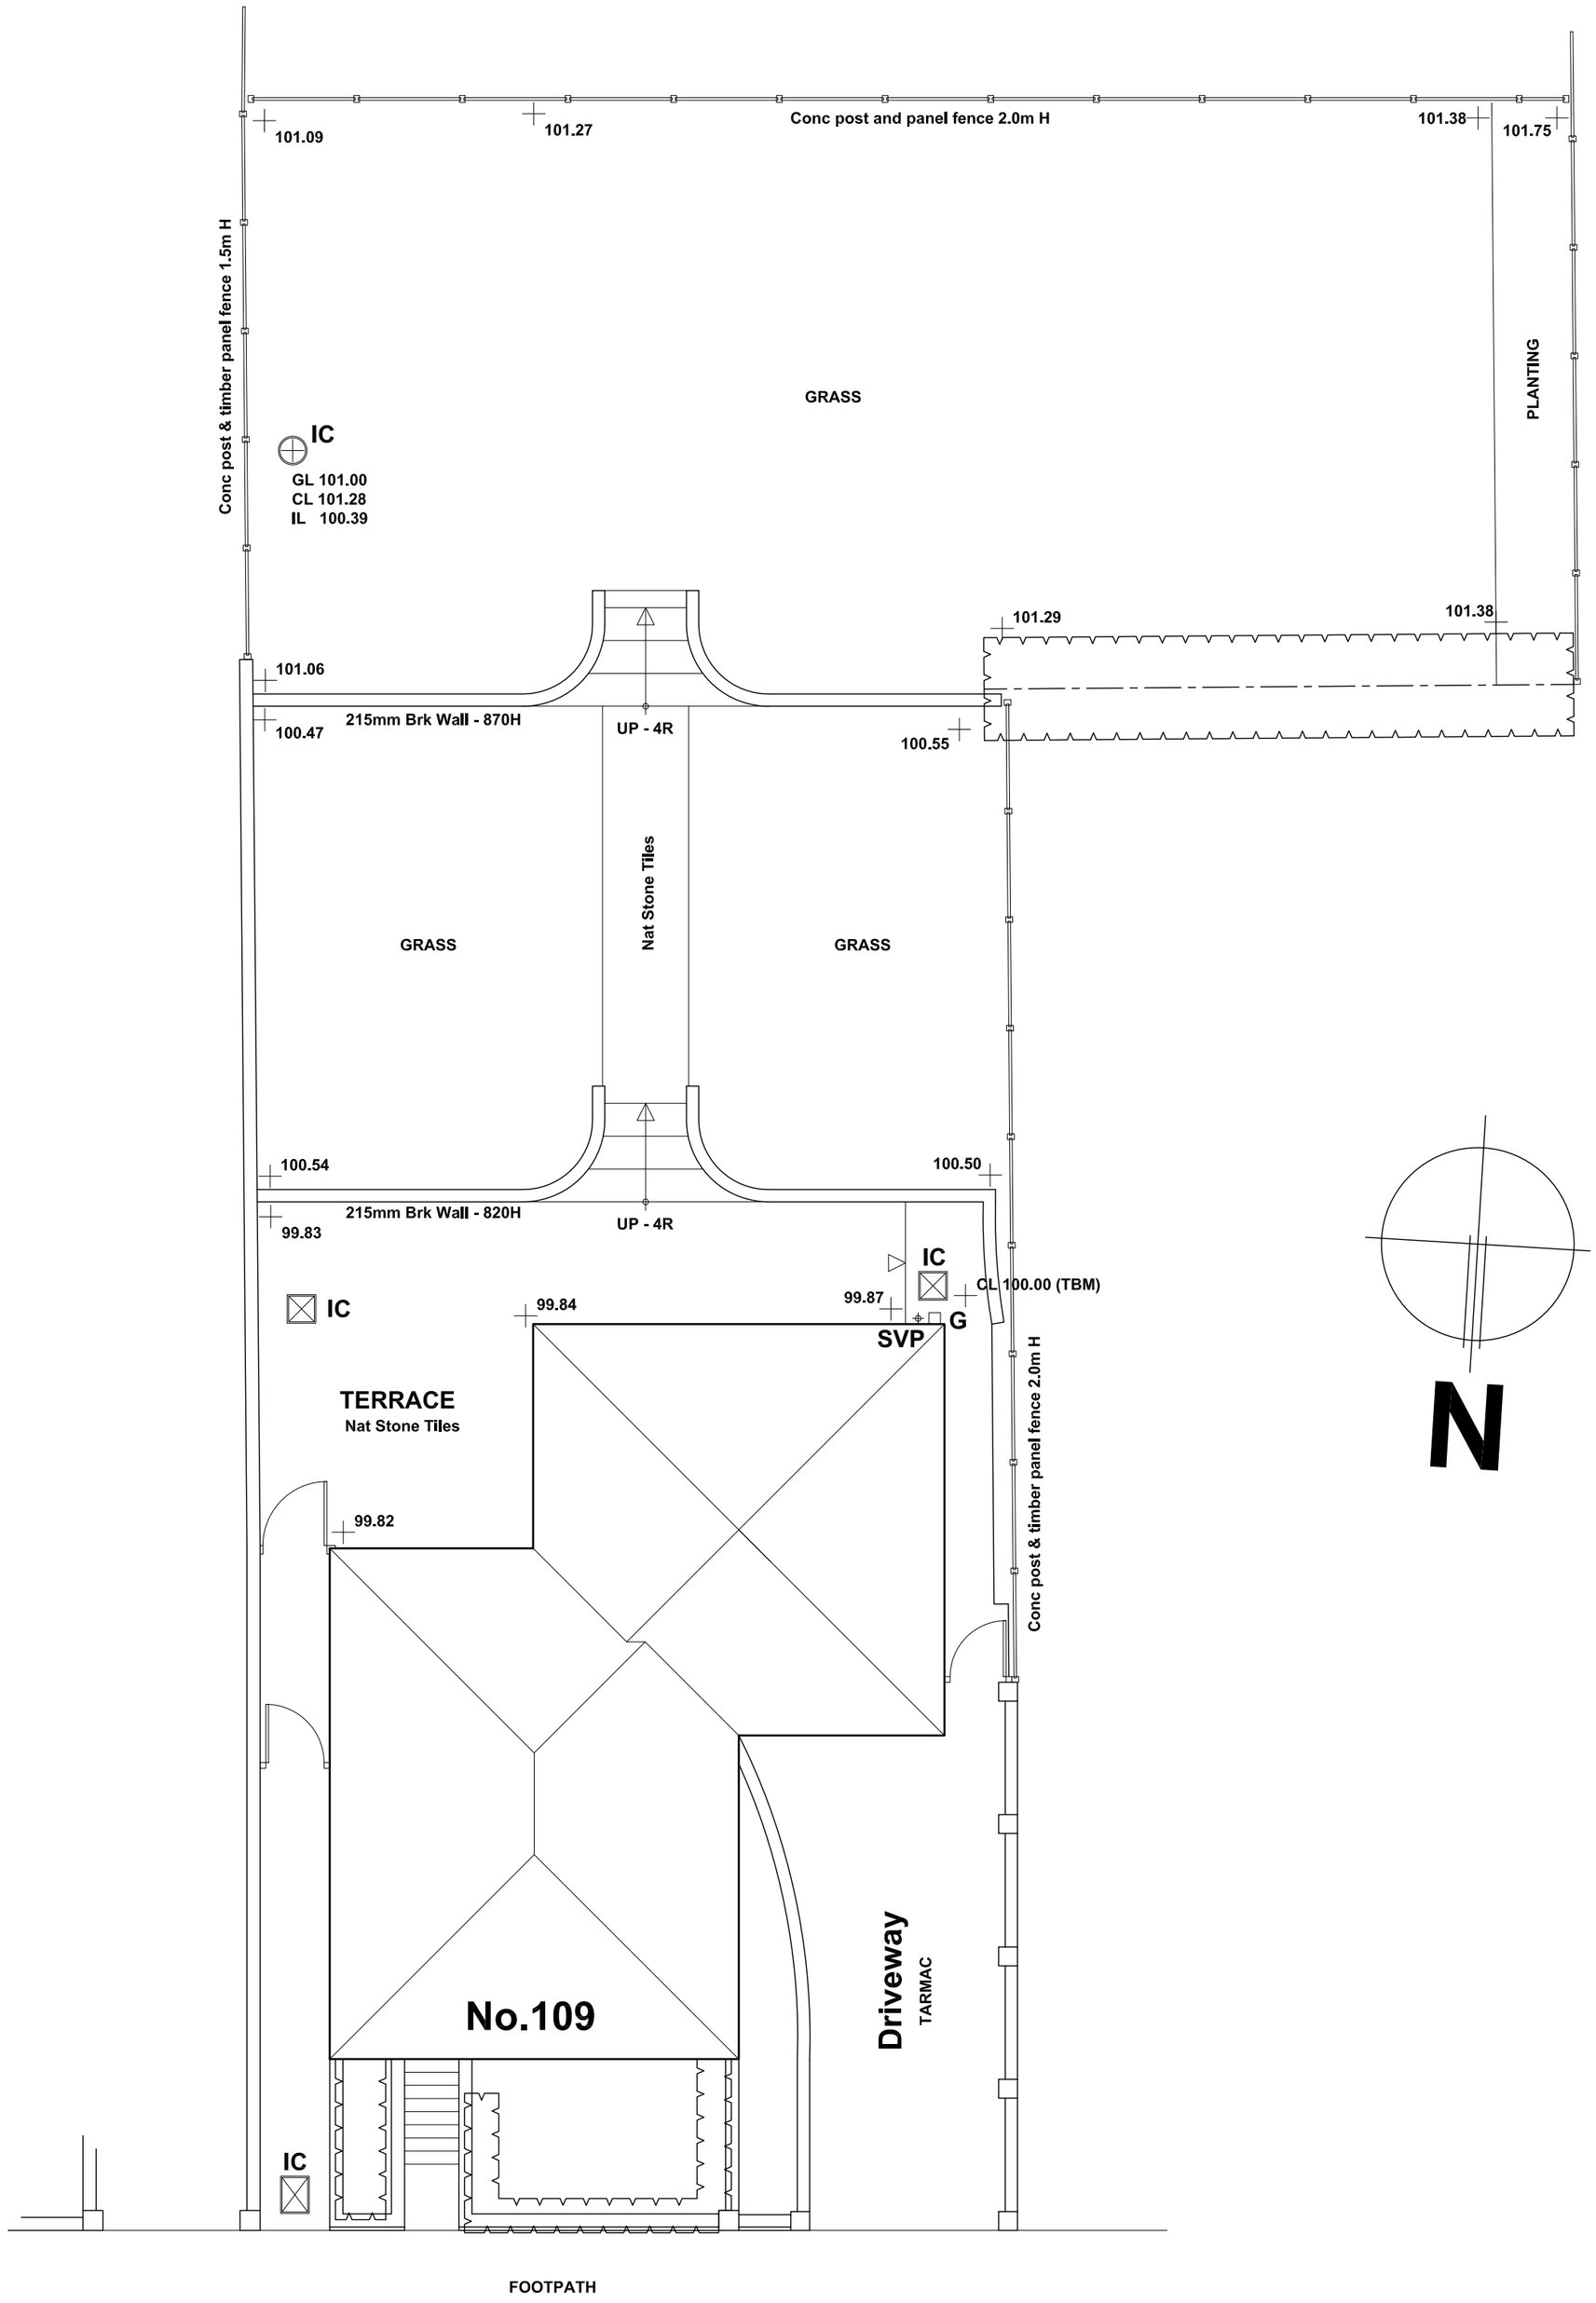



# SUMMER LANE.

| Revision | Date. | Description. |
|---|---|---|
| - | --/--/---- | - |

**PROPOSED ANNEX EXTENSION,**
**109 SUMMER LANE, WOMBWELL,**
**BARNSLEY, S73 8TU.**

## SURVEY
**Site Plan.**

Karl Pearce & Victoria Hopkinson.


Building Design Services

**JE Architectural Ltd**
23 Windmill Road, Wombwell,
Barnsley, S73 8PW.
Tel: 01226 754507
Email: jealtd@btconnect.com



This drawing and the copyright is the Architectural Company's property and maybe used or reproduced only by agreement. All Dimensions in Millimetres Unless specified otherwise and subject to verification on site.


| | |
|---|---|
| Scale: 1:100 @ A2 | Date: FEB 2018 |
| Ref: 201721 | Drwg No: 01 |

0 cm | 2 cm | 4 cm | 6 cm