
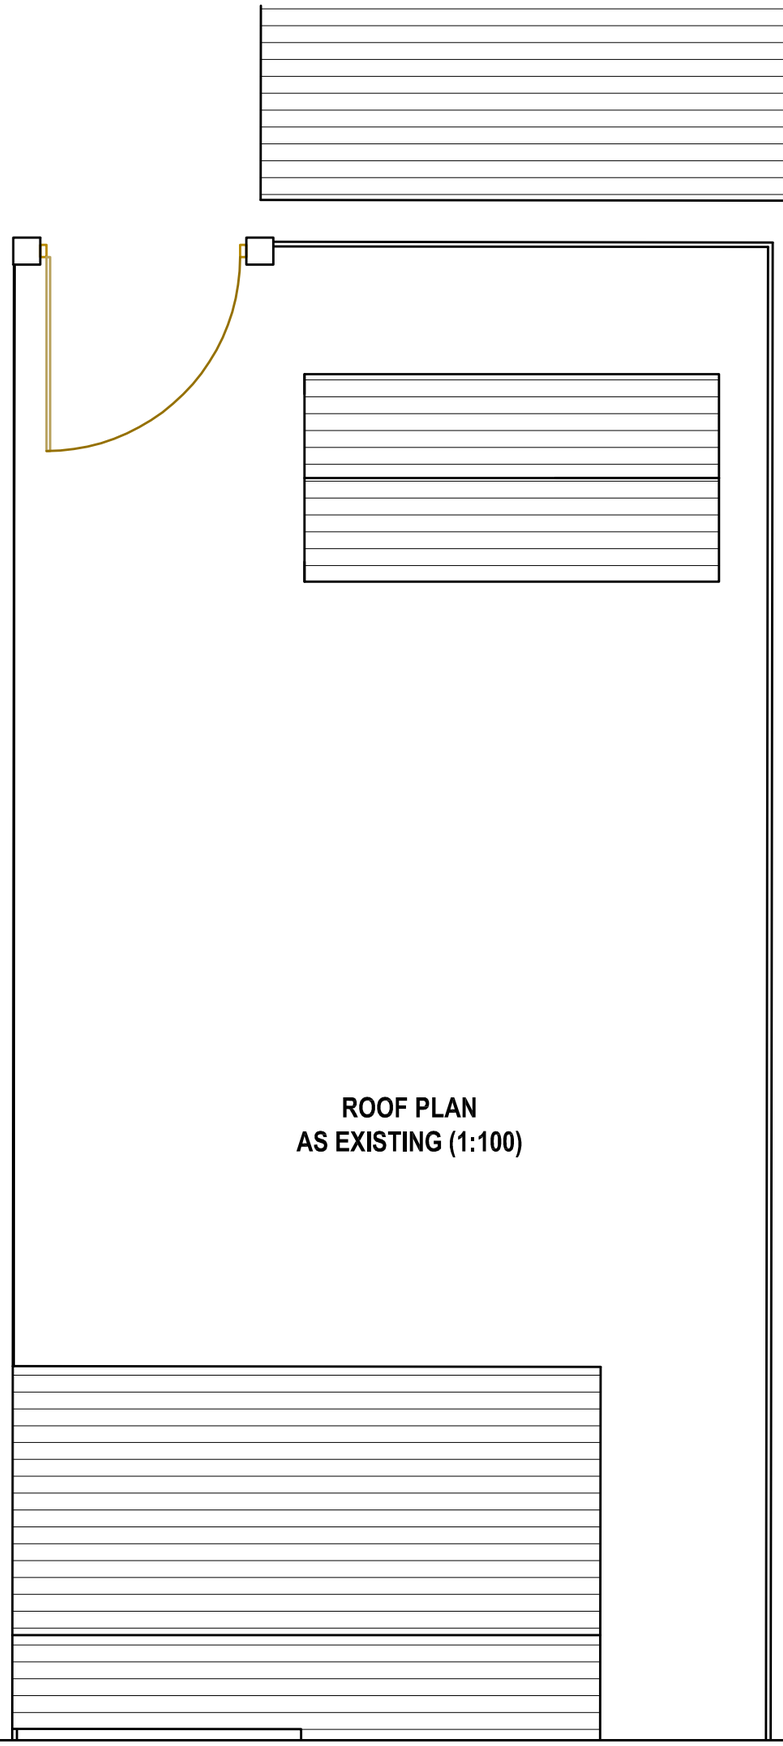


ROOF PLAN
AS EXISTING (1:100)

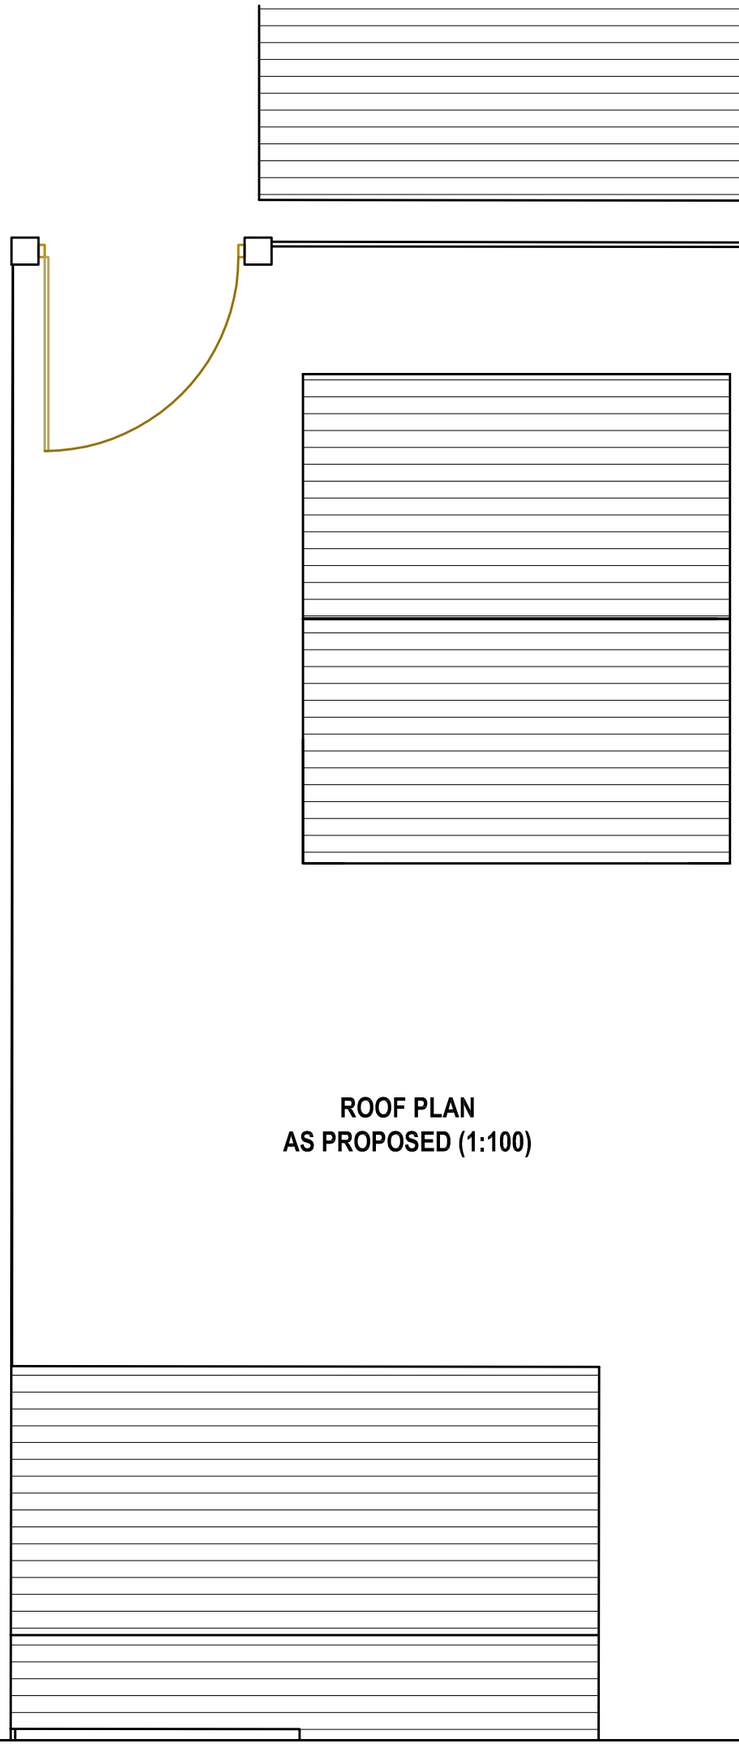

ROOF PLAN
AS PROPOSED (1:100)

Build-Plan
Architectural Services
22 Riverside House
Stuart St
Derby
DE1 2EQ
T: 07547 498861
E: build-plan@hotmail.co.uk
www.extension-design-plans.co.uk

CLIENT.
Mr Sabin
York House
322 Midland Road
Royston
Barnsley
S71 4DR

PROJECT.
Proposed Garage

DWG NUMBER.
418 - 5

REVISION.
A

PURPOSE.
Planning Permission

DATE.
Nov 10

A3 Plot

1/100 Scale
0 1000mm