

KEY

denotes proposed shrub planting


denotes proposed tree planting

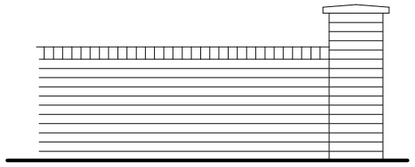


900 HIGH SCREEN WALL

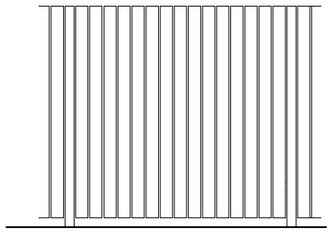


1800 HIGH SCREEN FENCE

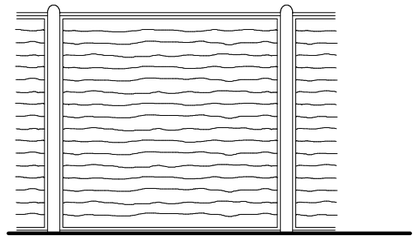


1800 HIGH LARCH LAP FENCE

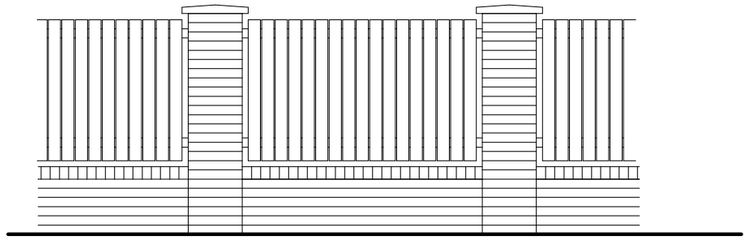

1800 HIGH SCREEN WALL / FENCE

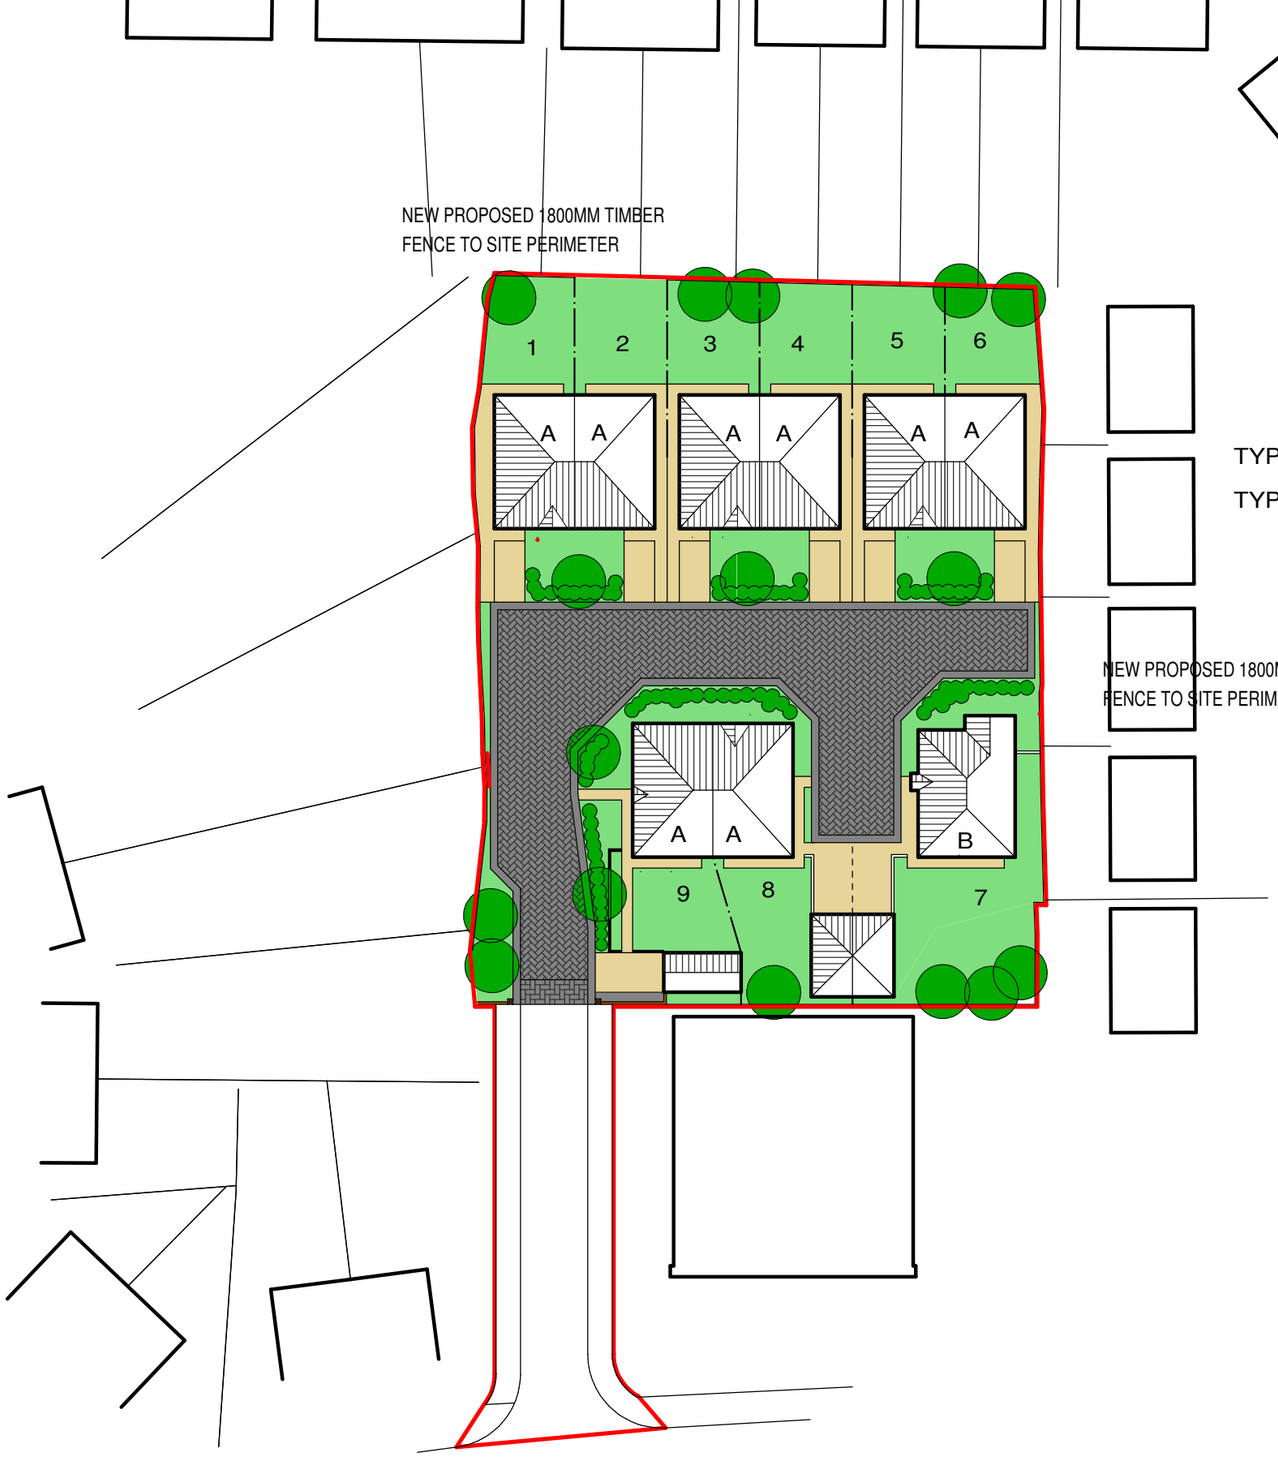

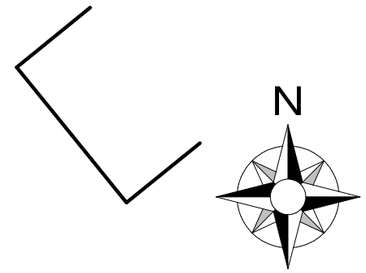

TYPE A 2 BEDROOM SEMI - DET BUNGALOW

TYPE B 3 BEDROOM DETACHED BUNGALOW

Rev A - Mar 20 - Existing buildings indicated

KIRSOPP BUILDERS LTD

PROPOSED DEVELOPMENT ON LAND OFF BIRK AVENUE KENDRAY BARNSLEY S70 3AH

SITE PLAN

scale	date	drawn	checked
1:500 @ A3	Feb 20	PB	

drawing no	revision
20 - 011 - 2	A

C3 Architecture Planning & Design Ltd

Tel 07963 686613
web www.c3planninganddesign.co.uk
email info@c3planninganddesign.co.uk