



SOUTH WEST ELEVATION

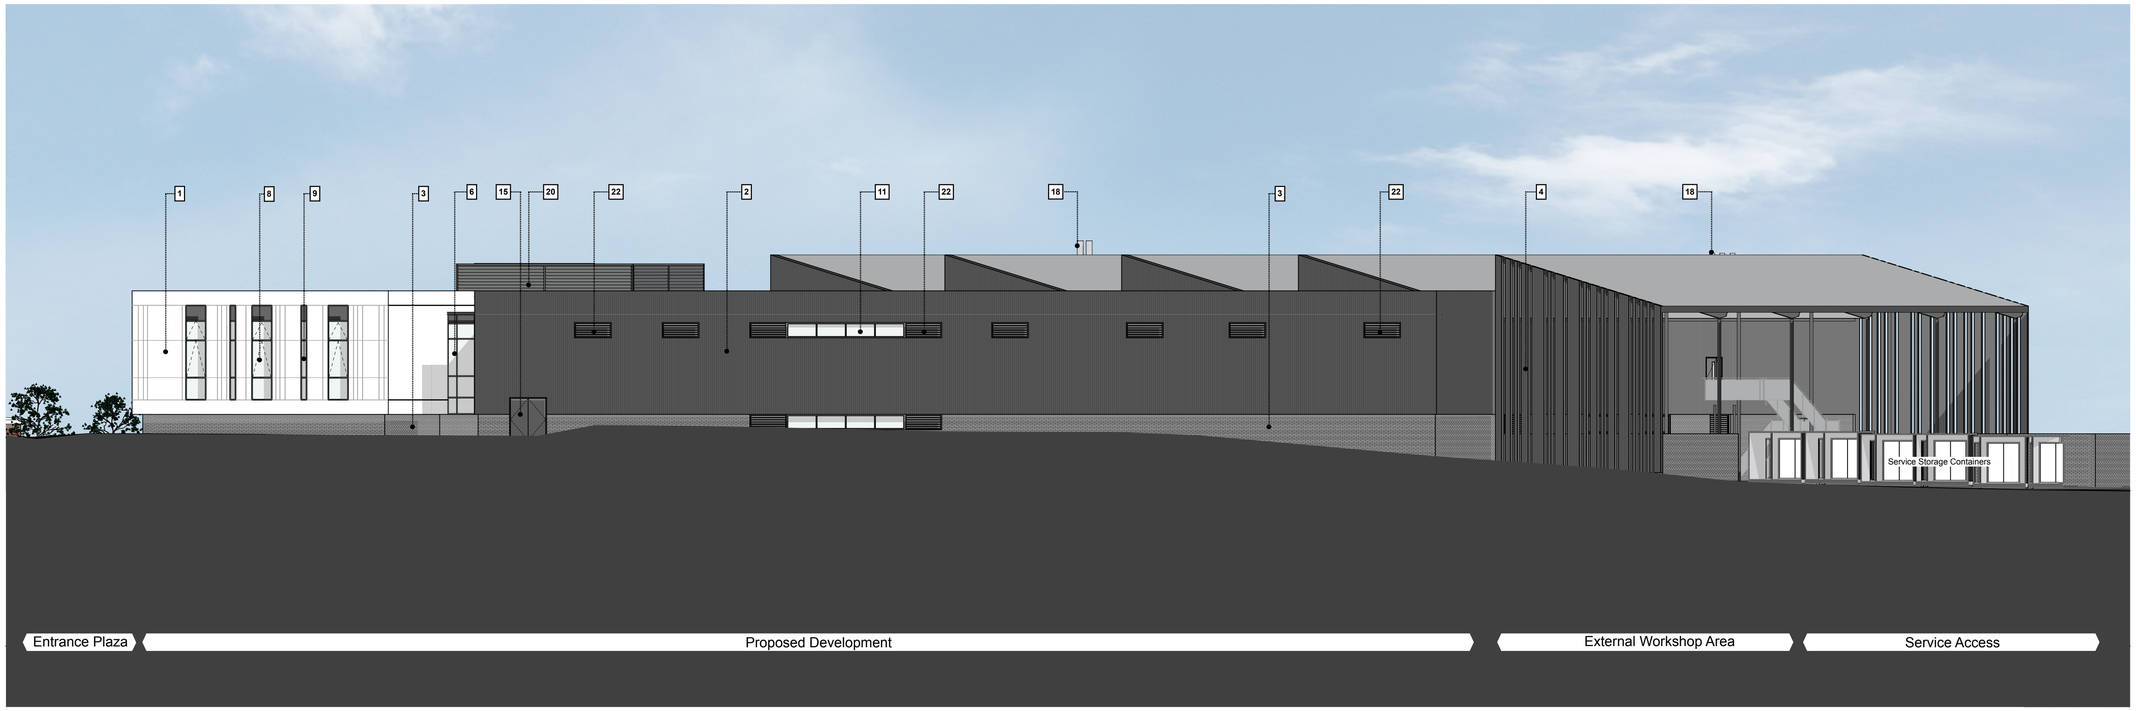

SOUTH EAST ELEVATION

KEY PLAN

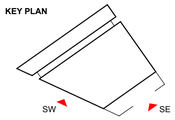

Landscape shown indicative only - refer to landscape architect information for details

ELEVATIONS KEY

1. Stone Effect Rainscreen Cladding Panels
2. Profiled Metal Cladding
3. Brickwork Faced Retaining Wall
4. Vertical Metal Panels in 'Hit and Miss' arrangement
5. Brick Wall to External Teaching Storage
6. Floor to Floor Curtain Walling with Openable Panels
7. Double Glazed Flush Glazing System
8. Full Height Window Part Openable Part Fixed Part Spandrel
9. Glazed Louvres for Natural Ventilation
10. High Level Automatic Opening Windows (To each Sawtooth of Workshop)
11. Fixed Double Glazed Windows
12. Glass Sliding Entrance Door
13. Openable Roof Lights
14. PPC Metal Louvred Door
15. PPC Metal Clad Door
16. Sectional Overhead Door
17. Illuminated Building Signage
18. Boiler / Service Flues
19. Recessed Strip Lighting
20. PPC Aluminium Plant Screening
21. Roof Guard / Balustrade
22. PPC Aluminium Louvres

revision/description	drawn	checked	date
P2 Planning issue	GQ	JW	10.01.14

PRELIMINARY

Bond Bryan Architects

the church studio springvale road sheffield S10 1LP

t +44(0)114 266 2040 w www.bondbryan.com
f +44(0)114 268 7021 tw @bondbryan
e Barnsely-CC@bondbryan.co.uk

Construction Centre

Barnsley College

GA Elevations Sheet 2

bba project ref	scale	purpose of issue
13-025	1:150 @ A1	PRELIMINARY

drawing/document no.

project	originator	zone	level	type	role	number	status	rev
BCC	BBA	Z0	ZZ	DR	A	03002	D5	P2

This document is © Bond Bryan Architects Ltd. If in doubt ASK. Drawing measurements shall not be obtained by scaling. Verify all dimensions prior to construction. Immediately report any discrepancies on this document to the Architect. This document shall be read in conjunction with associated models, specifications and related consultant's documents.