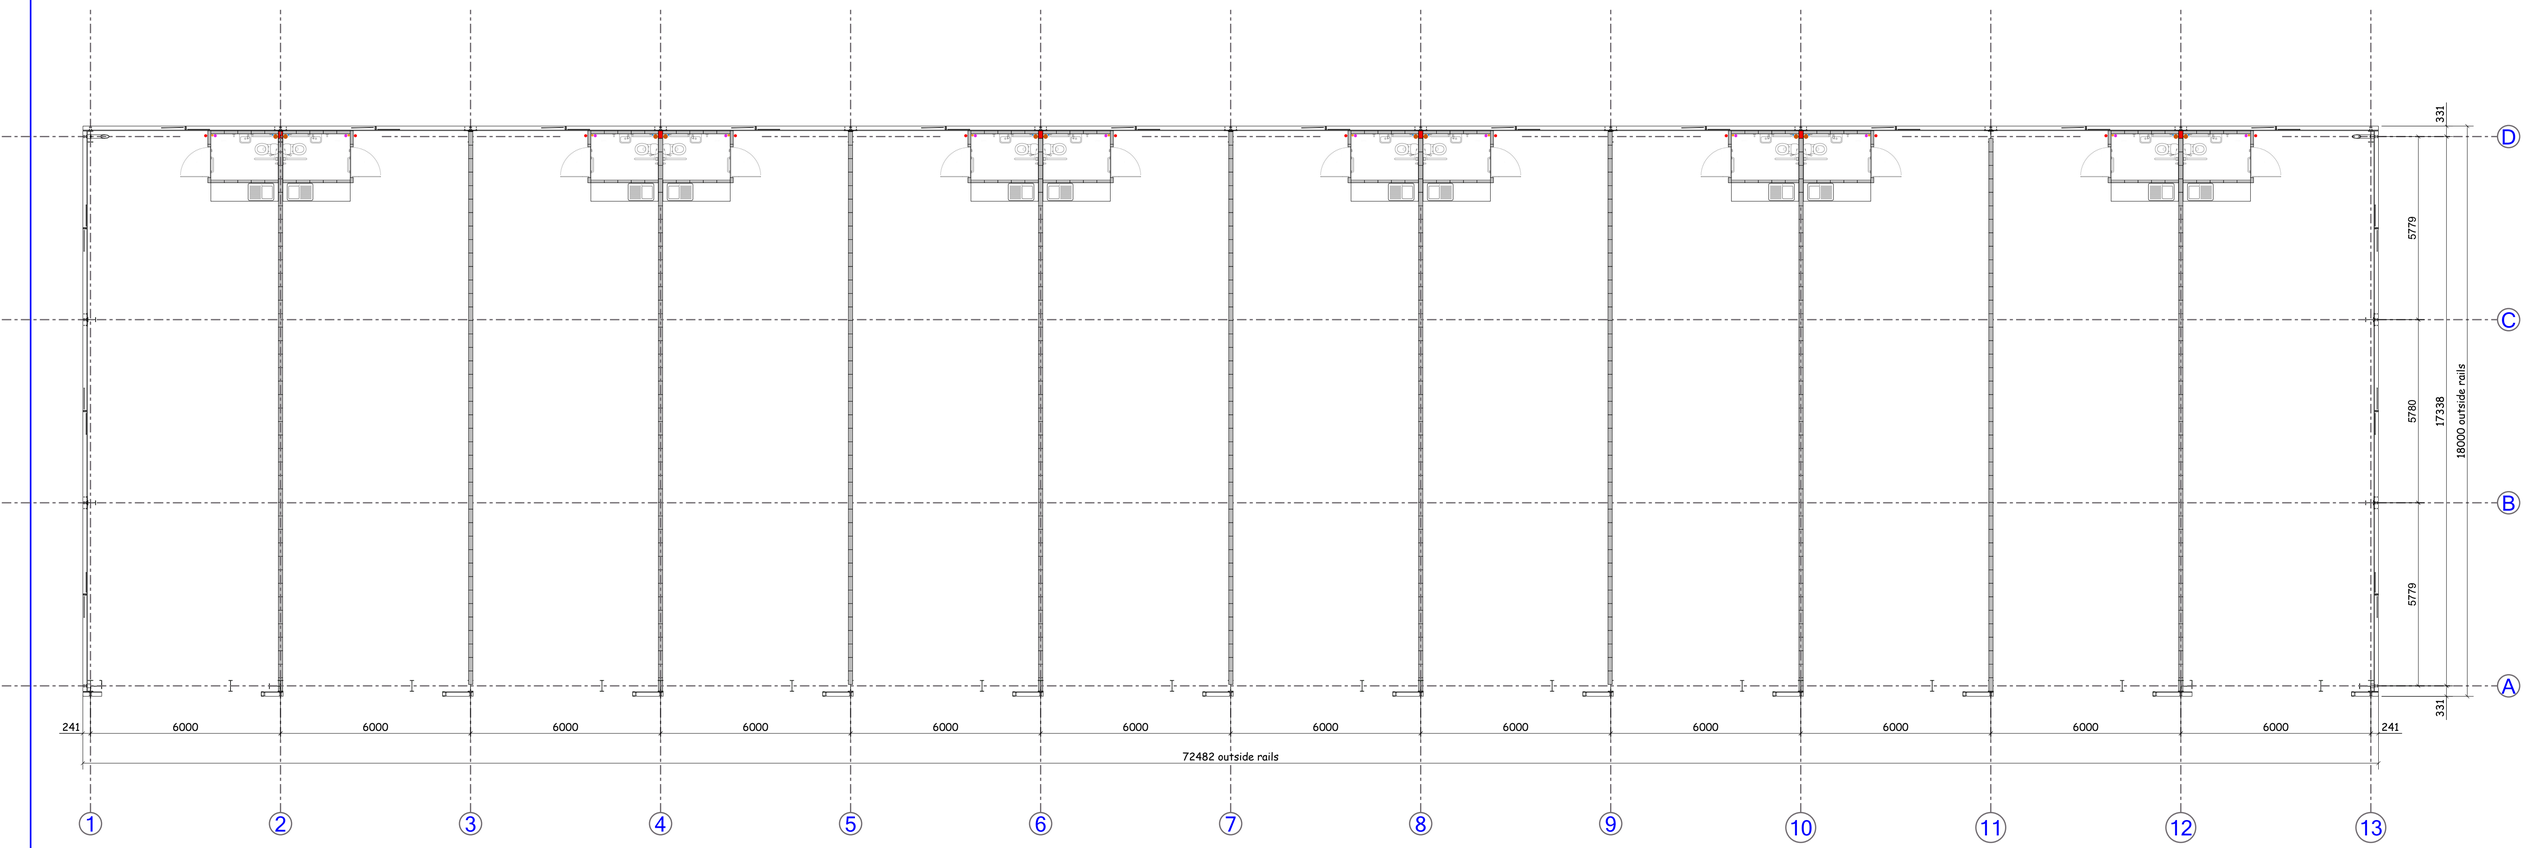


FLOOR PLAN

REV MARK	REVISION DESCRIPTION	REVISION DATE
A	Issued for Approval	12.09.2018

RSP Properties Ltd

National Steel Buildings
Bigger - Better - Stronger
A New Dawn In Steel Buildings

DRAWING TITLE	FLOOR PLAN		
CONTRACT	National Steel Buildings		
MODELLED BY	dgm	**ISSUE DATE**	
CONTRACT NO	27163	**SCALE**	1:100
DRAWING No	27163/3	**REVISION No.**	A

Tekla Structures