


Front Elevation

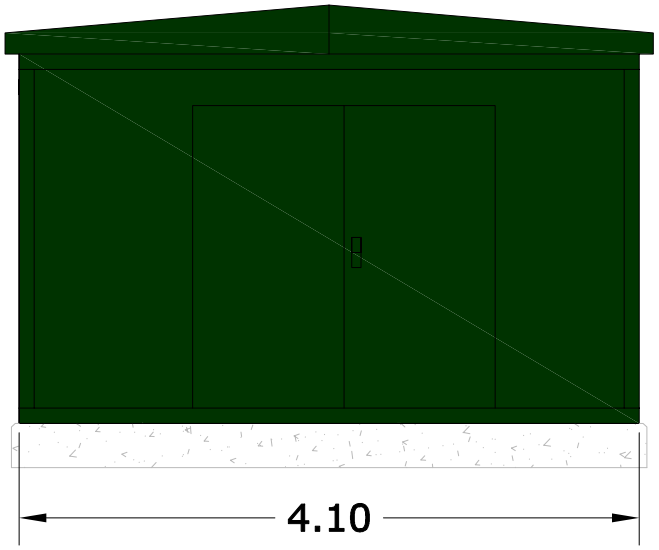


Plan

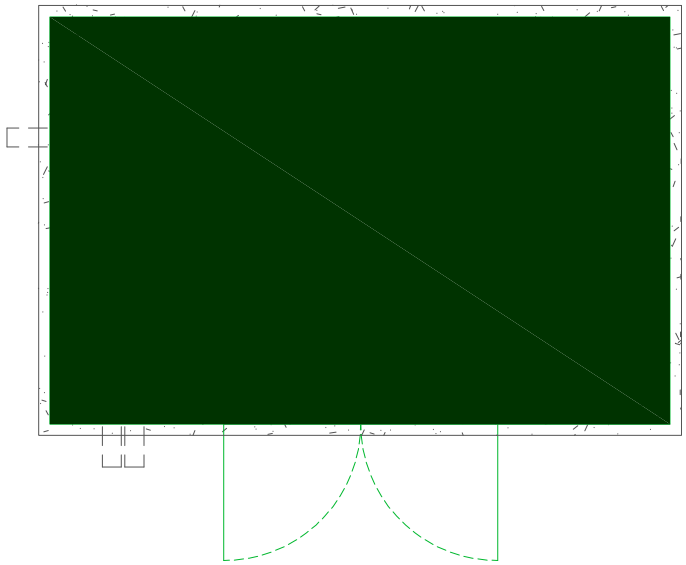

Rear Elevation

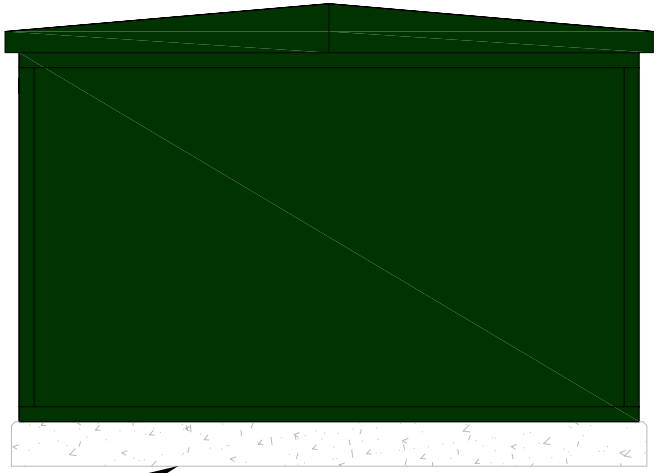

Left/Right Elevation

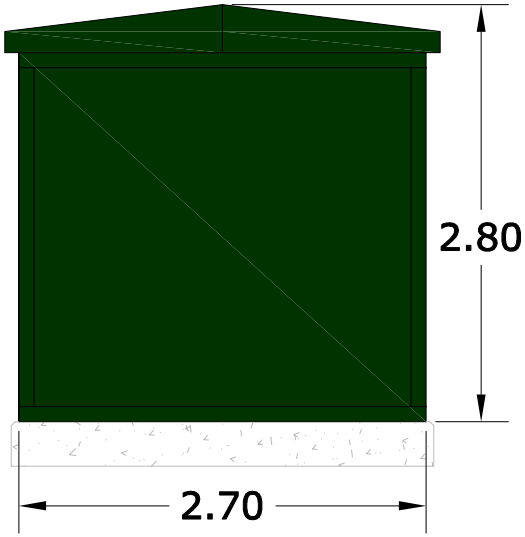

Notes:


- All dimensions in meters

MERCIA POWER RESPONSE

MERCIA POWER RESPONSE Ltd
Strelley Hall
Main Street
Strelley
Nottingham
Nottinghamshire
NG8 6PE


TITLE: DNO HV Kiosk Layout and Elevations		
DATE:	16/09/2019	DRAWING NO. MPR-MIE-004
DRAWN BY:	P.FORD	
SCALE	1:50 @A4	Rev:

Transformer Elevations (Scale: 1:50 @A4)

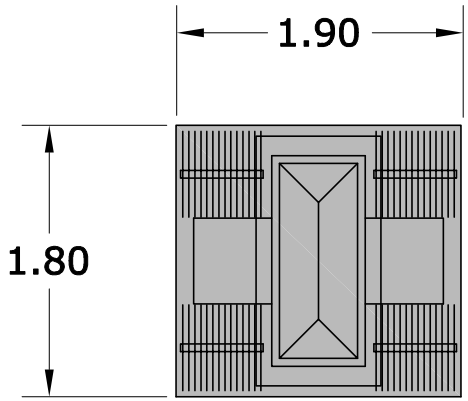


Plan

Left Elevation

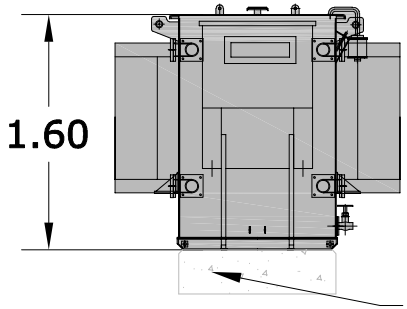

Right Elevation

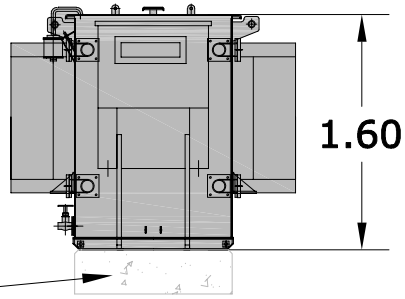

Concrete base

Notes:
- All dimensions in meters


MERCIA POWER RESPONSE Ltd
Strelley Hall
Main Street
Strelley
Nottingham
Nottinghamshire
NG8 6PE

TITLE: Transformer Layout and Elevations		
DATE:	16/09/2019	DRAWING NO. MPR-MIE-005
DRAWN BY:	P.FORD	
SCALE	1:50 @A4	Rev:


Switchroom Elevations

(Scale: 1:100 @A4)


Front Elevation

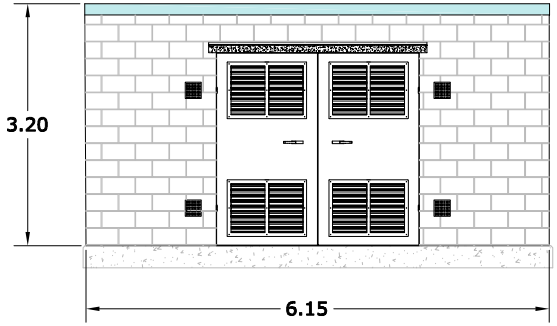


Roof Plan

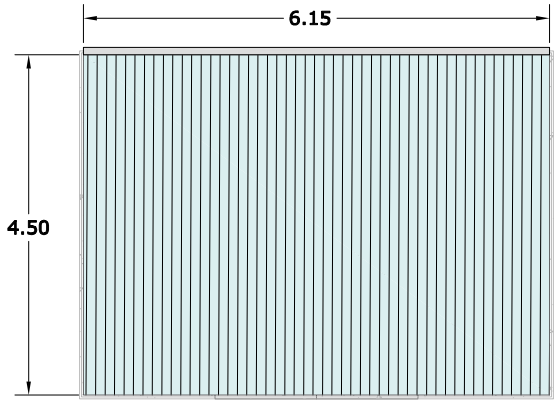

Rear Elevation

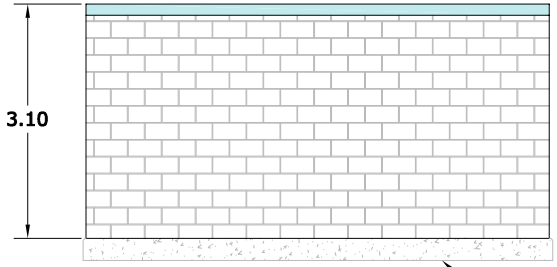

Left/Right Elevation

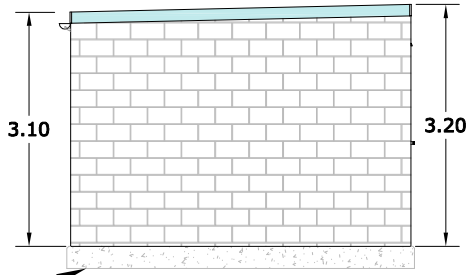

Concrete base

Notes:


- All dimensions in meters

MERCIA POWER RESPONSE Ltd
Strelley Hall
Main Street
Strelley
Nottingham
Nottinghamshire
NG8 6PE


TITLE: Switchroom Layout and Elevations		
DATE:	16/09/2019	DRAWING NO. MPR-MIE-006
DRAWN BY:	P.FORD	
SCALE	1:100 @A4	Rev:

Control Kiosk Elevations (Scale: 1:50 @A3)


Front Elevation

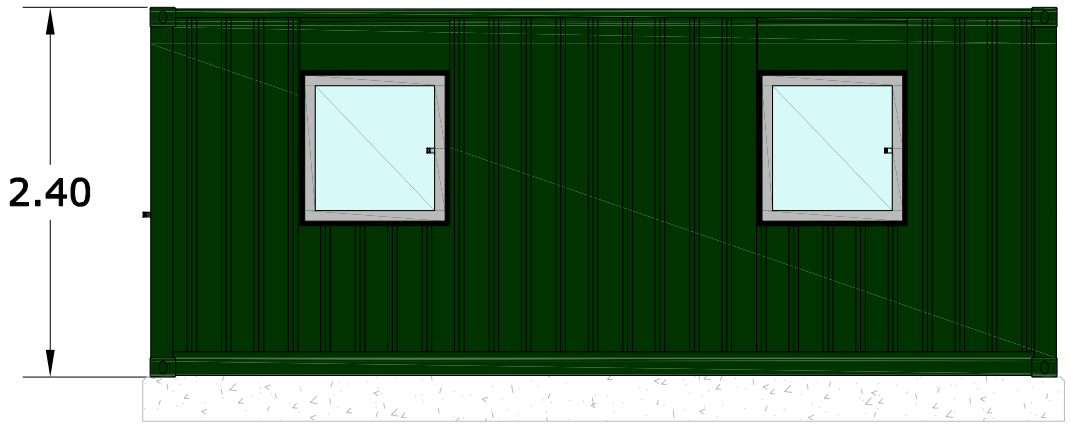


Plan

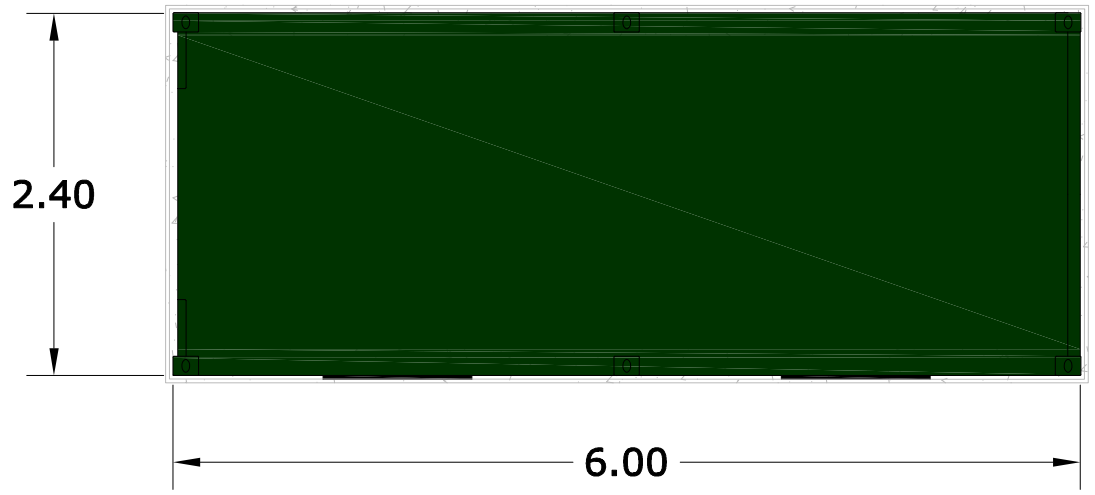


Rear Elevation

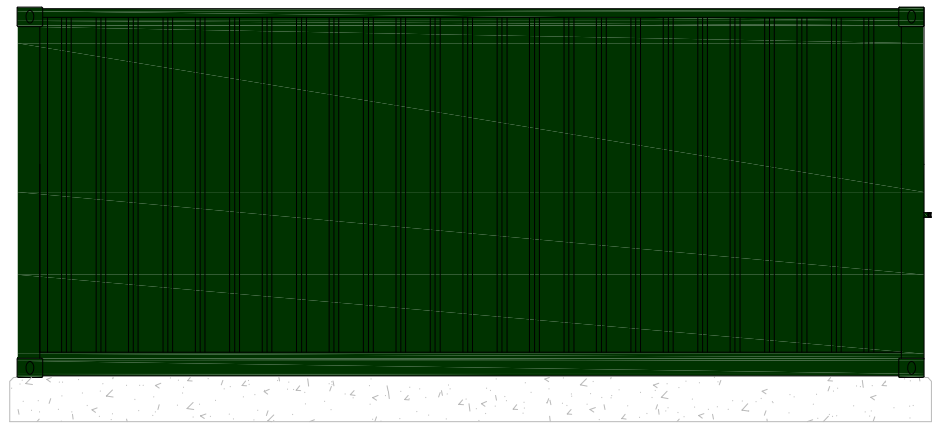

Left Elevation

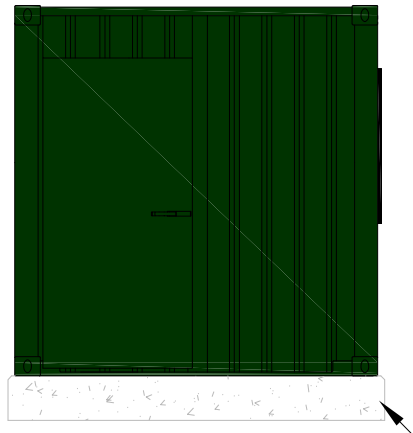

Right Elevation

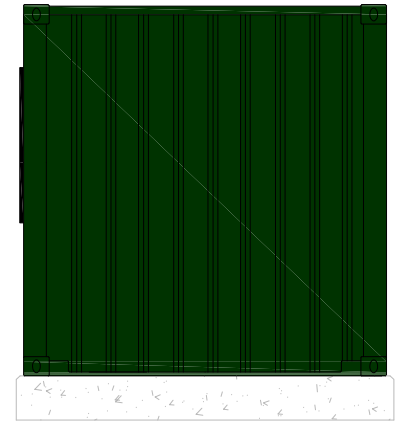


Notes:
- All dimensions in meters

MERCIA POWER RESPONSE

MERCIA POWER RESPONSE Ltd
Strelley Hall
Main Street
Strelley
Nottingham
Nottinghamshire
NG8 6PE

TITLE: Welfare/Control Kisok Layout and Elevations		
DATE:	16/09/2019	DRAWING NO. MPR-MIE-007
DRAWN BY:	P.FORD	
SCALE	1:50 @A3	Rev:

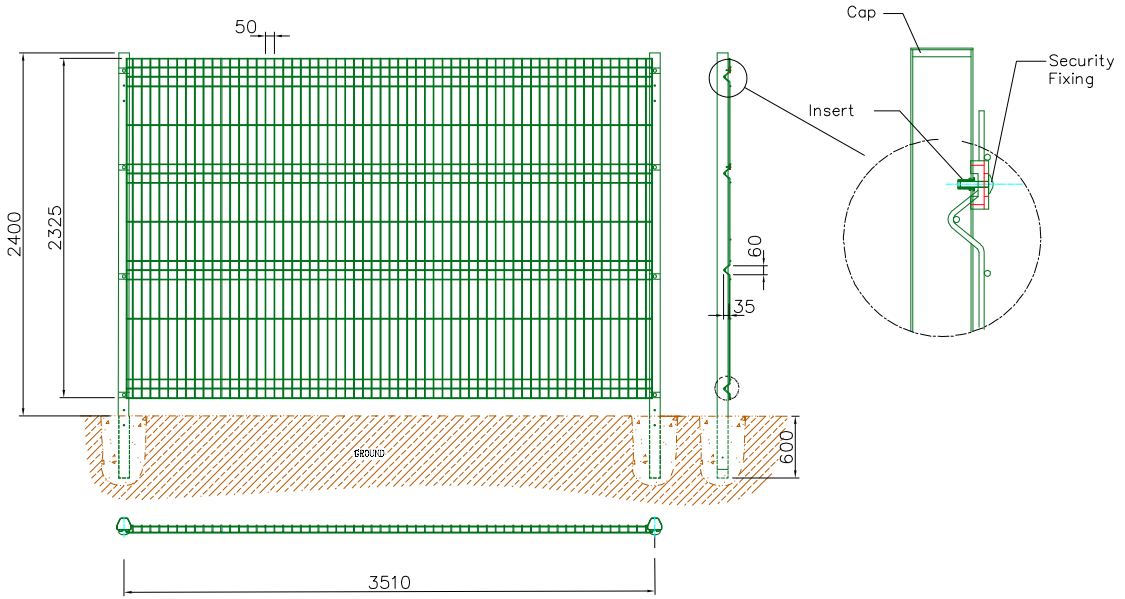

2.4M HIGH MESH PANEL FENCING

Details:

- All dimensions are in mm
- Finish to be powder coated
- BS14C39 – Dark Green


MERCIA POWER RESPONSE

MERCIA POWER RESPONSE Ltd
Strelley Hall
Main Street
Strelley
Nottingham
Nottinghamshire
NG8 6PE

TITLE: Example Fencing Detail		
DATE:	17/09/2019	DRAWING NO. MPR-MIE-008
DRAWN BY:	P.FORD	
SCALE	1.50 A4	Rev:

CCTV/lighting Pole Elevations

(Scale: 1:50 @A4)

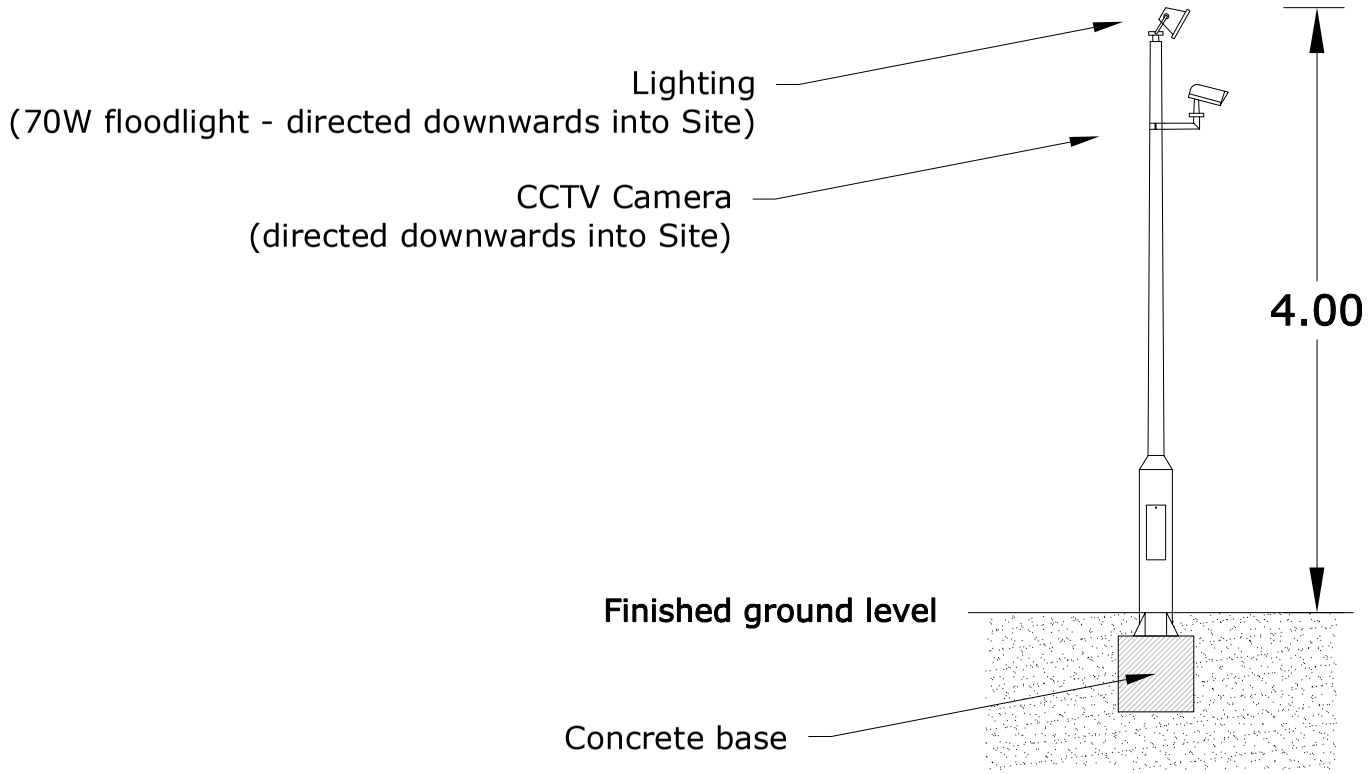

Notes:


- All dimensions in meters

MERCIA POWER RESPONSE Ltd
Strelley Hall
Main Street
Strelley
Nottingham
Nottinghamshire
NG8 6PE


TITLE: Lighting/CCTV Elevations		
DATE:	16/09/2019	DRAWING NO. MPR-MIE-009
DRAWN BY:	P.FORD	
SCALE	1:50 @A4	Rev:

Gas Kiosk Elevations (Scale: 1:50@A4)


Front Elevation

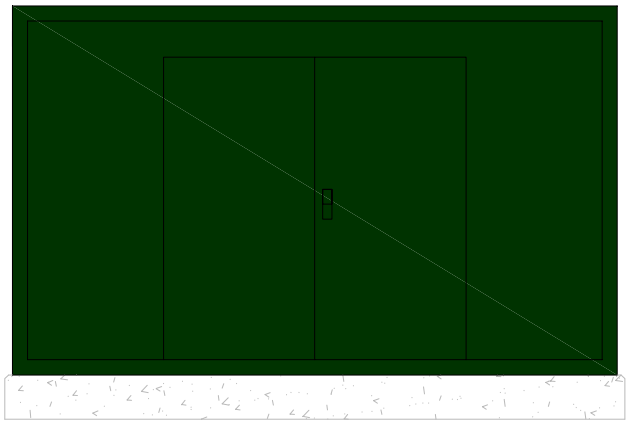


Plan

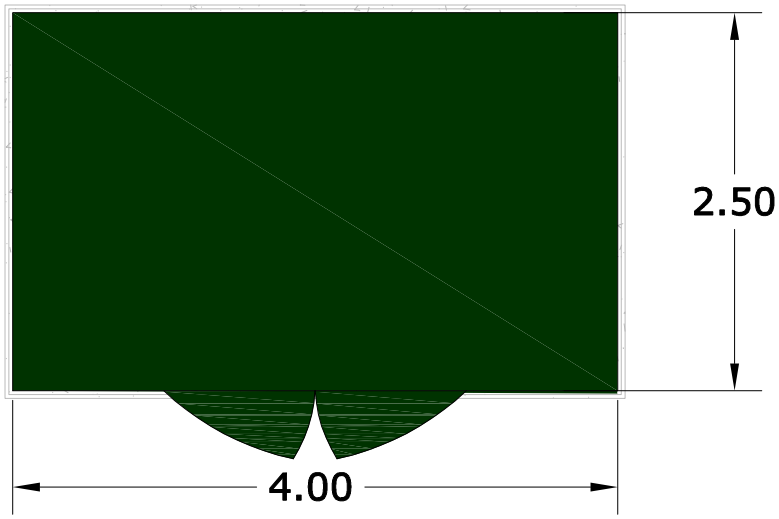

Rear Elevation

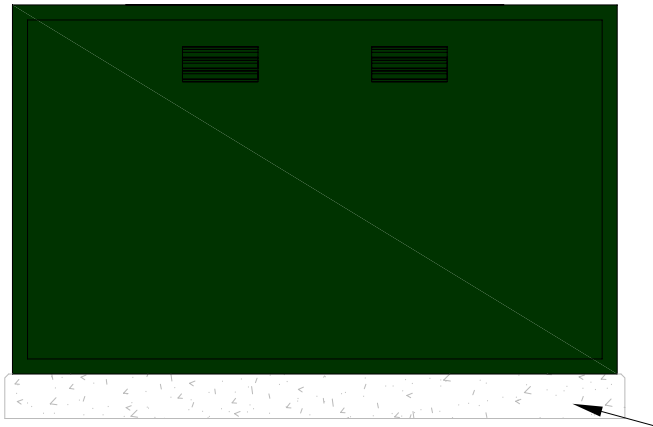

Left/Right Elevation

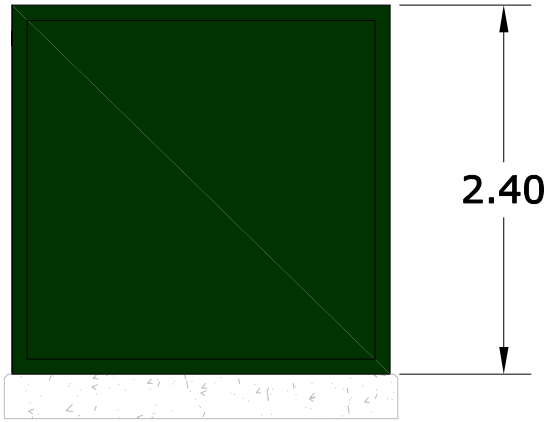

Notes:
- All dimensions in meters


MERCIA POWER RESPONSE

MERCIA POWER RESPONSE Ltd
Strelley Hall
Main Street
Strelley
Nottingham
Nottinghamshire
NG8 6PE


TITLE: Gas Kiosk Layout and Elevations		
DATE:	16/09/2019	DRAWING NO. MPR-MIE-010
DRAWN BY:	P.FORD	
SCALE	1:50 @A4	Rev:

LV Feed Kiosk Elevations


Left/Right Elevation

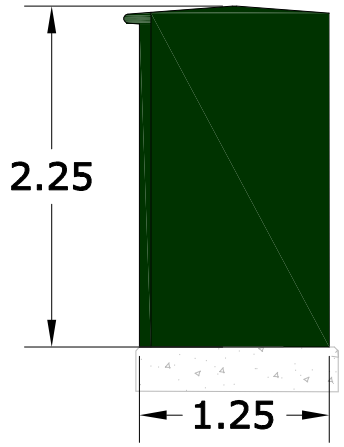

Rear Elevation

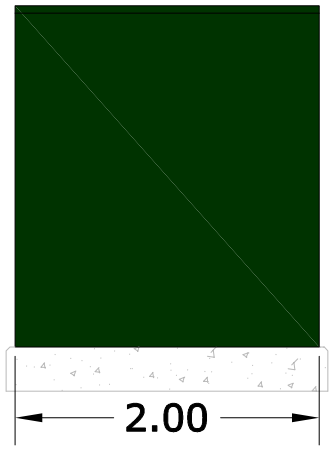

Front Elevation

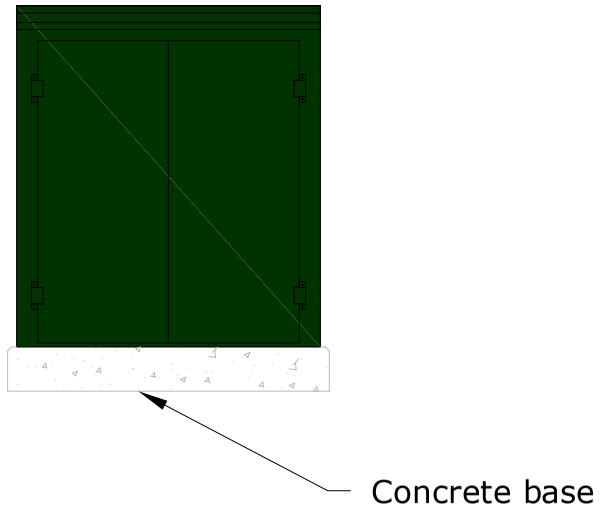


Notes:
- All dimensions in meters

MERCIA POWER RESPONSE


MERCIA POWER RESPONSE Ltd
Strelley Hall
Main Street
Strelley
Nottingham
Nottinghamshire
NG8 6PE

TITLE: LV Feed Kiosk Layout and Elevations		
DATE:	16/09/2019	DRAWING NO. MPR-MIE-011
DRAWN BY:	P.FORD	
SCALE	1:50 @A4	Rev:


Plan:

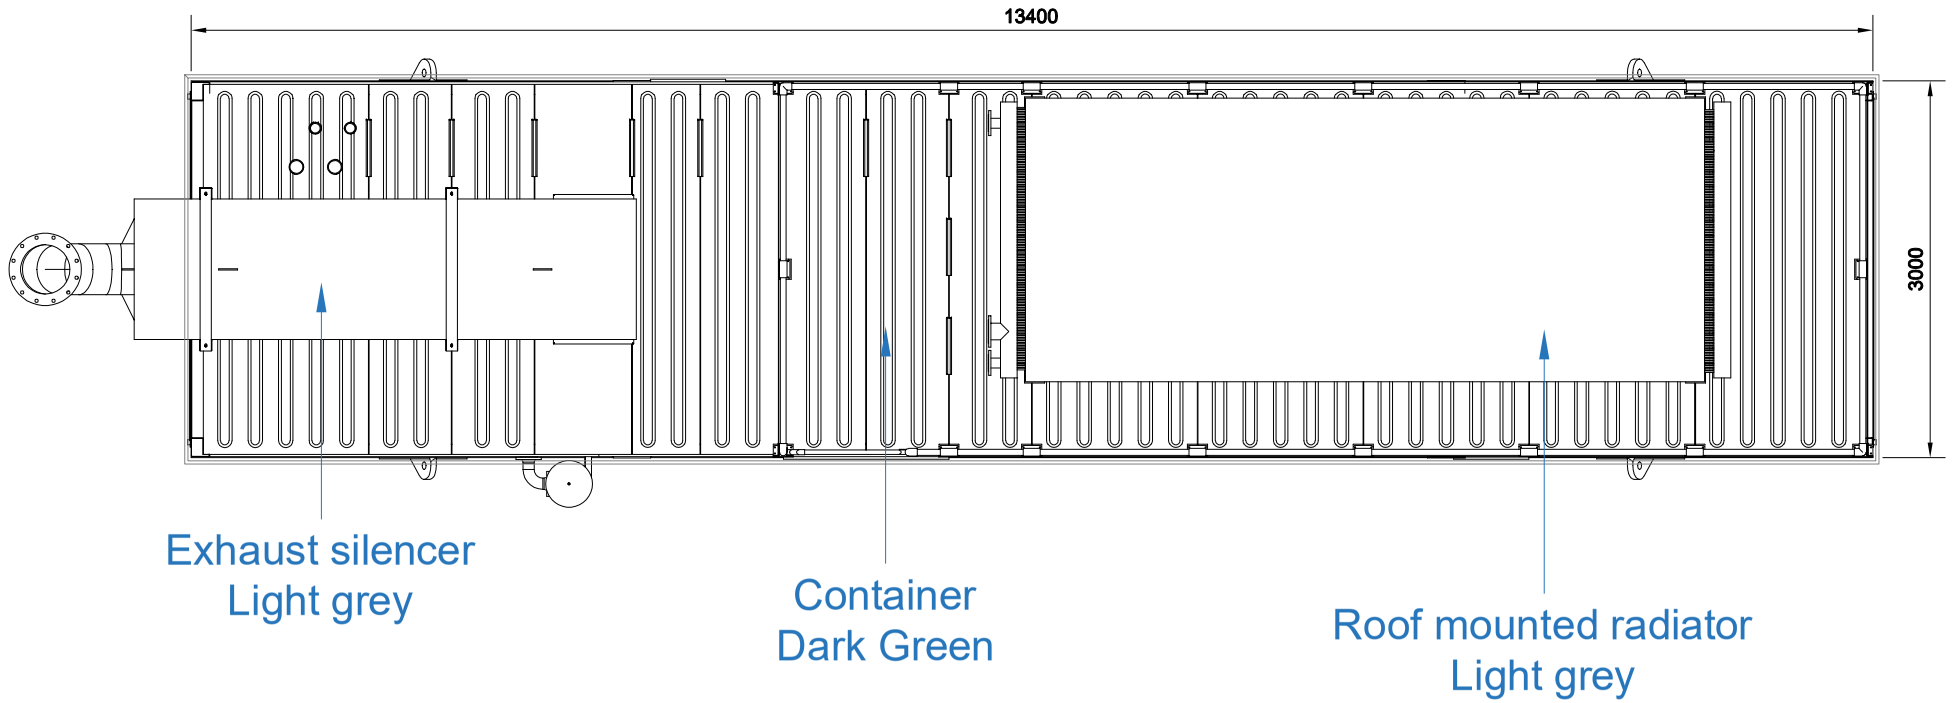

Left Elevation:

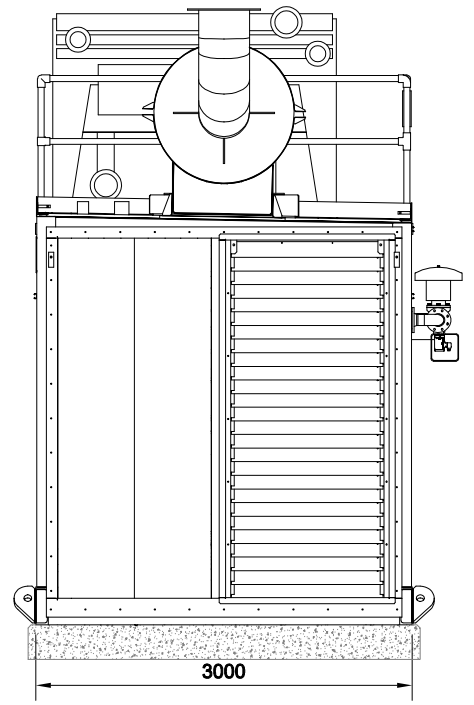

Front/Back Elevation:

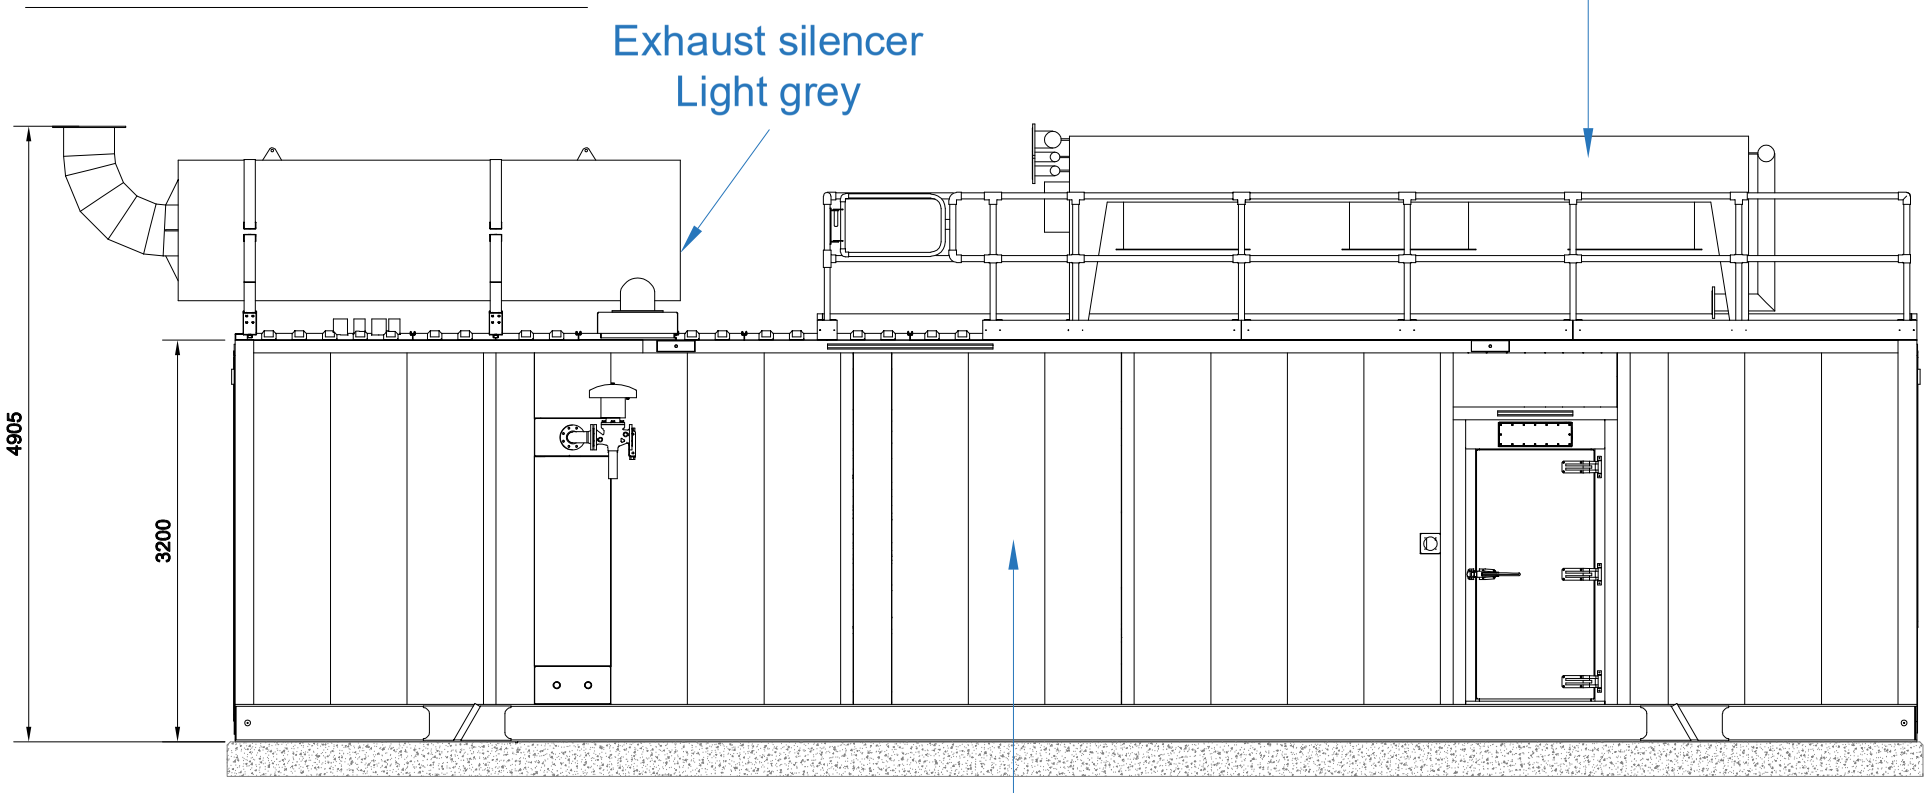

Right Elevation:

Notes:
1. All dimensions in mm


MERCIA POWER RESPONSE Ltd
Strelley Hall
Main Street
Strelley
Nottingham
Nottinghamshire
NG8 6PE

TITLE: Reciprocating Engine - Layout and Elevations		
DATE:	17/09/2019	DRAWING NO. MPR-MIE-012
DRAWN BY:	P.FORD	
SCALE	1:60 A3	Rev:

Elevation:


Scale 1:50@ A3

As viewed from exterior of Site

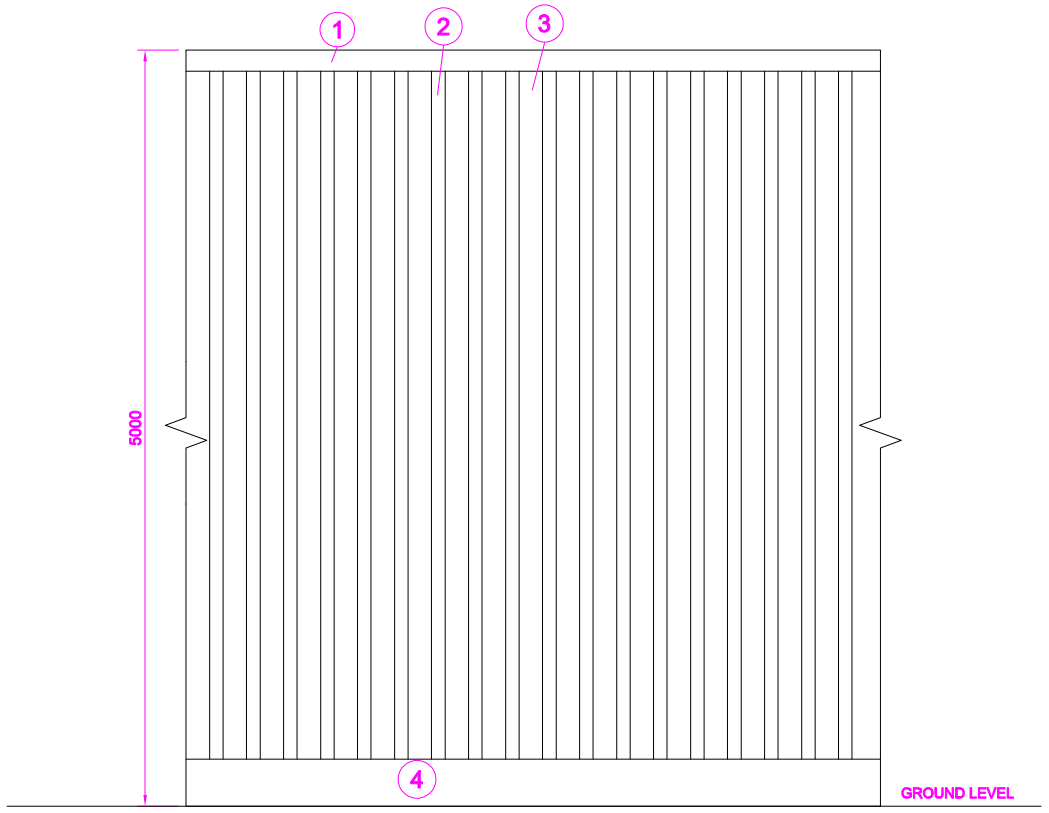

Section

Scale 1:50@ A3

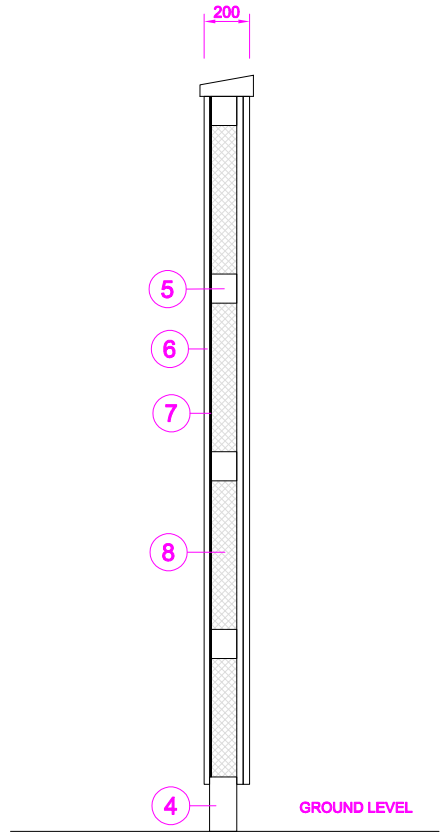


Key:

1. Capping rail
2. Cover Strips
3. Boards
4. Gravel Board
5. Rail
6. **Shaped Vertical Batons**
7. **Geotex**
8. **Absorbant Material**
9. **Post**
10. **Site Fix Wedges**

Plan

Scale 1:50@ A3

Capping removed for clarity

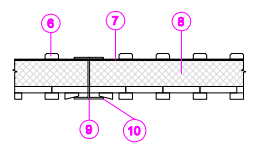

Site Interior

Site Exterior

Notes:

1. All dimensions in mm

MERCIA POWER RESPONSE

MERCIA POWER RESPONSE Ltd
Strelley Hall
Main Street
Strelley
Nottingham
Nottinghamshire
NG8 6PE

TITLE: Acoustic Fencing Detail		
DATE:	18/09/2019	DRAWING NO. MPR-MIE-013
DRAWN BY:	P.FORD	
SCALE	1:50 @ A3	Rev: