proposed extension of The Readings Rooms

school street Dunfield Barnsley S73 9ET

for

Ms Jade Cartwright

sheet one :- site + location plan

" two :- ex layout + elevations

" three :- " " "

" four :- proposed " " "


" five :- " " " "

" six :- existing section


" seven :- proposed "


scales @ 1:1250, 1:500, 1:100 + 1:50m

location plan 1:1250'.

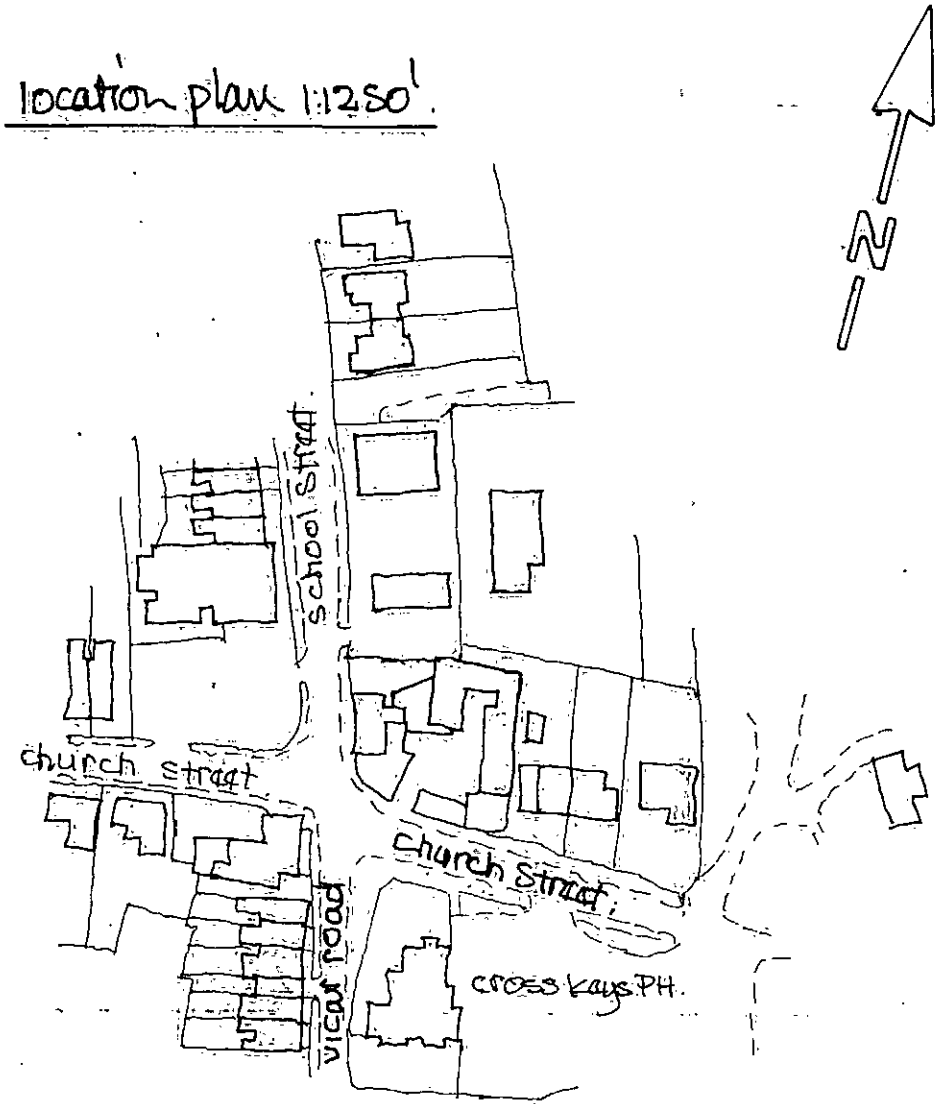


site plan 1:500m.

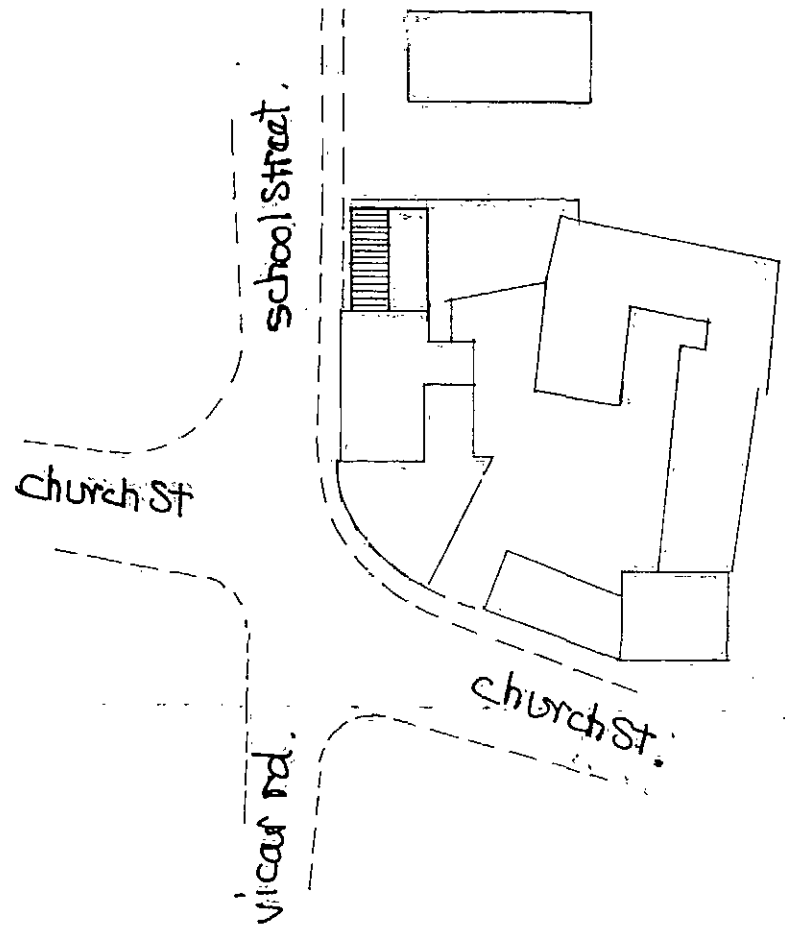

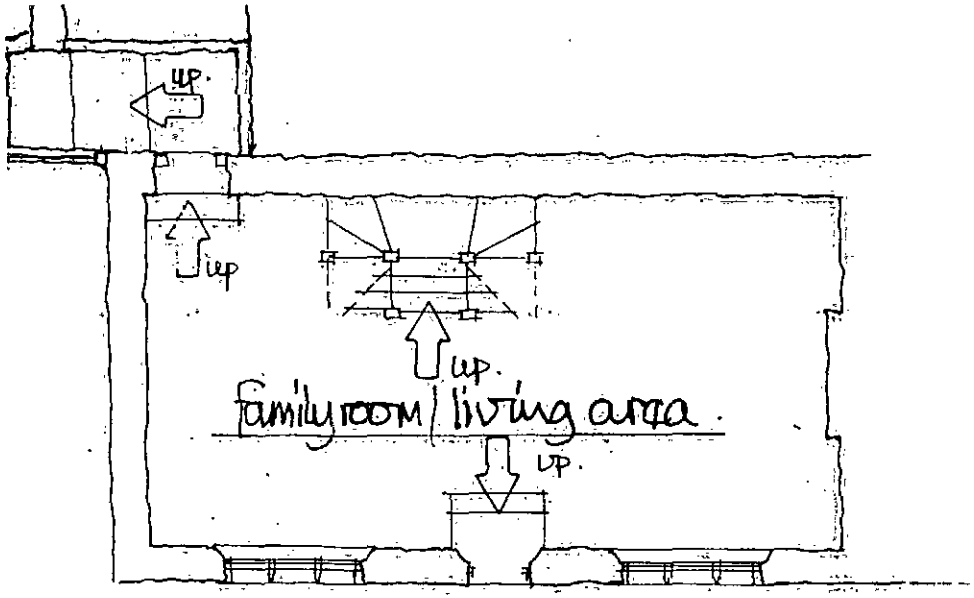



ex. ground floor.

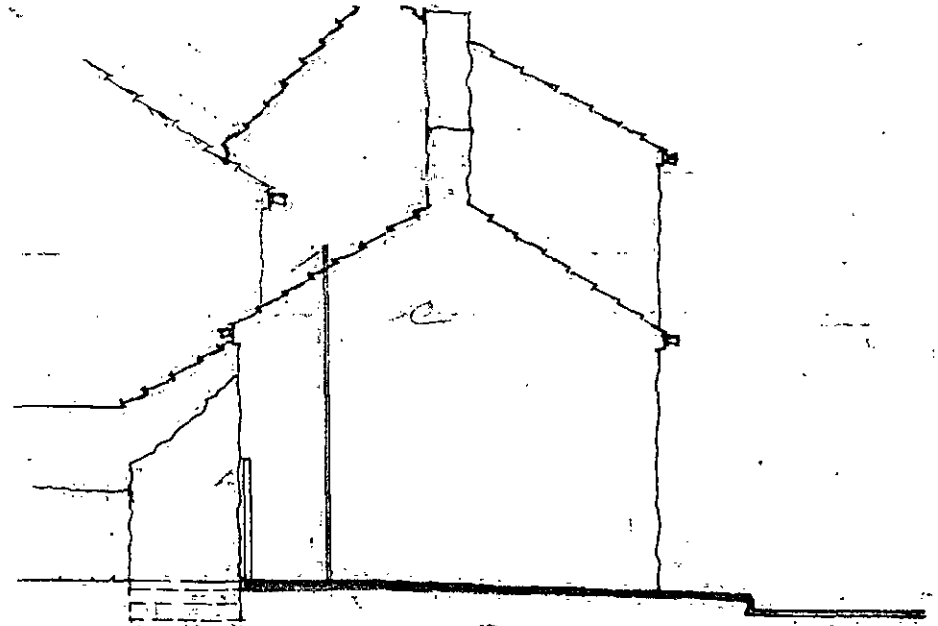

ex gable view (from parking area).

ex. first floor.

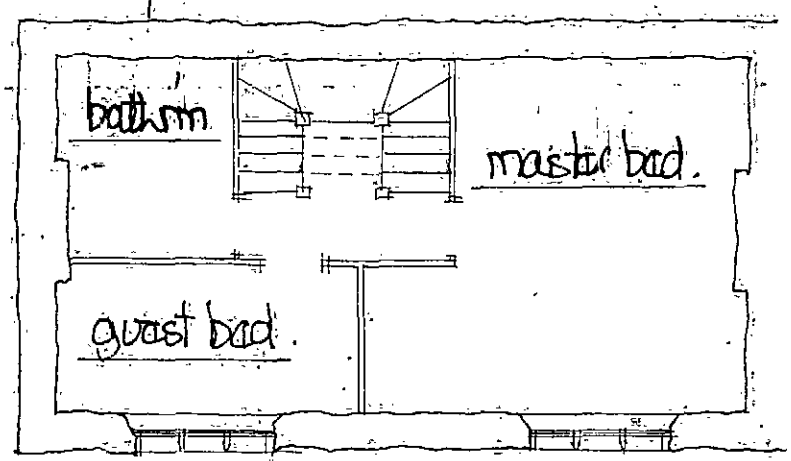

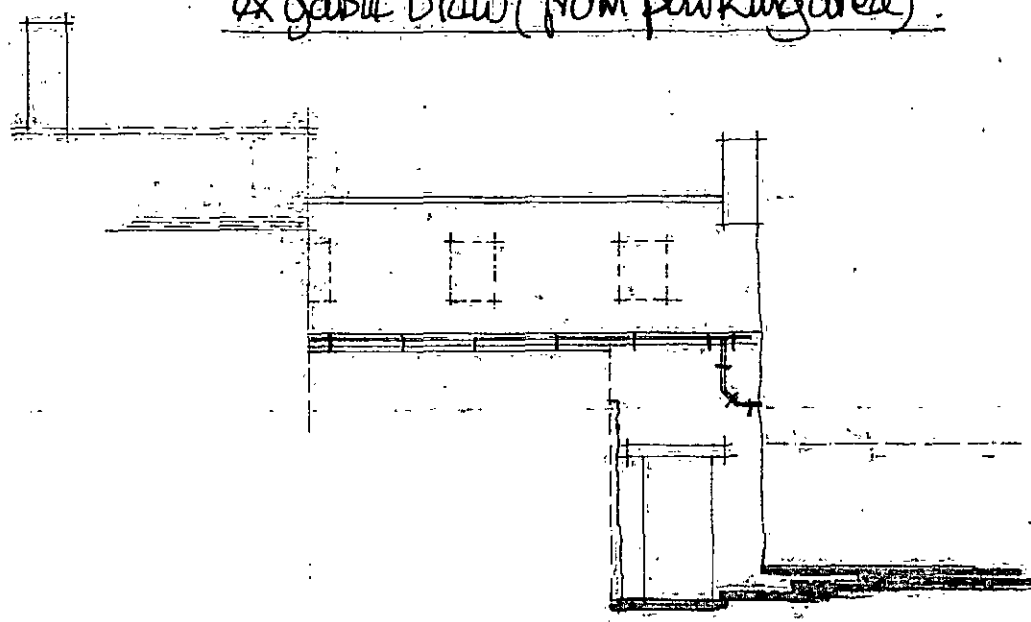



ex rear view

scale 1:100m.

existing front view from school street. (A)

scale @ 1:100m.

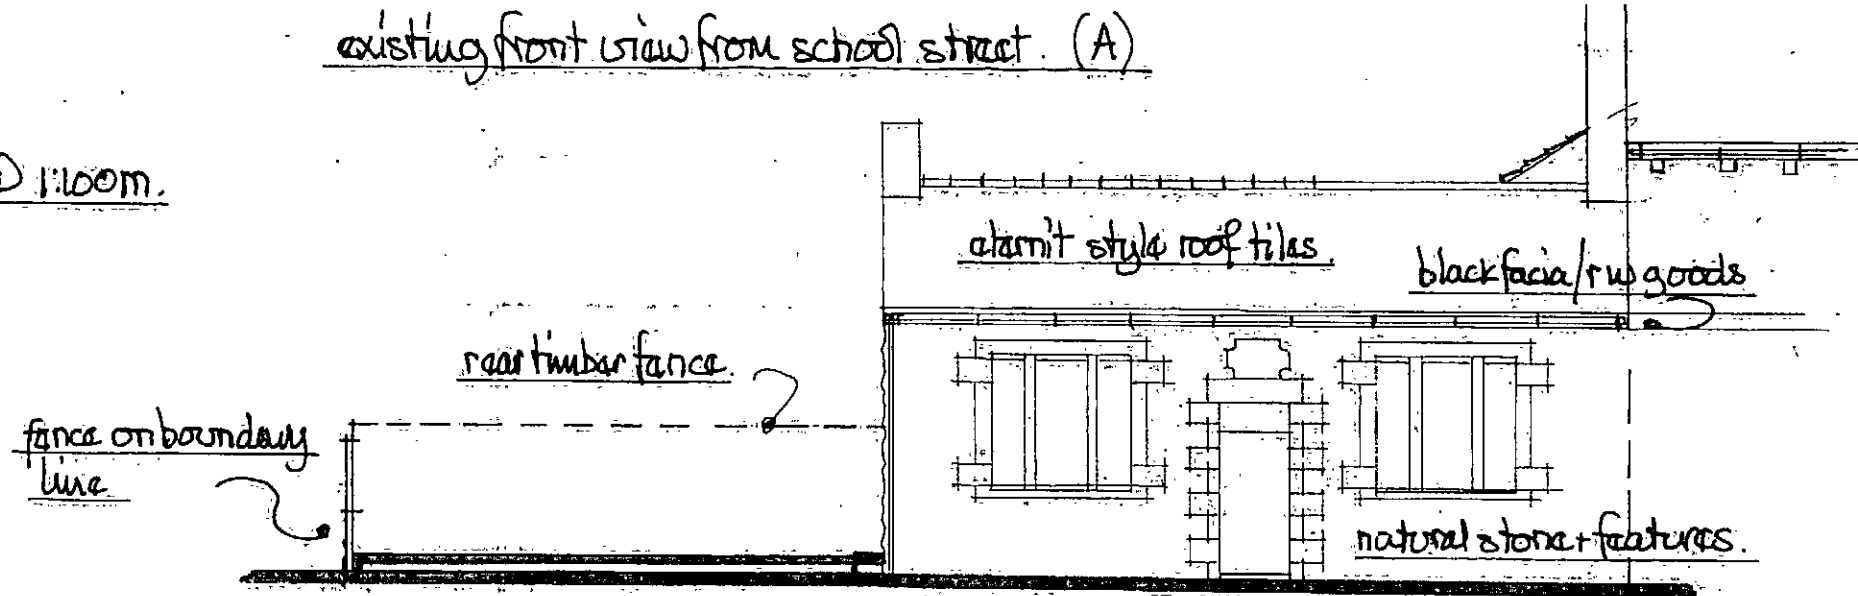


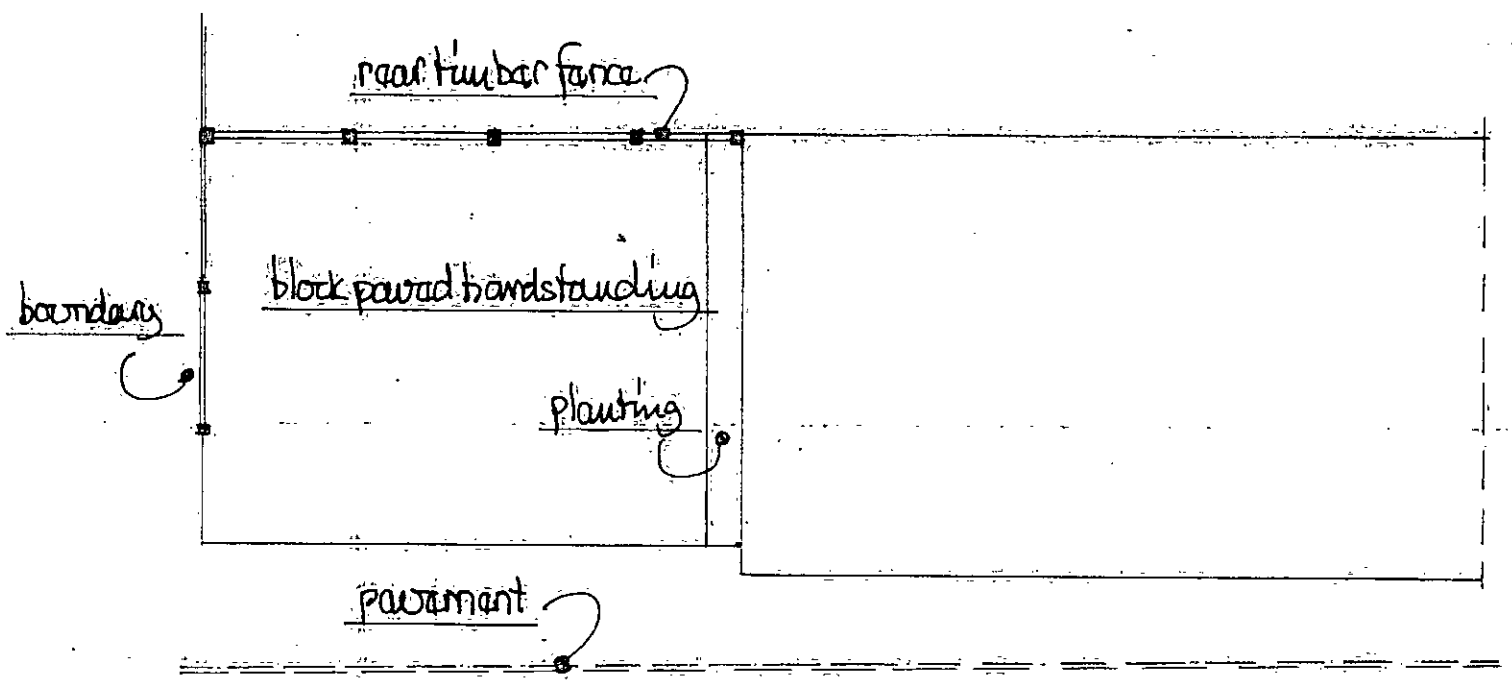


existing plan view showing parking.



scale 1:100 m.

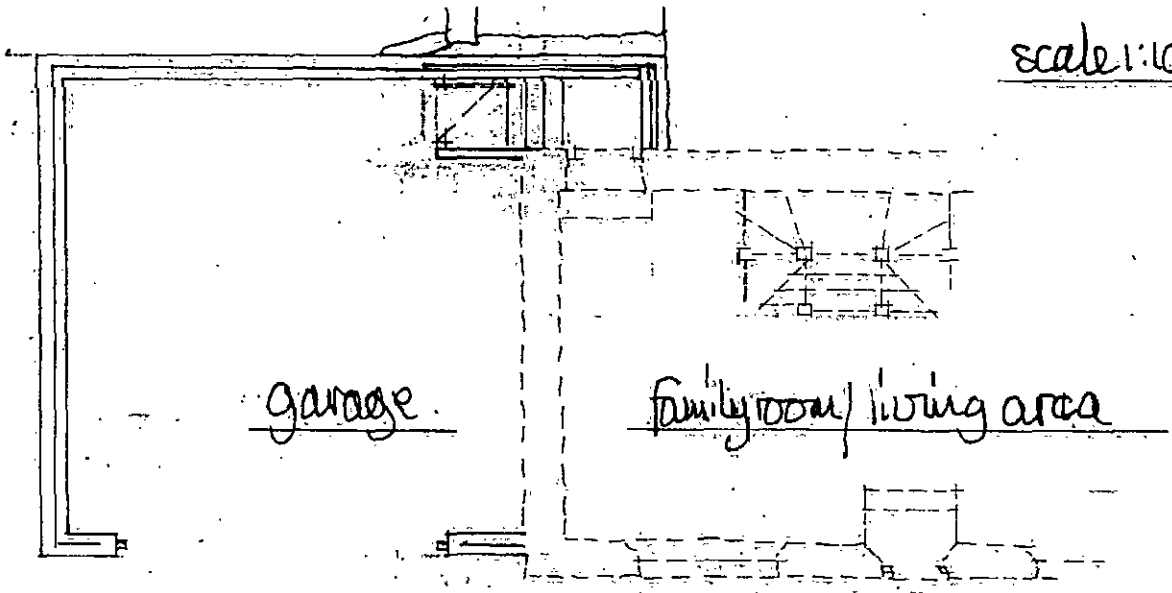


prop. ground floor.

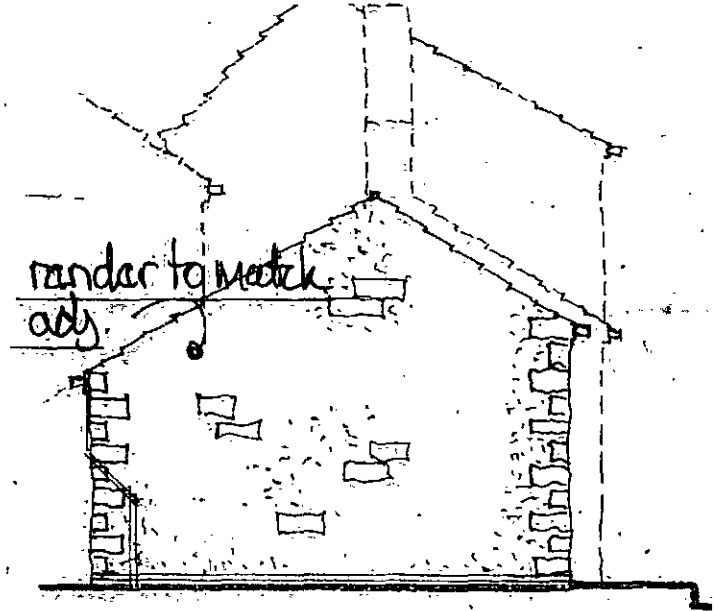


prop. gable view.

prop. first floor.

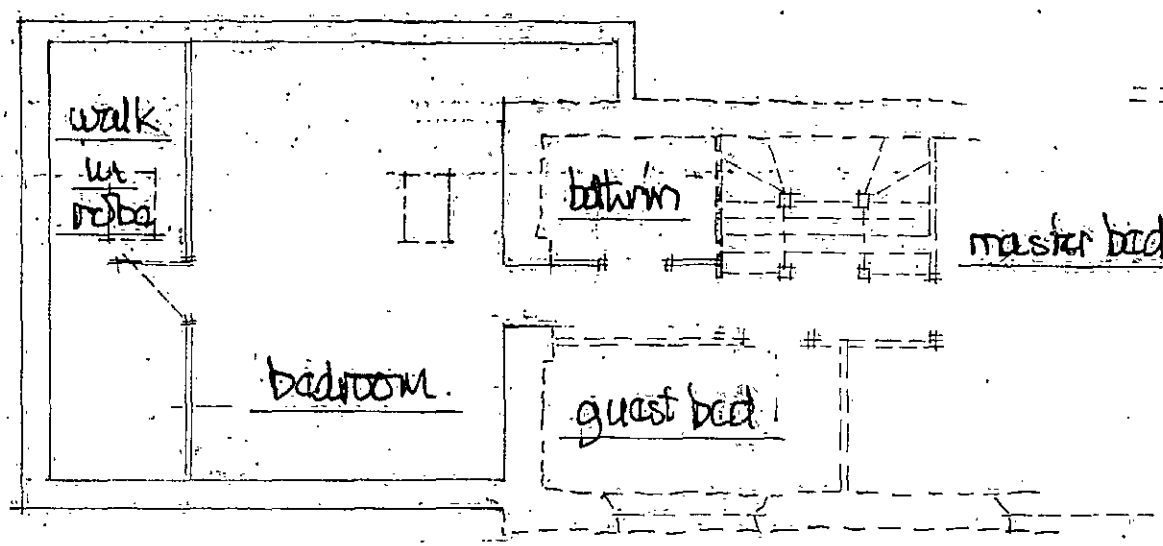


velux to match ex.

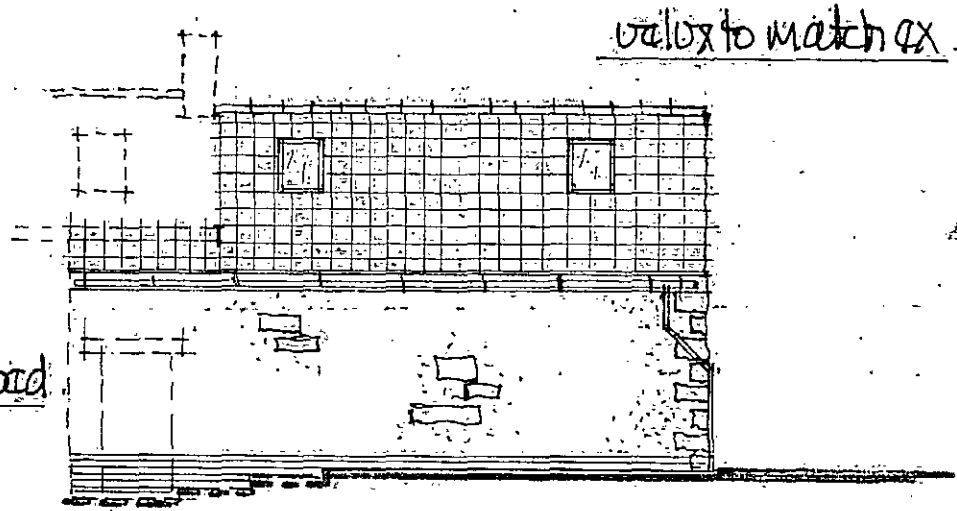


prop. rear view.

proposed front view from school street (A)


scale @ 1:100

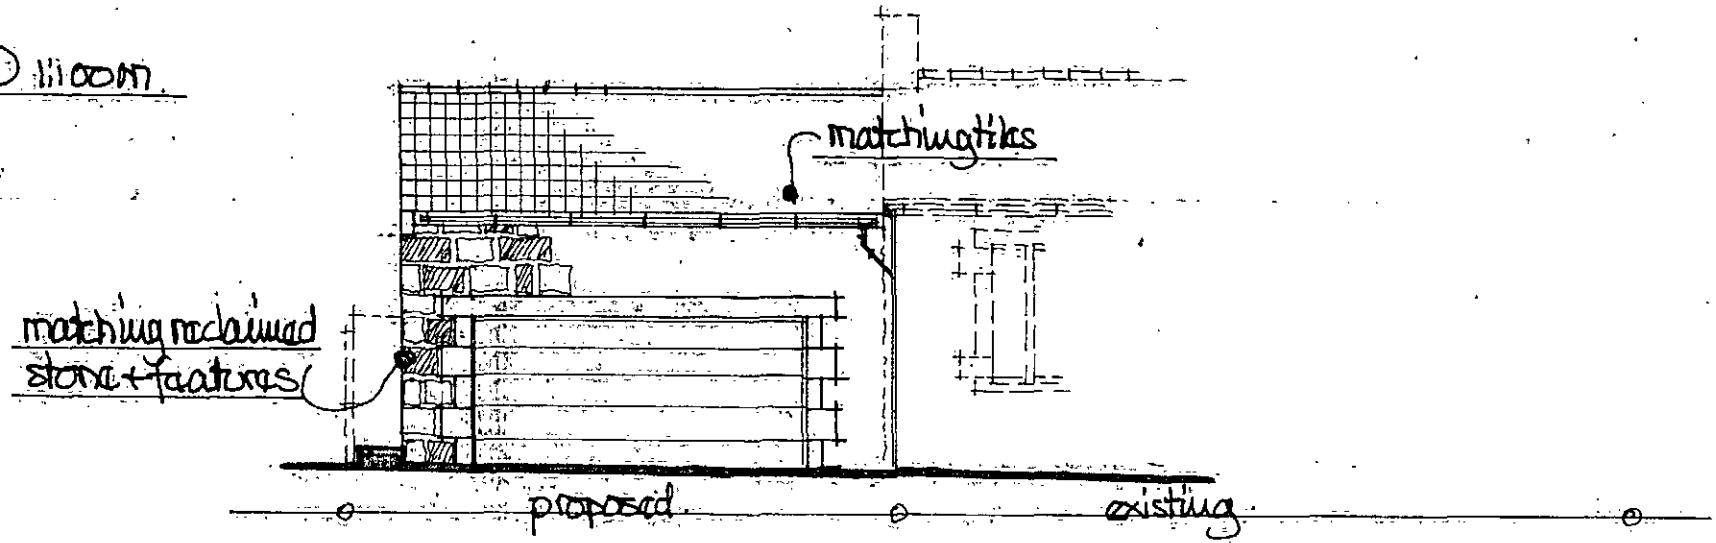

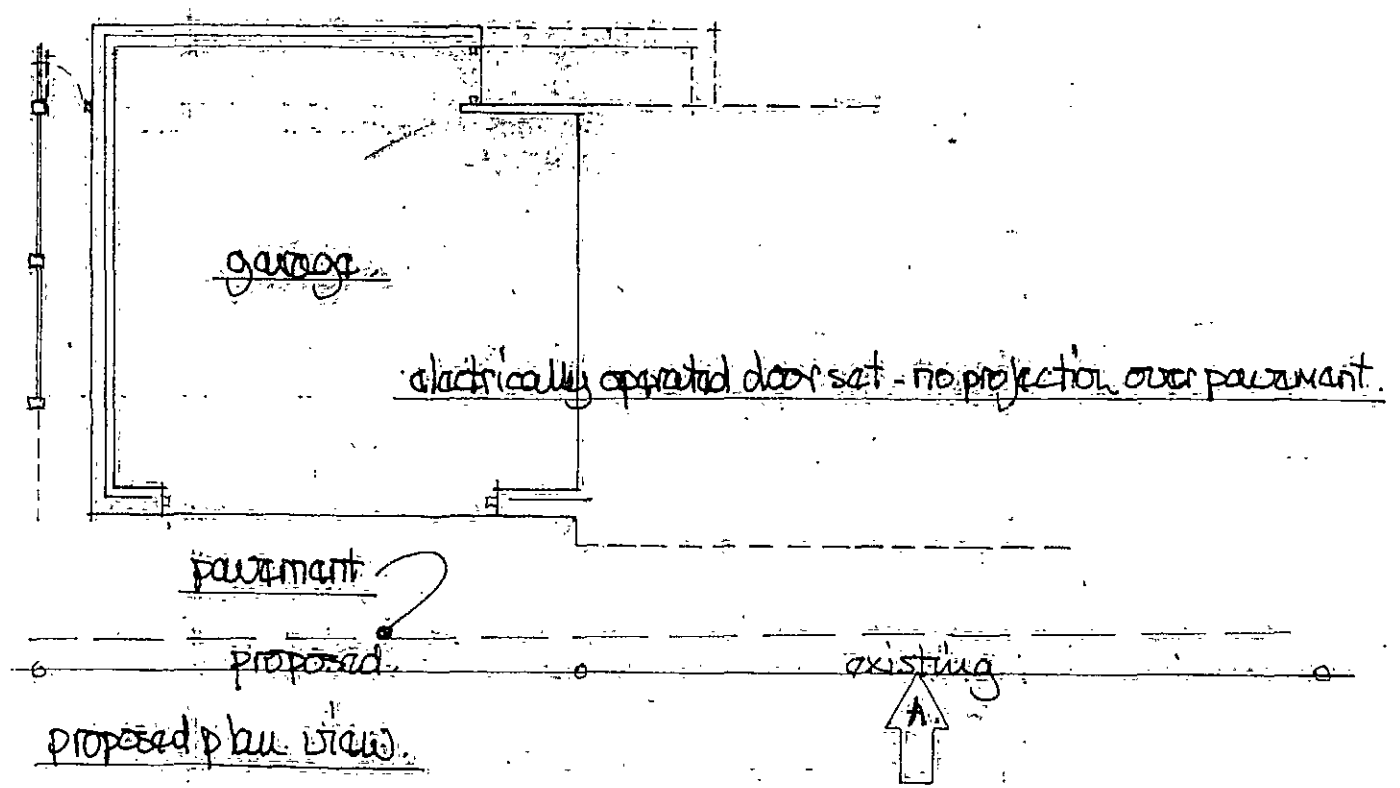

proposed plan view

existing section (thro' living acc). scale 1:50m.

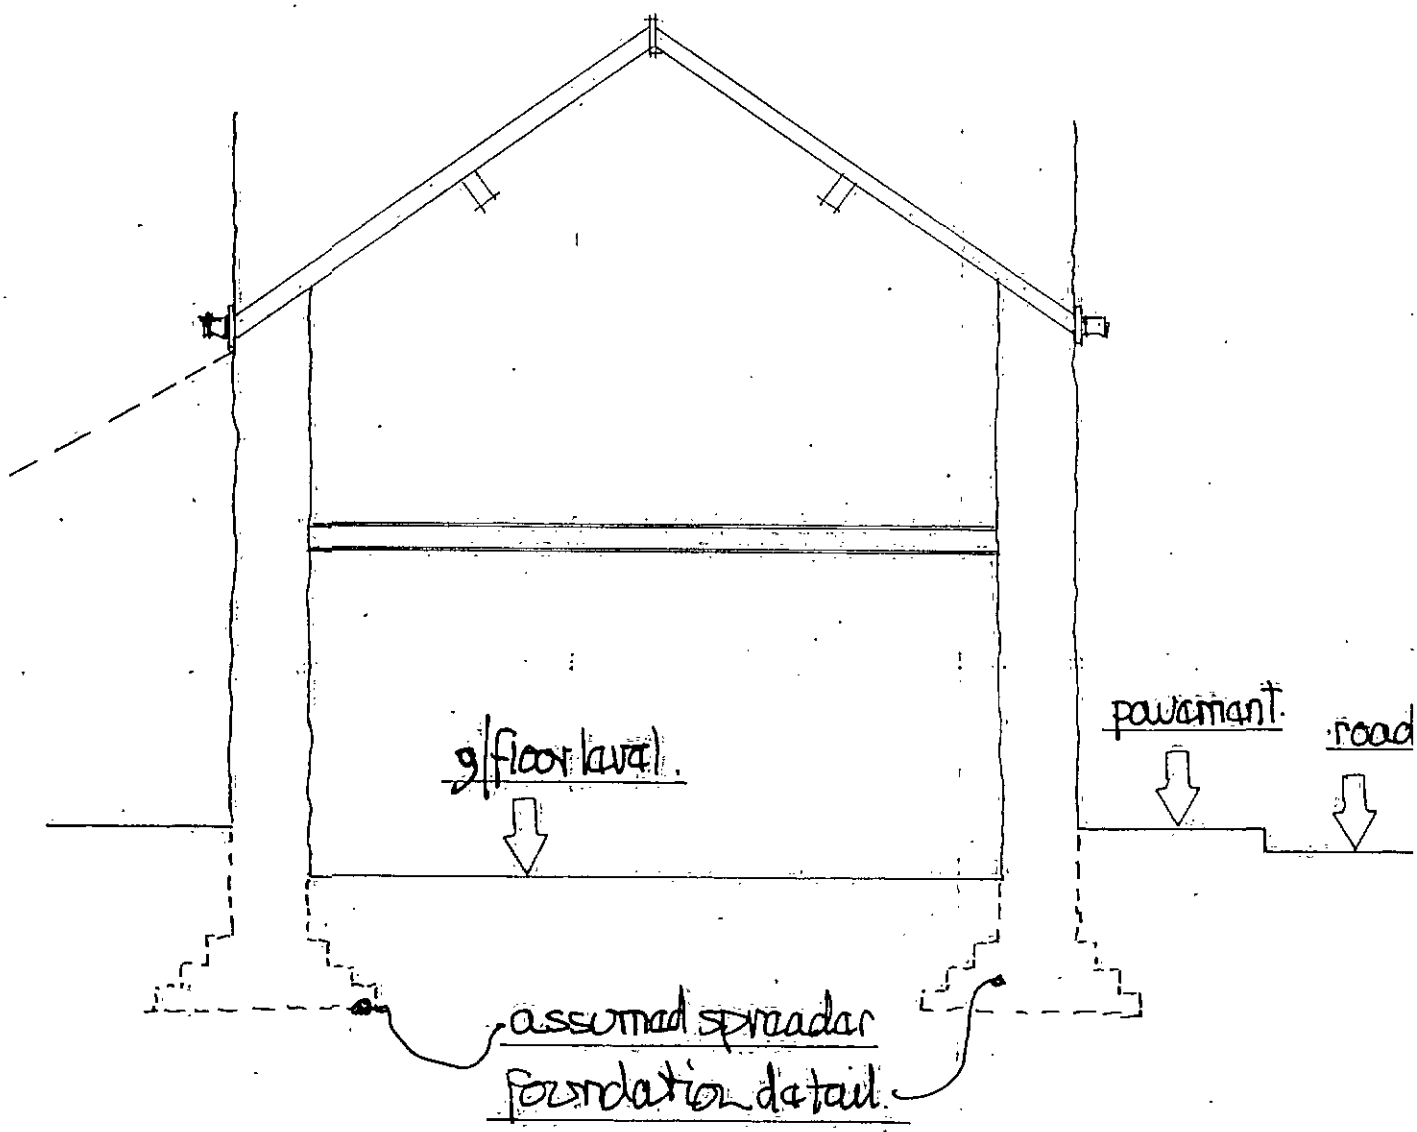

proposed section

scale 1:50m.

