

BMBC
CORPORATE MAIL ROOM
DM
no CHP
18 JUL 2018
Received by: LJ
ORIGINAL COPY

FAO Rachael Roddis
planning Services
re 13 Highfield Ave

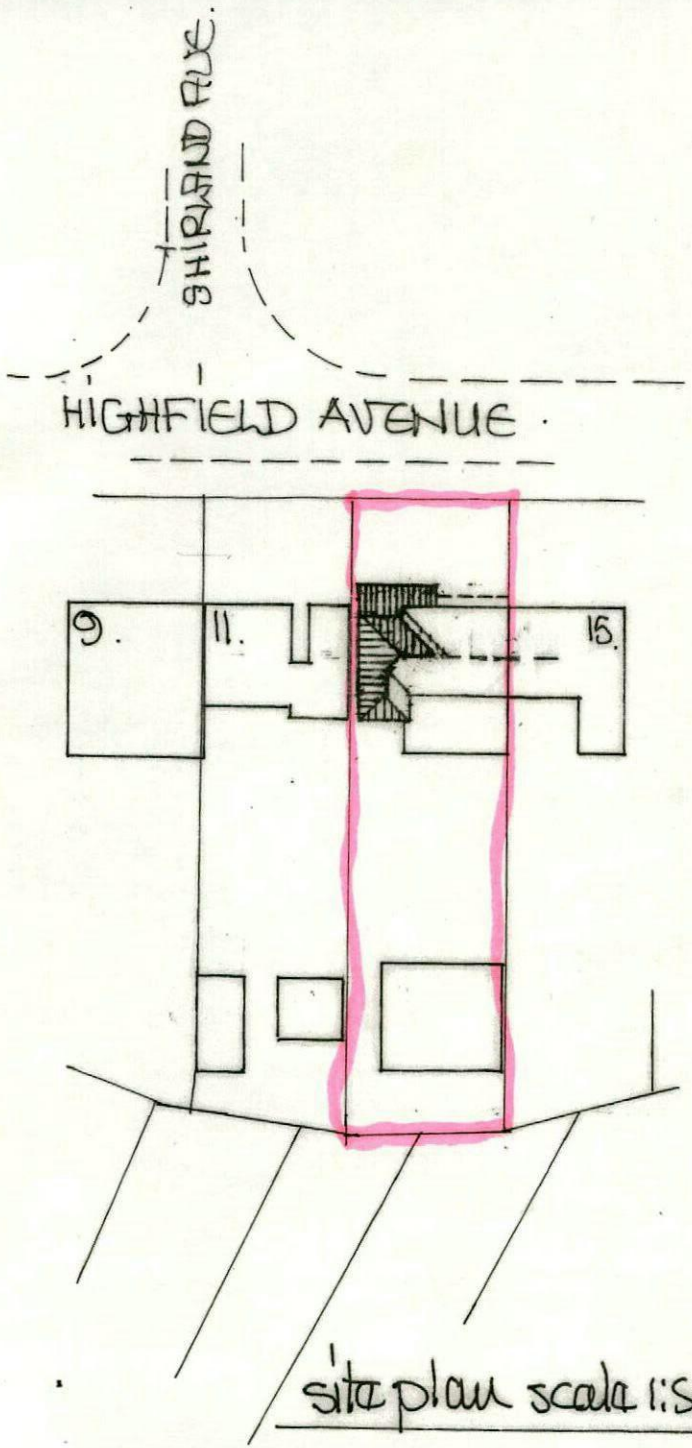

site plan scale 1:500m.

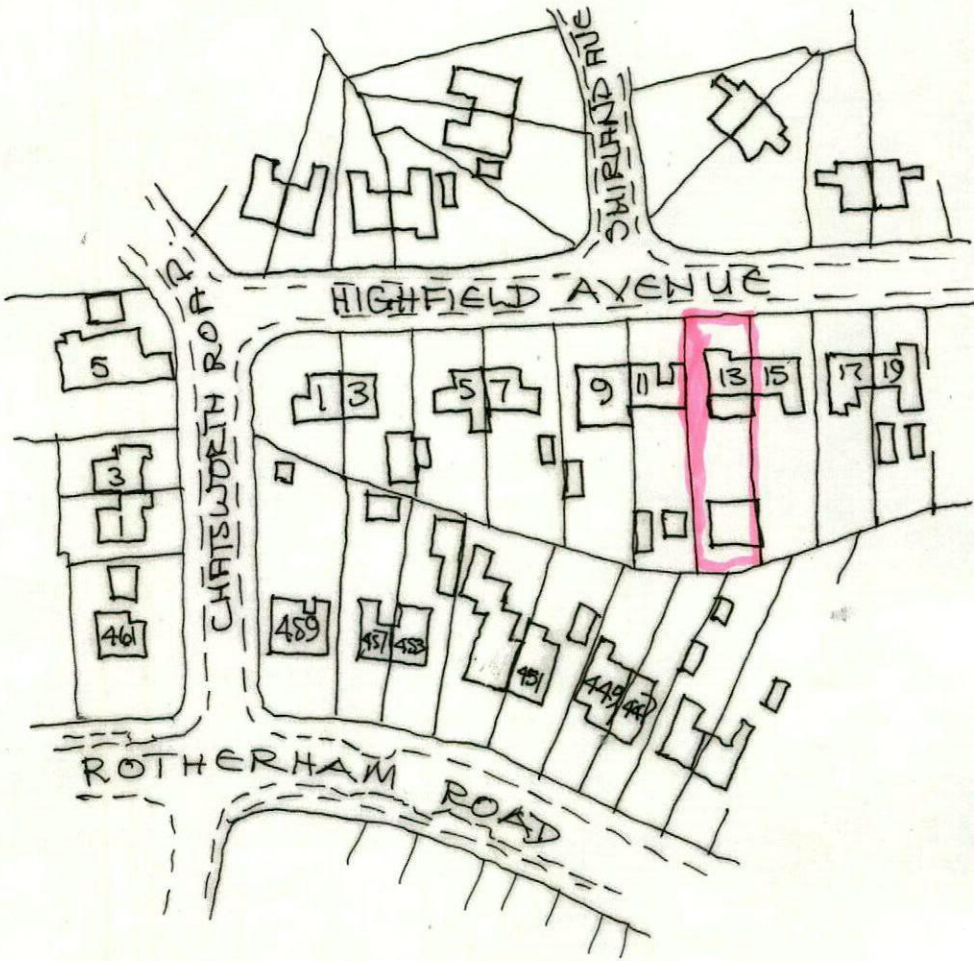


location plan scale 1:1250!


* 18/0708/FUL REVISED FOR PLANNING JULY 18 *

* all fixtures + fitments to clients choice + positioning - 32mm ϕ whb wastes - 38mm shower + bath wastes, anti-vac traps - to join 100ϕ svp 200 below wc branch - electric extract wired back to fuse board 15l/sec to ensuite + house bathroom - ducted to external air.

(sd) shows ceiling mounted smoke detectors wired to fuse bd, interlinked + battery back up - fixed 300mm min from wall junctions + light fitments.

es shows fire safety escape sash 750 min high x 450 min wide to open thro' 90° - bottom of sash bet'wen 800/1100 above floor level.

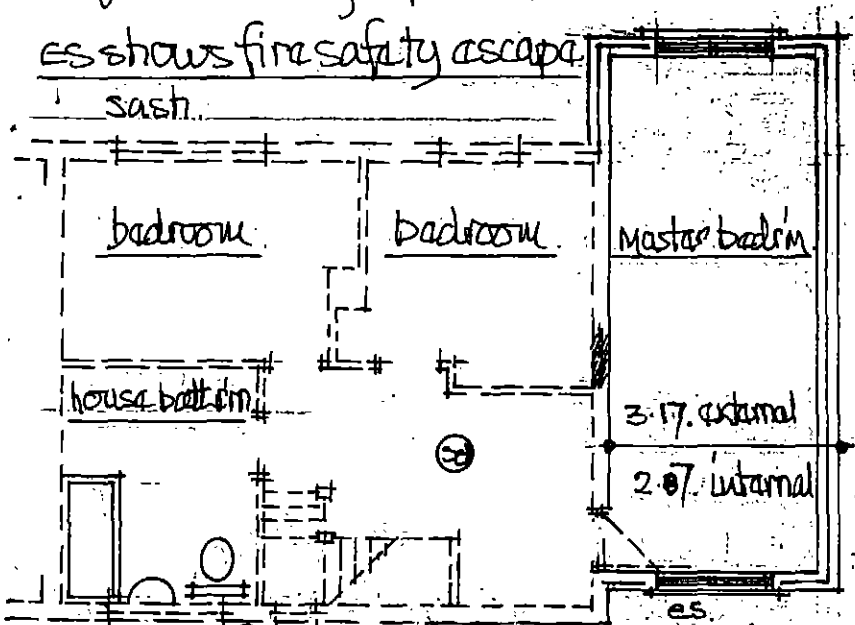

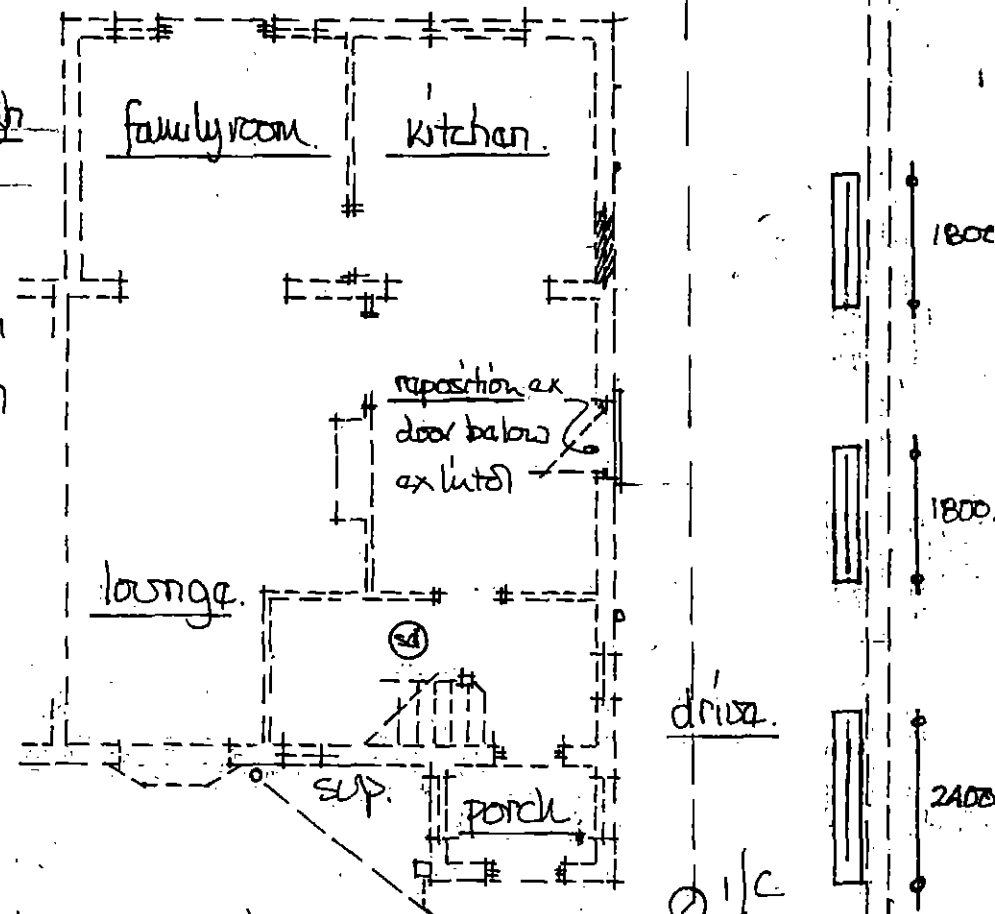


* all electrical works by a person registered on a competent persons scheme who shall provide a completion certificate for the local BCO.


* all heating works by a person who is a member of the current gas safety scheme

prop. side from no 15.


prop. side view from no 11.

scale 1:100m.

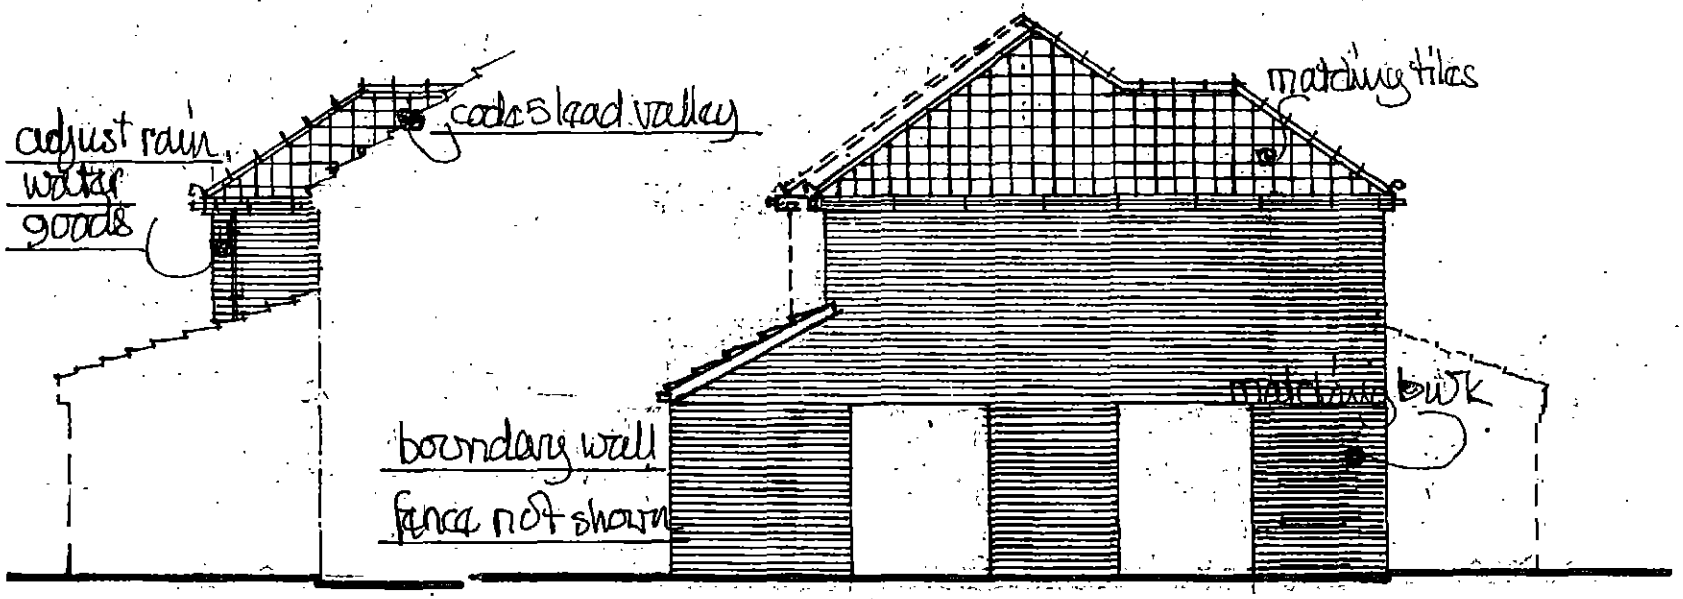


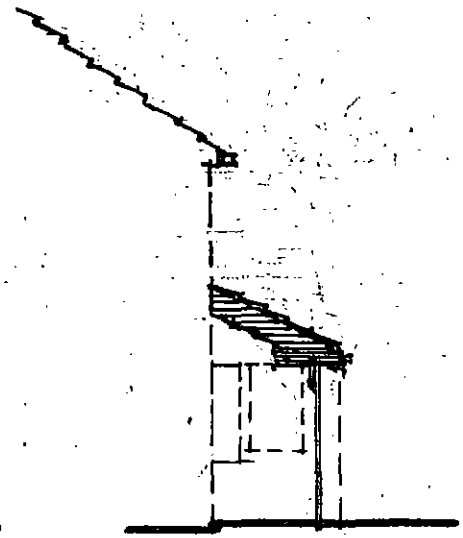

prop. side view from no 15.

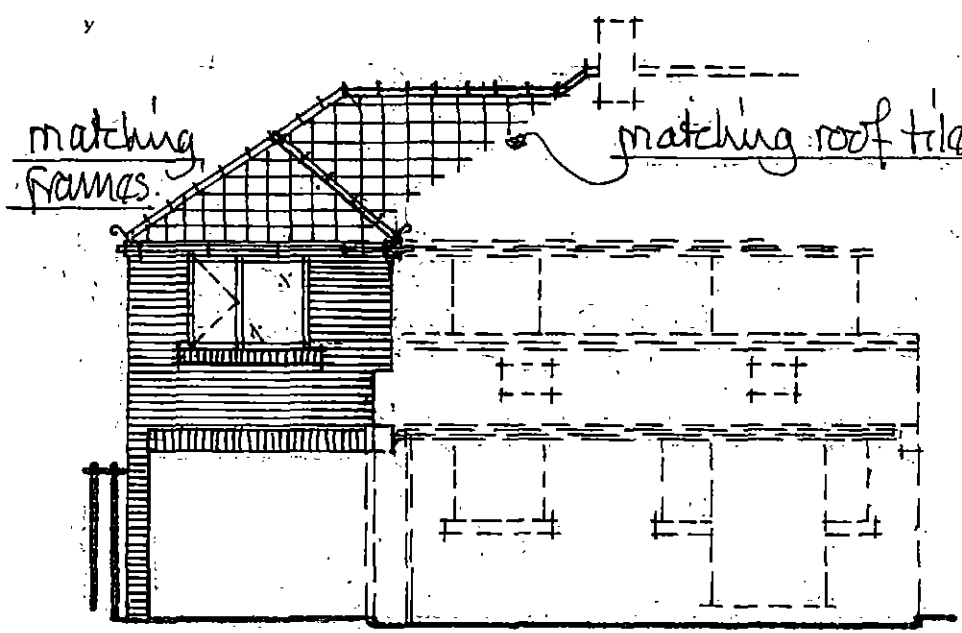

prop. rear view.

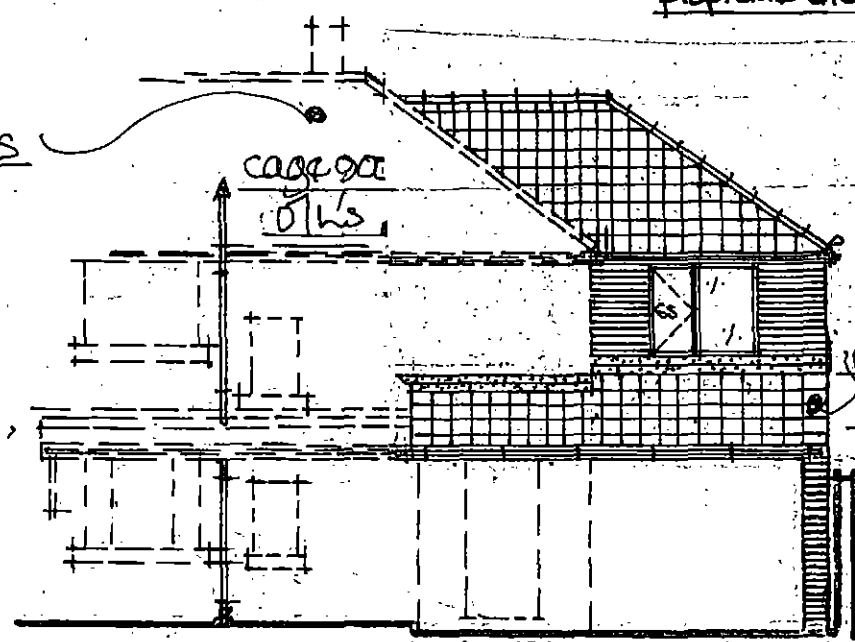

prop. front view.

* 18/0708/FUL REVISED FOR PLANNING JULY 18 *